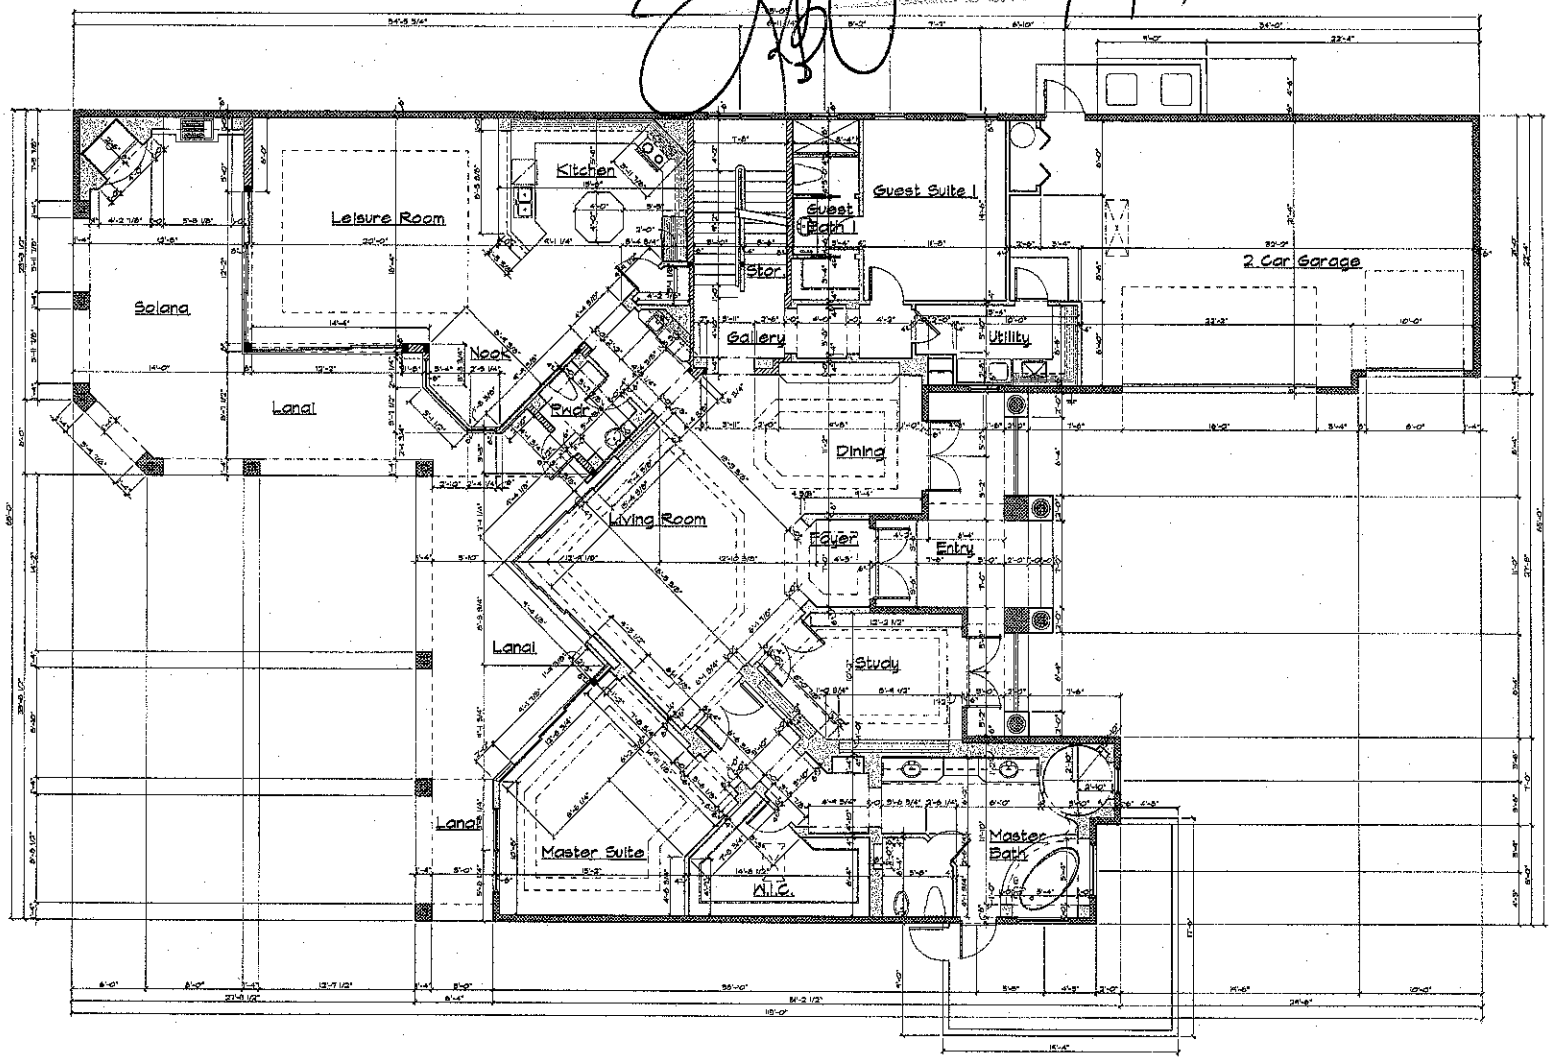


First Floor Plan - Dimensions


Scale: 1/4" = 1'-0"

Bonita Springs • Ft. Myers • Naples
Sater Design Collection
Bonita Springs, FL 34135


PROJECT
Terracini
6918

DRWG. NO.	6918
DATE	11-11-02
DRAWN BY	RV/AET
CONVERTED BY	NF
CHECKED BY	DFS II
REVISIONS	05-17-06

A-6

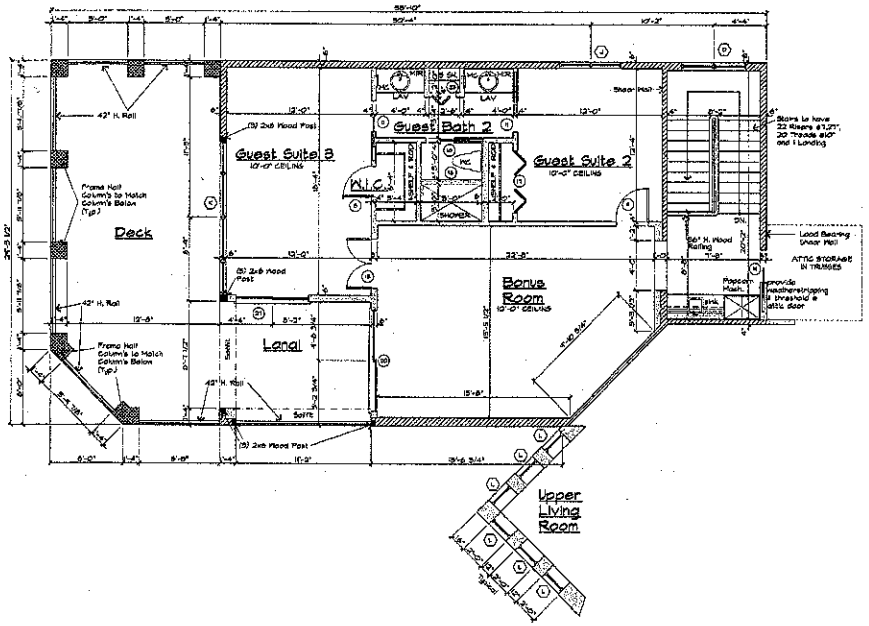


Second Floor Plan-Callouts and Dimensions

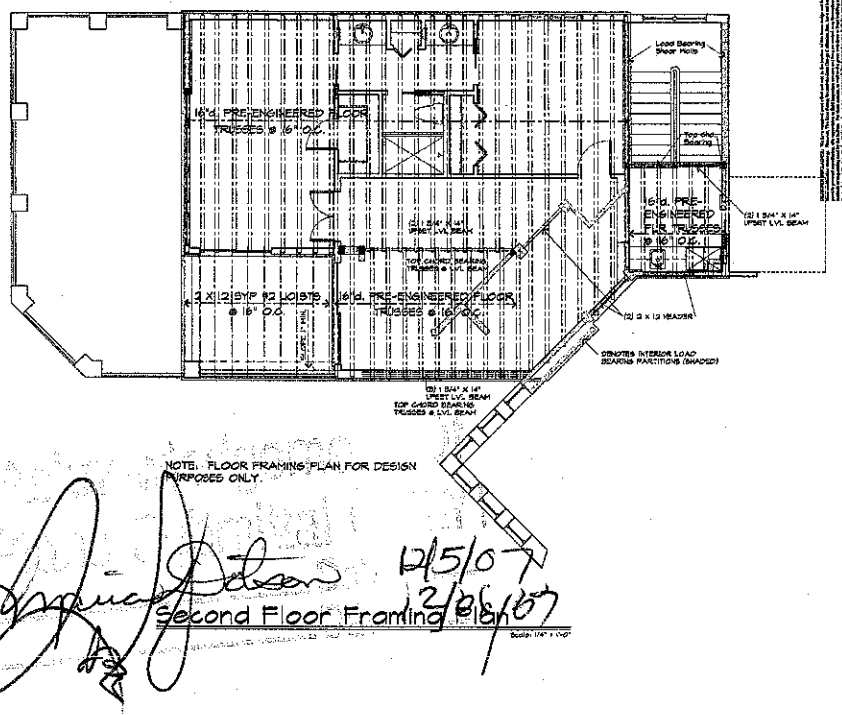


NOTE: FLOOR FRAMING PLAN FOR DESIGN PURPOSES ONLY.

12/5/07
12/6/07

Second Floor Framing Plan

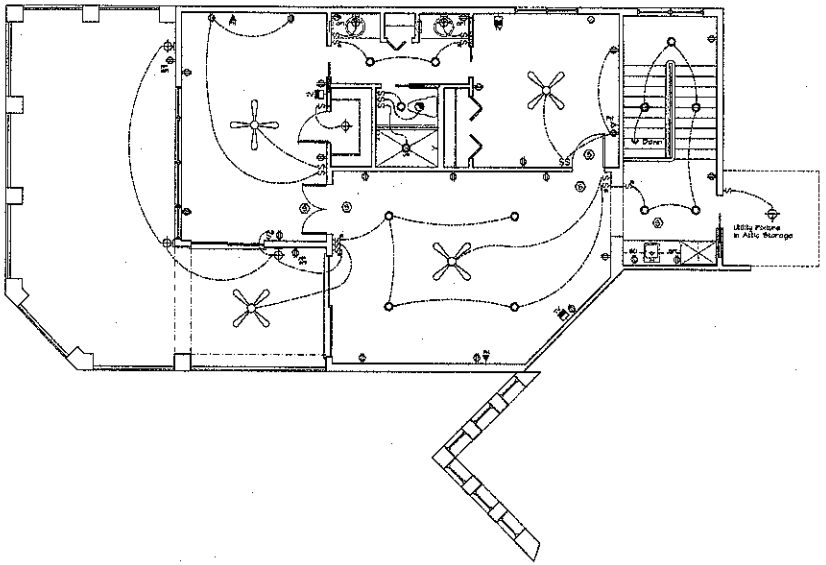

Second Floor Electrical Plan

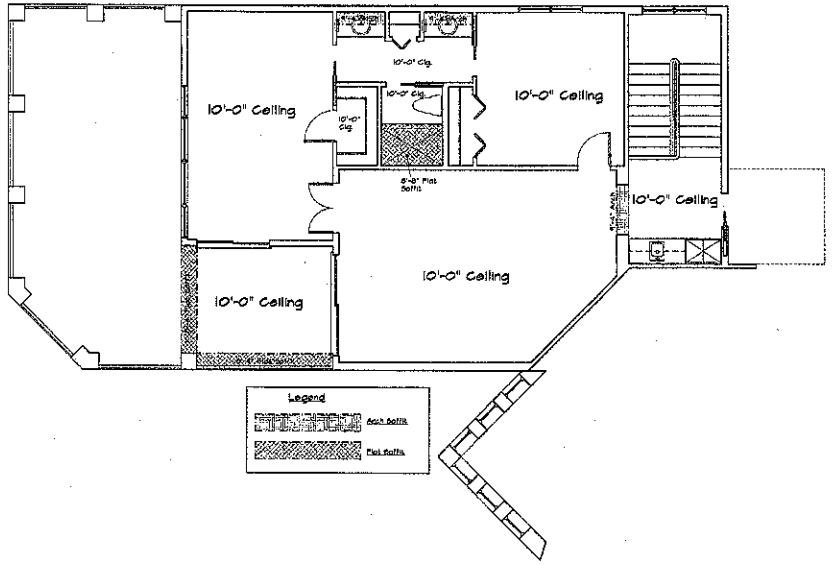

Second Floor Reflected Ceiling Plan

PROJECT
Terracini
6918

Any reproduction of these plans is prohibited by Federal Copyright Laws and may only be used as be expressly passed to the full extent of the copyright law. ©The Sater Design Collection, Inc.

Sater Design COLLECTION
Boston Springs • Ft. Myers • Naples
28201 Bonnitsley Way Suite 201
Bonita Springs, FL 34135
239-495-0476

This Sater Design Collection, Inc. design is protected by common law copyright & other property rights in these plans, ideas & designs. These ideas, designs & plans are not to be reproduced, changed or copied in any form or manner whatsoever nor are they to be assigned to any third party, without first obtaining the express written permission from The Sater Design Collection, Inc. Written dimensions on these drawings shall have precedence over scale dimensions. Contractors shall verify & be responsible for all dimensions and conditions of the job & The Sater Design Collection, Inc. must be notified in writing of any variation from the dimensions, conditions & specifications shown by these drawings. All construction shall be in accordance with the International Residential Code (IRC) & state and local codes.

DRWG. NO.	6918
DATE	11-11-02
DRAWN BY	RW/AET
CONVERTED BY	NF
CHECKED BY	DFS II
REVISIONS	05-17-06

A-7