

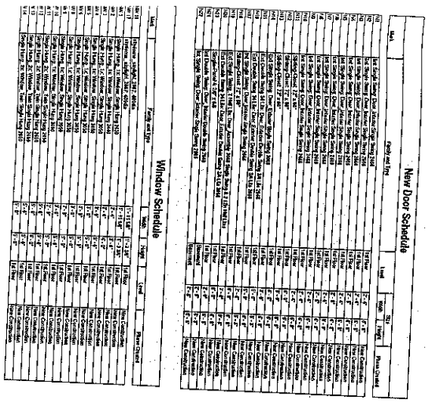


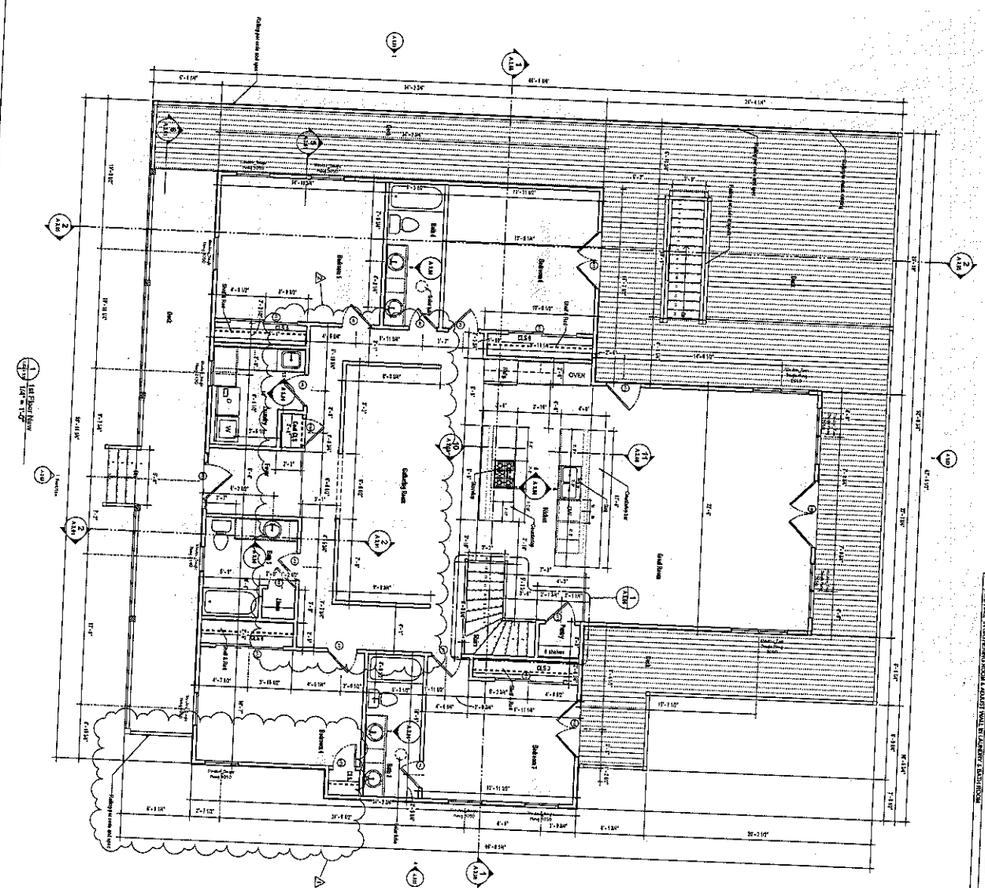


SHEET A 3.02	Sheet Name: First Floor Plan - New	Dp³ DESIGN PLUS 3, INC. Robert Porter 7032 High Vista Ct. Matthews, NC 28104 Phone: 704 841 1988	Sandra Ackisson 291 KENWAY LOOP MOORESVILLE, NC 2817	Ackisson Project

Acknowledgement Of
Plans Submittal ONLY!
Date APPROVED OCT 2 9 2015
Date


No.	Description	Date
1	MOVE RIGHT SIDE OF HOUSE IN 2'-6"	10.22.15

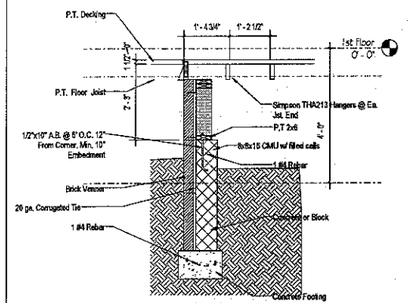


6 Section Front Porch A-A
A3.01 A3.01 1/2" = 1'-0"

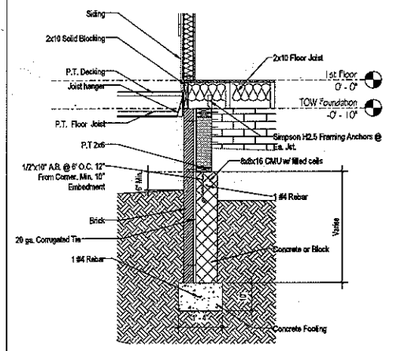


5 Stem Wall @ House
A3.01 A3.01 1/2" = 1'-0"

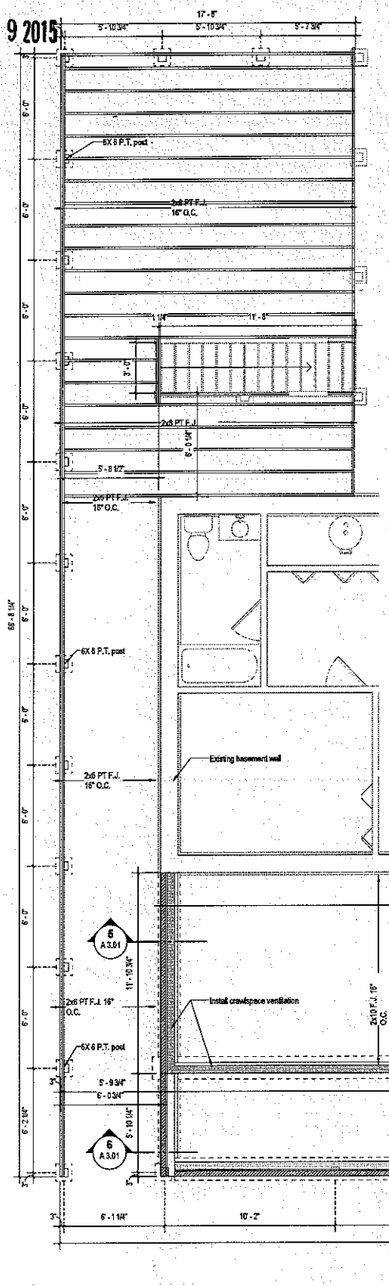


1 Crawl Space Foundation
1/4" = 1'-0"

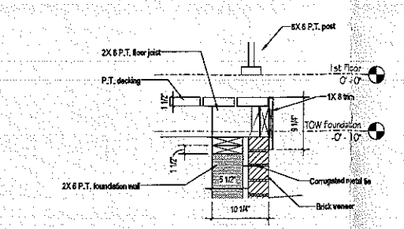


7 Floor Framing Section @ Front Porch
3.01 A3.01 1" = 1'-0"

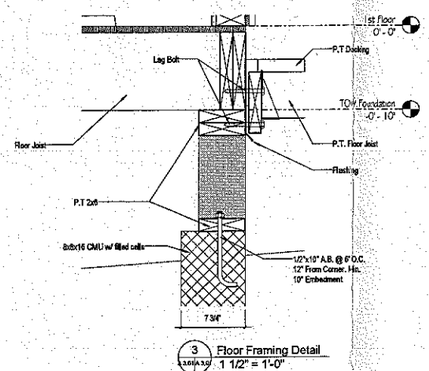


3 Floor Framing Detail
A3.01 A3.01 1 1/2" = 1'-0"

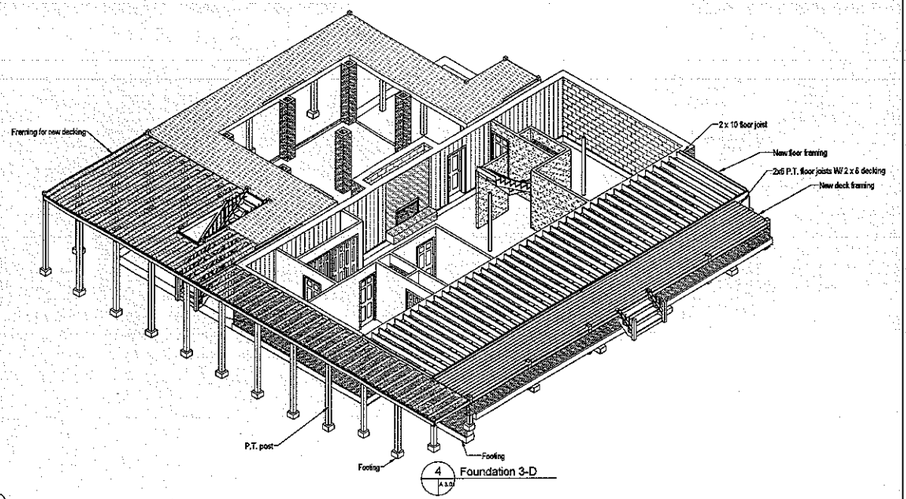

4 Foundation 3-D
A3.01

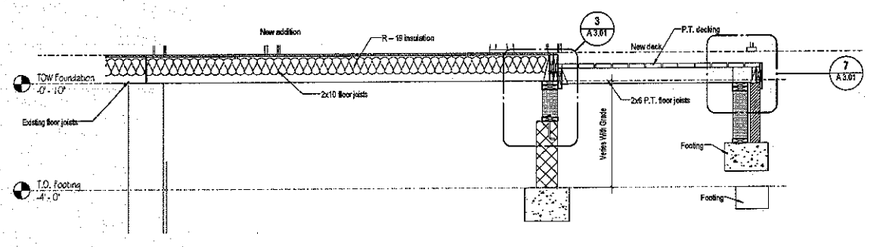

2 Floor Framing Section @ New Addition
A3.01 A3.01 1/2" = 1'-0"

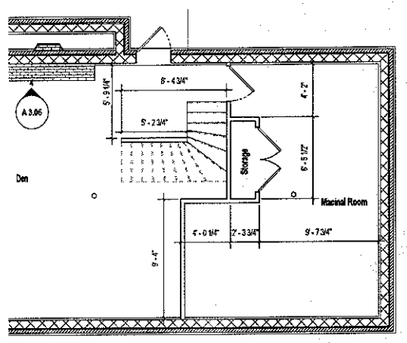

8 Basement New Stair Layout
A3.02 A3.02 3/16" = 1'-0"

Sandra Ackisson
291 KENWAY LOOP
MOORESVILLE, NC 2817

Ackisson Project

Robert Porter
7032 High Vista Ct.
Matthews, NC 28104
Phone: 704 841 1988

Dp³ *DESIGN PLUS 3, INC.*

Sheet Name
Foundation New

Date	10/23/2015 9:08:14 AM
Drawn by	DW
Design by	Bob Porter
Project number	109

SHEET
A 3.01