
I, Ronald S. Hollifield, certify that this plat was drawn under my supervision (deed description recorded in book SEE TITLE BLOCK; map recorded in SEE TITLE BLOCK); that the boundaries have not been surveyed, lines platted from information as shown.

Witness my original signature, registration number, and seal this 2nd day of February, 2007.

Ronald S. Hollifield, NCPLS 1404

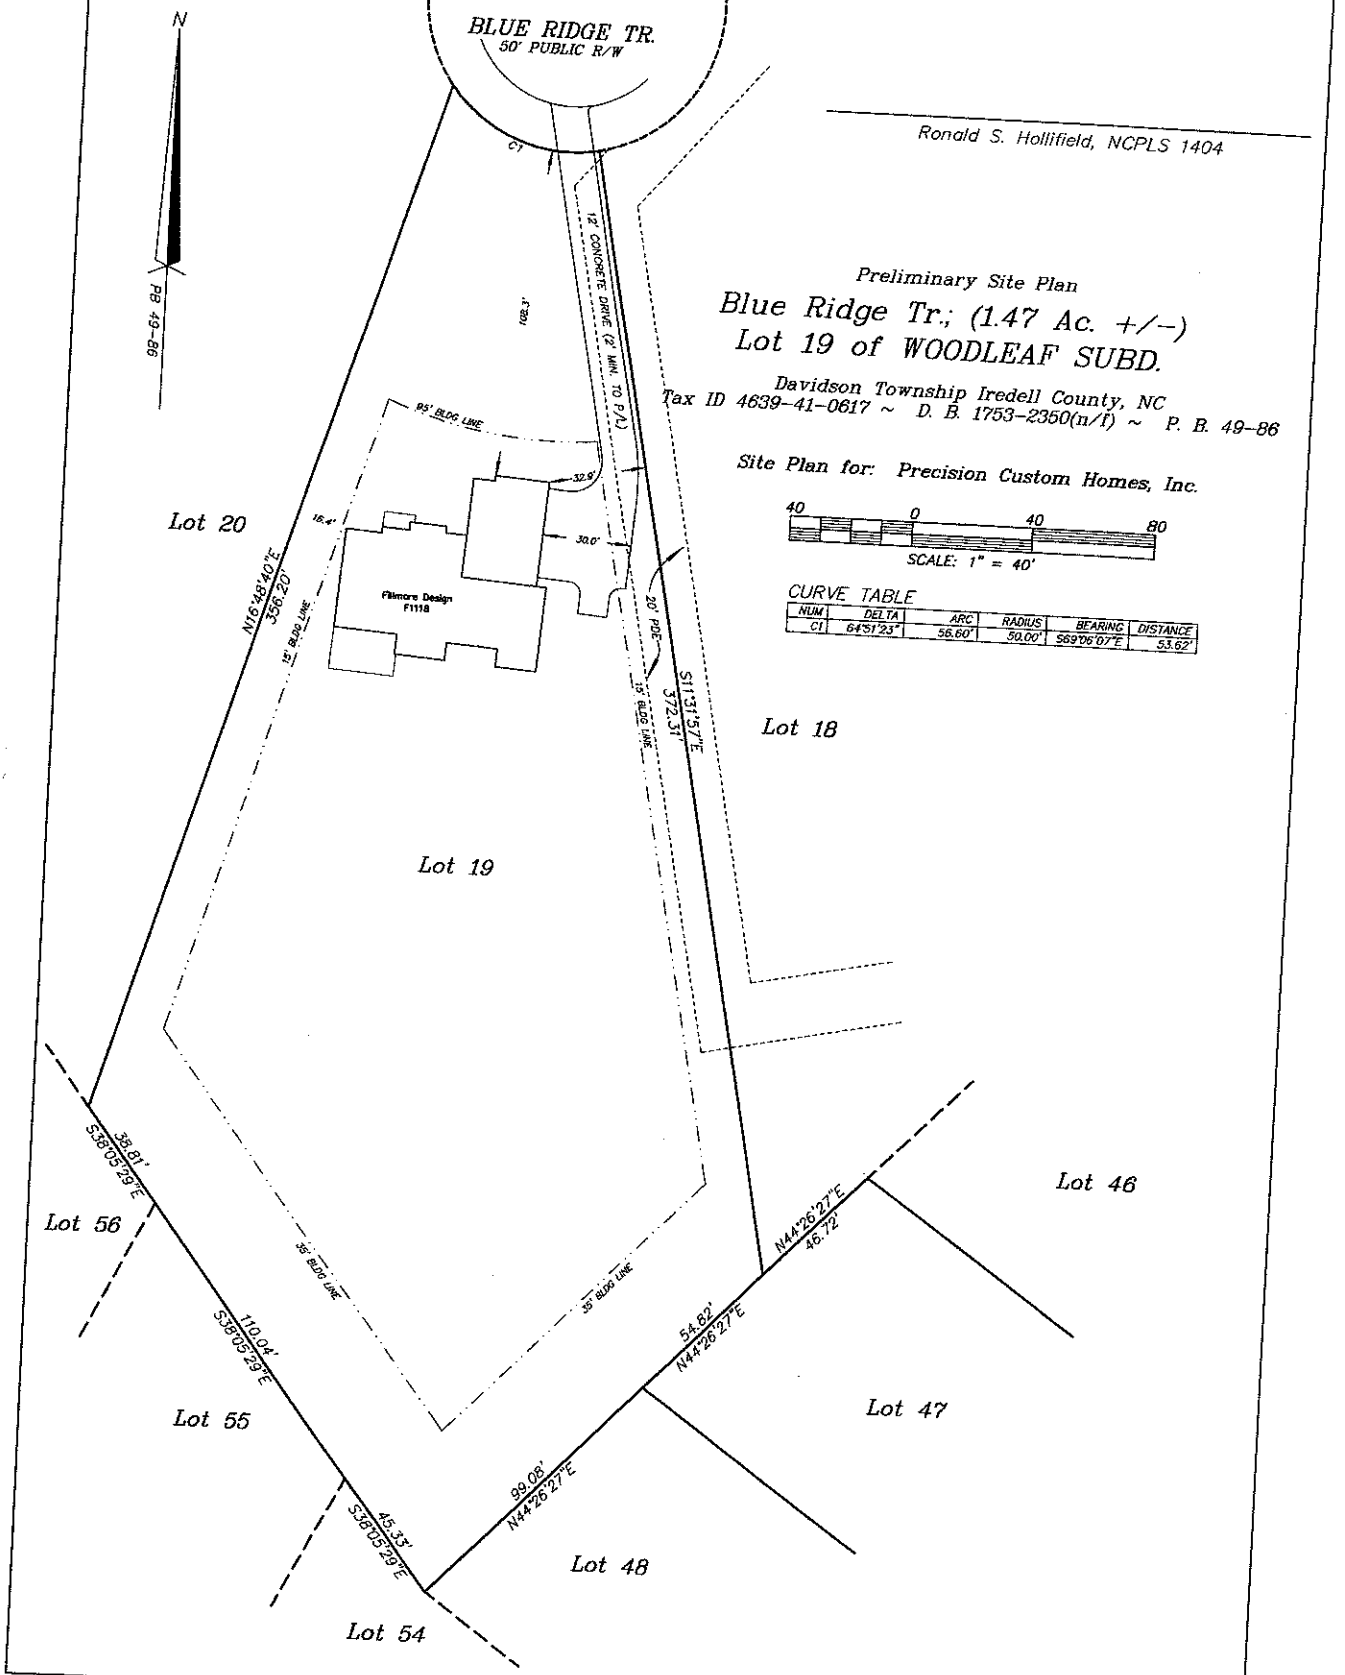

Preliminary Site Plan

Blue Ridge Tr.; (1.47 Ac. +/-)
Lot 19 of WOODLEAF SUBD.

Davidson Township Iredell County, NC
Tax ID 4639-41-0617 ~ D. B. 1753-2350(n/f) ~ P. B. 49-86

Site Plan for: Precision Custom Homes, Inc.

40 0 40 80
SCALE: 1" = 40'

CURVE TABLE

NUM	DELTA	ARC	RADIUS	BEARING	DISTANCE
C1	64°51'23"	56.60'	50.00'	S69°06'07"E	53.62'