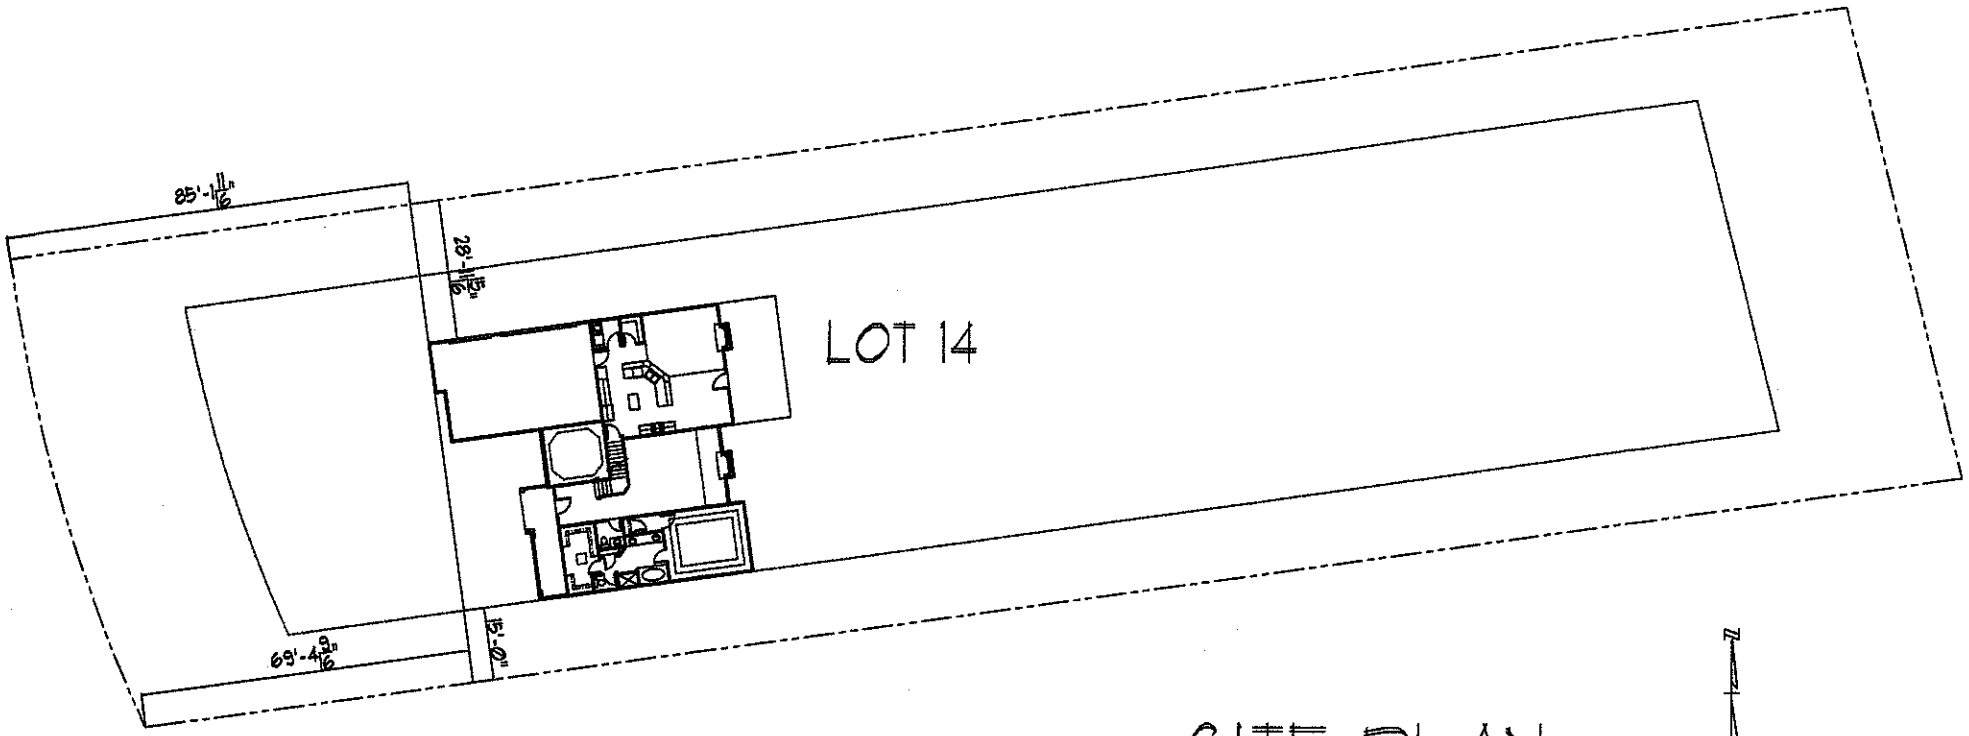


SITE PLAN

SCALE 1" = 40'-0"

WOODLEAF LOT 14