
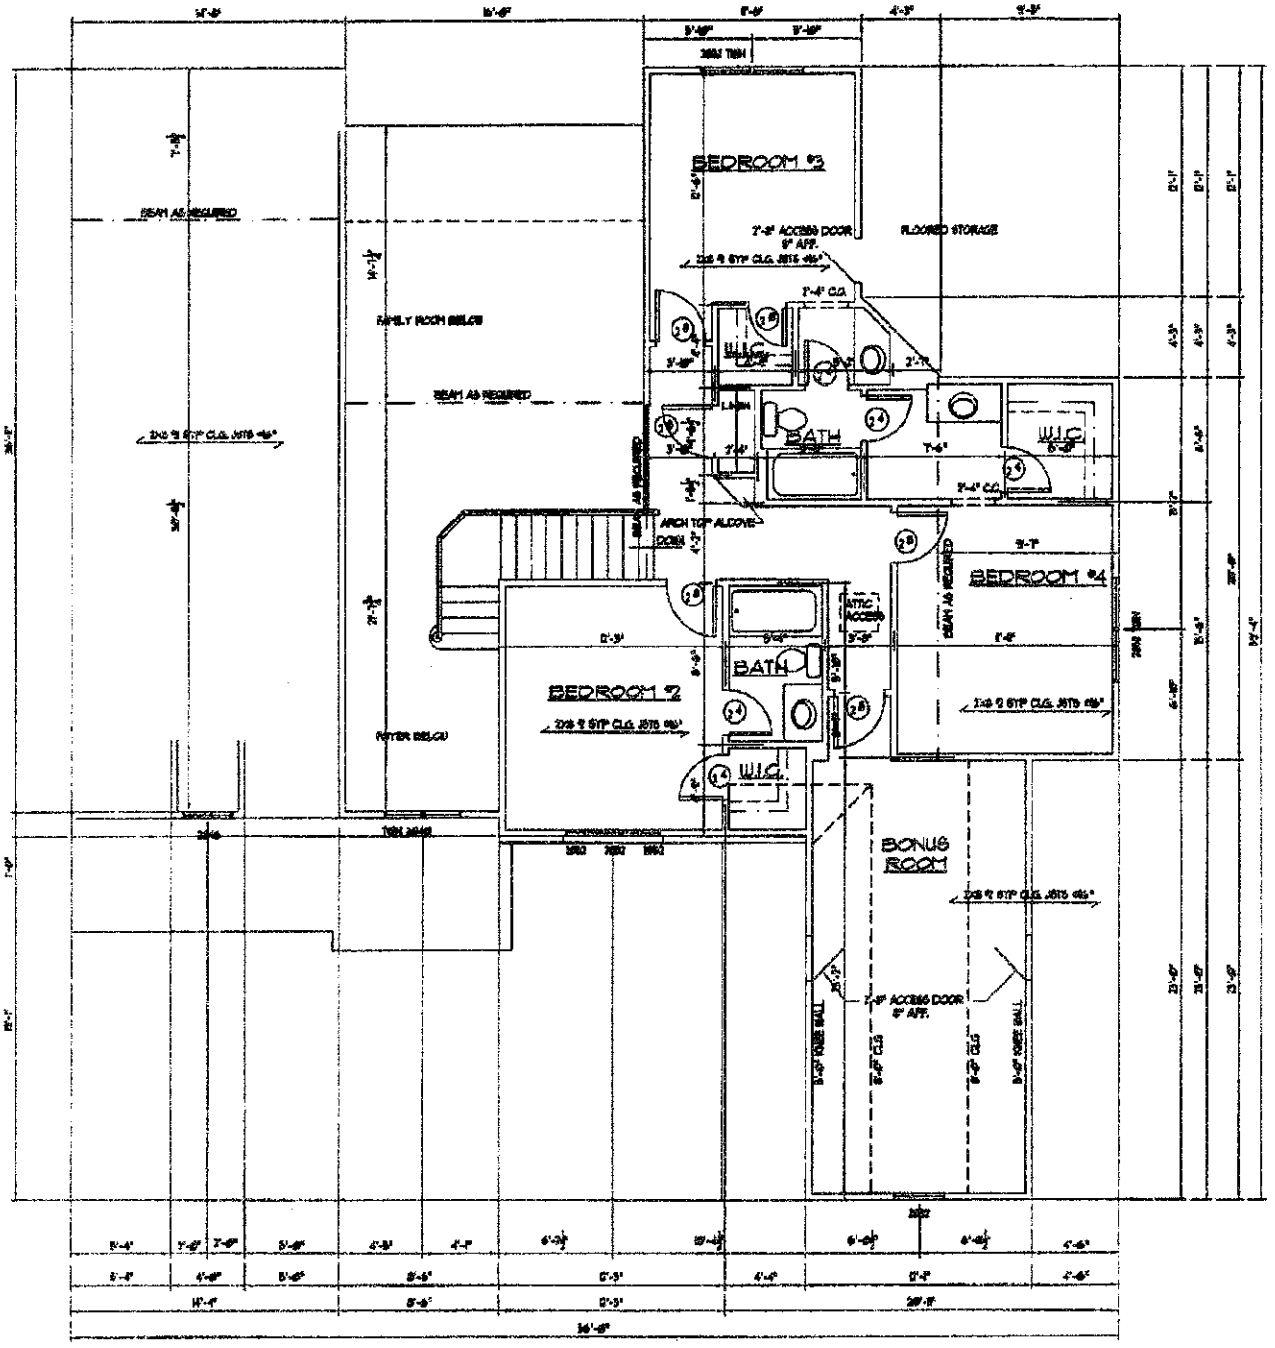


UPPER FLOOR PLAN

SCALE 1/4" = 1'-0"

849 HEATED SQUARE FEET

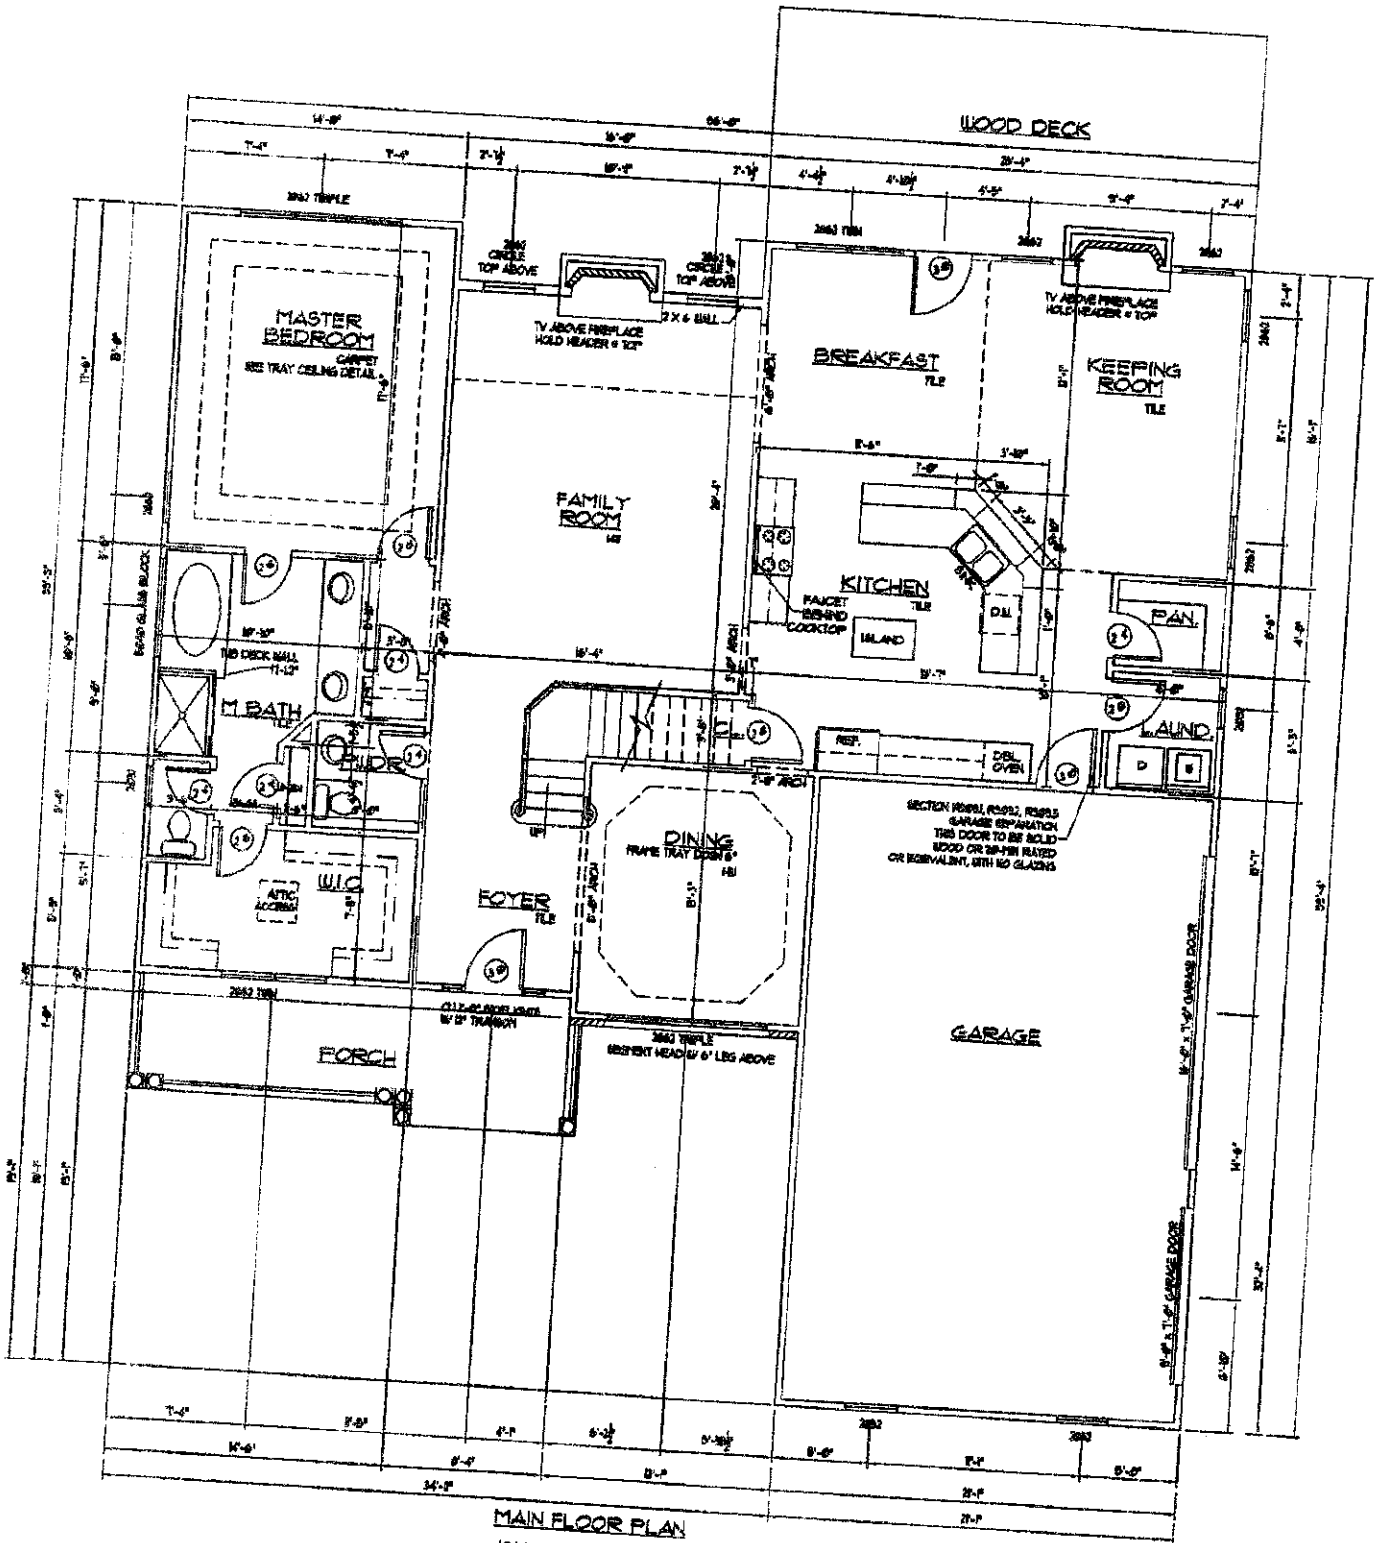

MAIN FLOOR PLAN

1916 HEATED SQUARE FEET

3042 TOTAL HEATED SQUARE FEET