IREDELL COUNTY HEATLH DEPARTMENT

PAGE 2: *SITE PLAN WORKSHEET*

SEE THE SAMPLE SITE PLAN BELOW. INCOMPLETE SITE PLANS WILL BE RETURNED TO YOU FOR COMPLETION AND MAY RESULT IN A DELAY IN THE ISSUANCE OF YOUR SEPTIC SYSTEM PERMIT!!!

Place an (X) beside each item as you complete the site plan:

- ___ **Property Line measurements are clearly identified…**
- ___ **All proposed structures are indicated…**
- ___ ***SHOW: proposed house or business footprint, wells, water lines, patios, pools and decks, and any other item that will occupy space on the site***
- ___ **Front and side setbacks from property line…**
- ___ **Preferred driveway location and configuration, preferred well location…**
- ___ **Area you prefer your septic system to be placed…**
- ___ **North arrow, or other sufficient indicator of direction…**

Circle N/A on the following if appropriate:

- ___ **Location of septic systems and wells within 100' of your property…** **N/A**
- ___ **Location of easements and rights of ways on your property…** **N/A**
- ___ **Location of any designated wetlands on the property…** **N/A**

Signature: Dick White


Property owner or owner's legal representative signature (SIGNATURE REQUIRED)

3/6/12


DATE

USE THIS SPACE TO DRAW YOUR SITE PLAN

See Attached

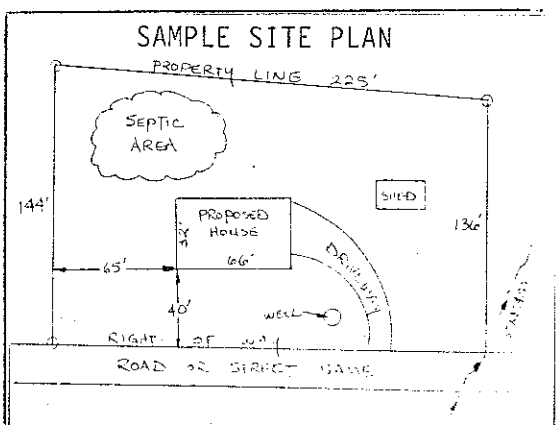

Acknowledgement Of
Plans Submittal ONLY
3/6/12
3/6/12

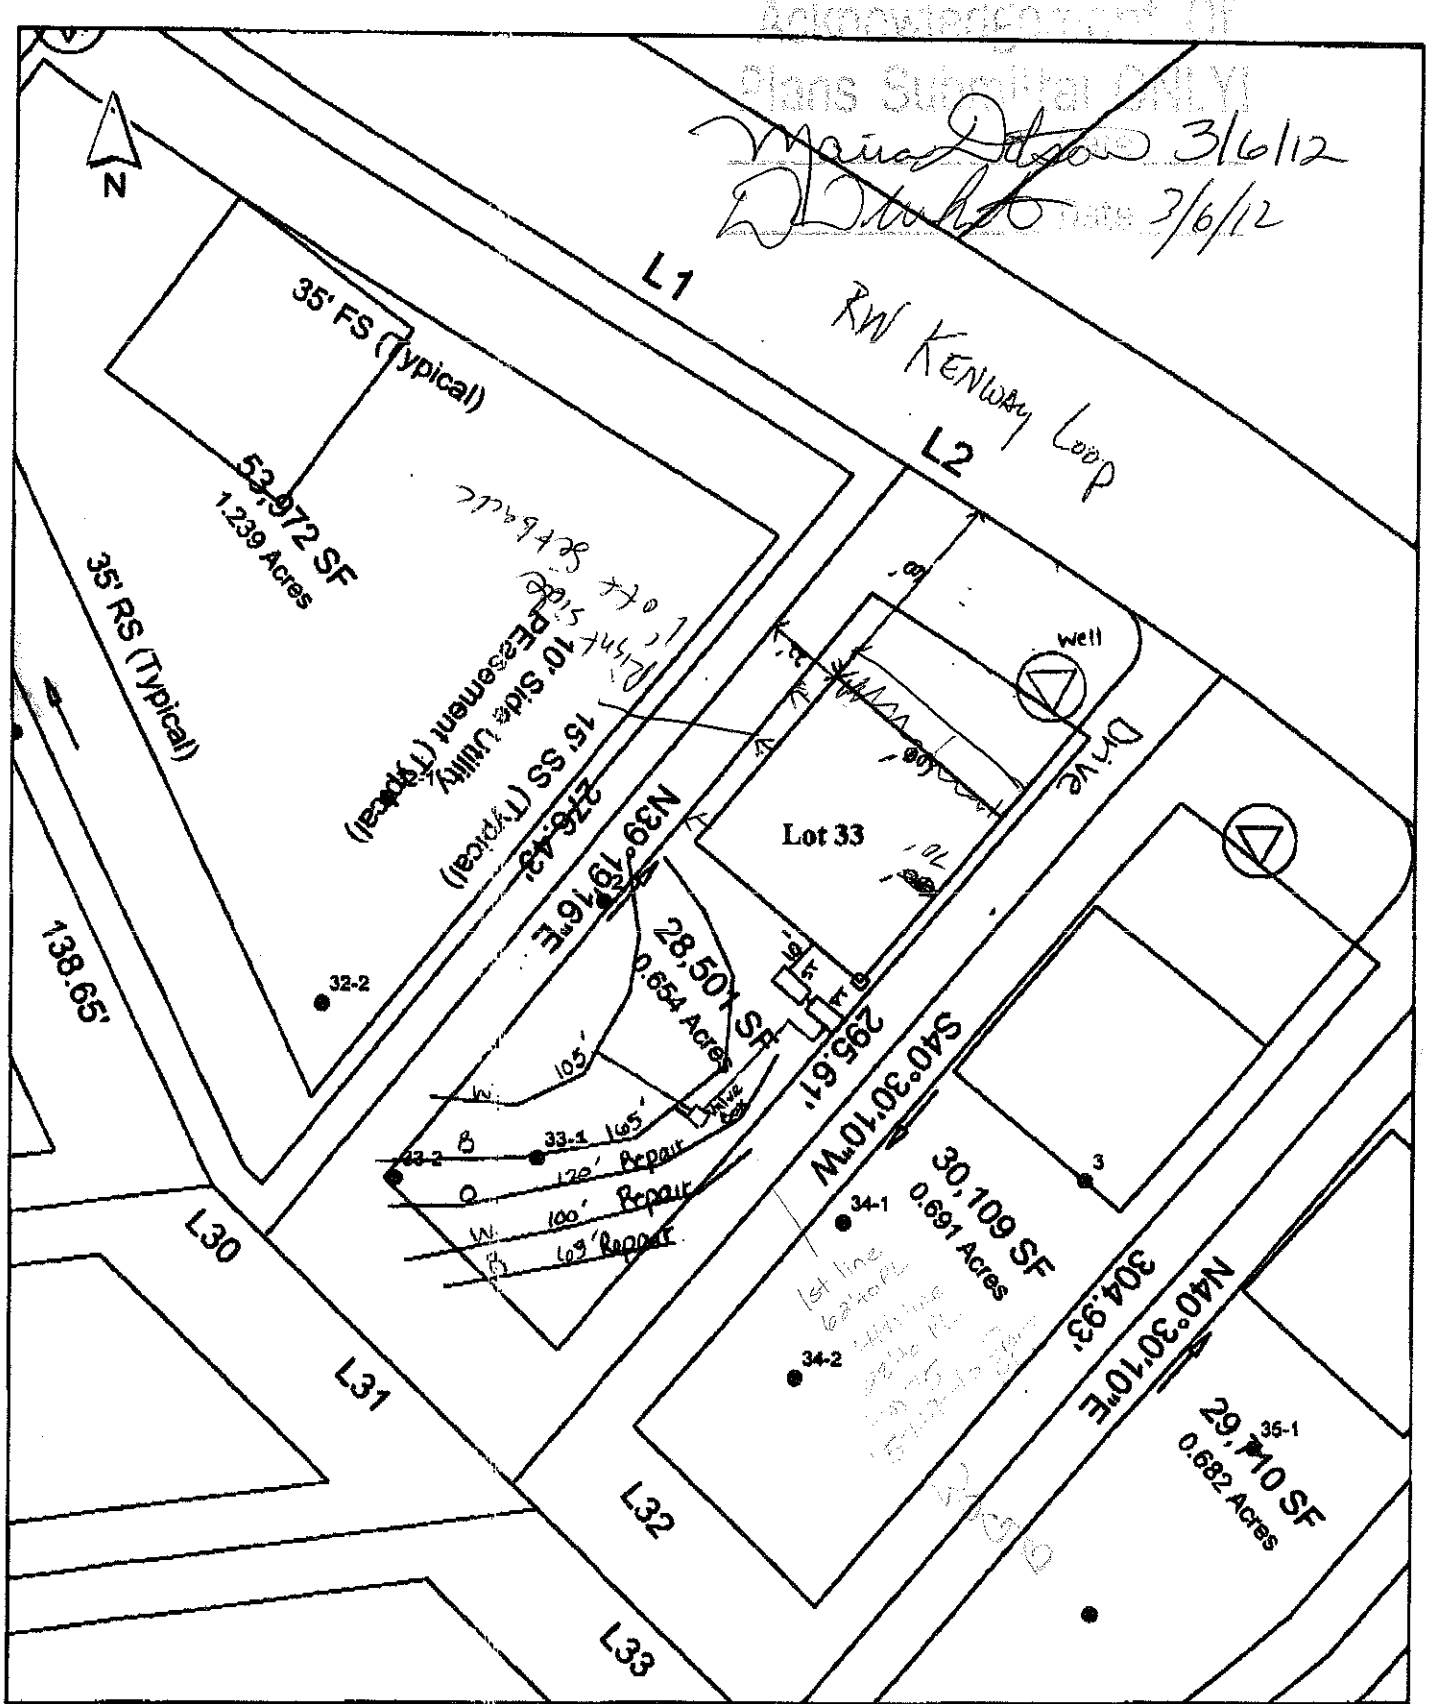

Scale: 1 inch equals 50 feet	S&ME	Woodleaf - Phase I	FIGURE
Drawn by: JBP		Lot 33	1
Reviewed by: PGP		Iredell County, NC	
Date: May, 2006	ENVIRONMENTAL SERVICES · ENGINEERING · TESTING	S&ME Project #1588-05-121	

IREDELL COUNTY HEATLH DEPARTMENT

PAGE 2: *SITE PLAN WORKSHEET*

SEE THE SAMPLE SITE PLAN BELOW. INCOMPLETE SITE PLANS WILL BE RETURNED TO YOU FOR COMPLETION AND MAY RESULT IN A DELAY IN THE ISSUANCE OF YOUR SEPTIC SYSTEM PERMIT!!!

Place an (X) beside each item as you complete the site plan:

- ✓ **Property Line measurements are clearly identified...**
- ✓ **All proposed structures are indicated...**
  SHOW: proposed house or business footprint, wells, water lines, patios, pools and decks, and any other item that will occupy space on the site
- ✓ **Front and side setbacks from property line...**
- ✓ **Preferred driveway location and configuration, preferred well location...**
- ✓ **Area you prefer your septic system to be placed...**
- ✓ **North arrow, or other sufficient indicator of direction...**


Circle N/A on the following if appropriate:


- ____ **Location of septic systems and wells within 100' of your property...** (N/A)
- ____ **Location of easements and rights of ways on your property...** (N/A)
- ____ **Location of any designated wetlands on the property...** (N/A)

Signature: Kathleen Saunders
Property owner or owner's legal representative signature (SIGNATURE REQUIRED)

5/2/06
DATE

USE THIS SPACE TO DRAW YOUR SITE PLAN

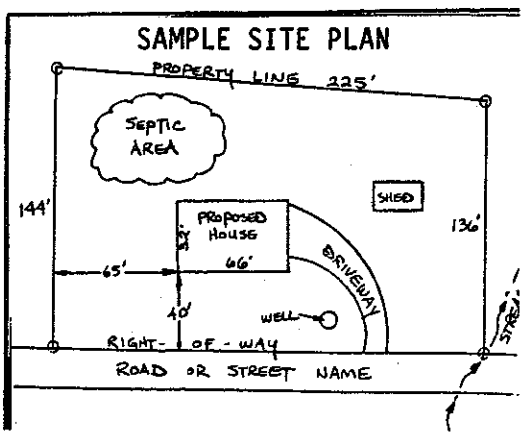

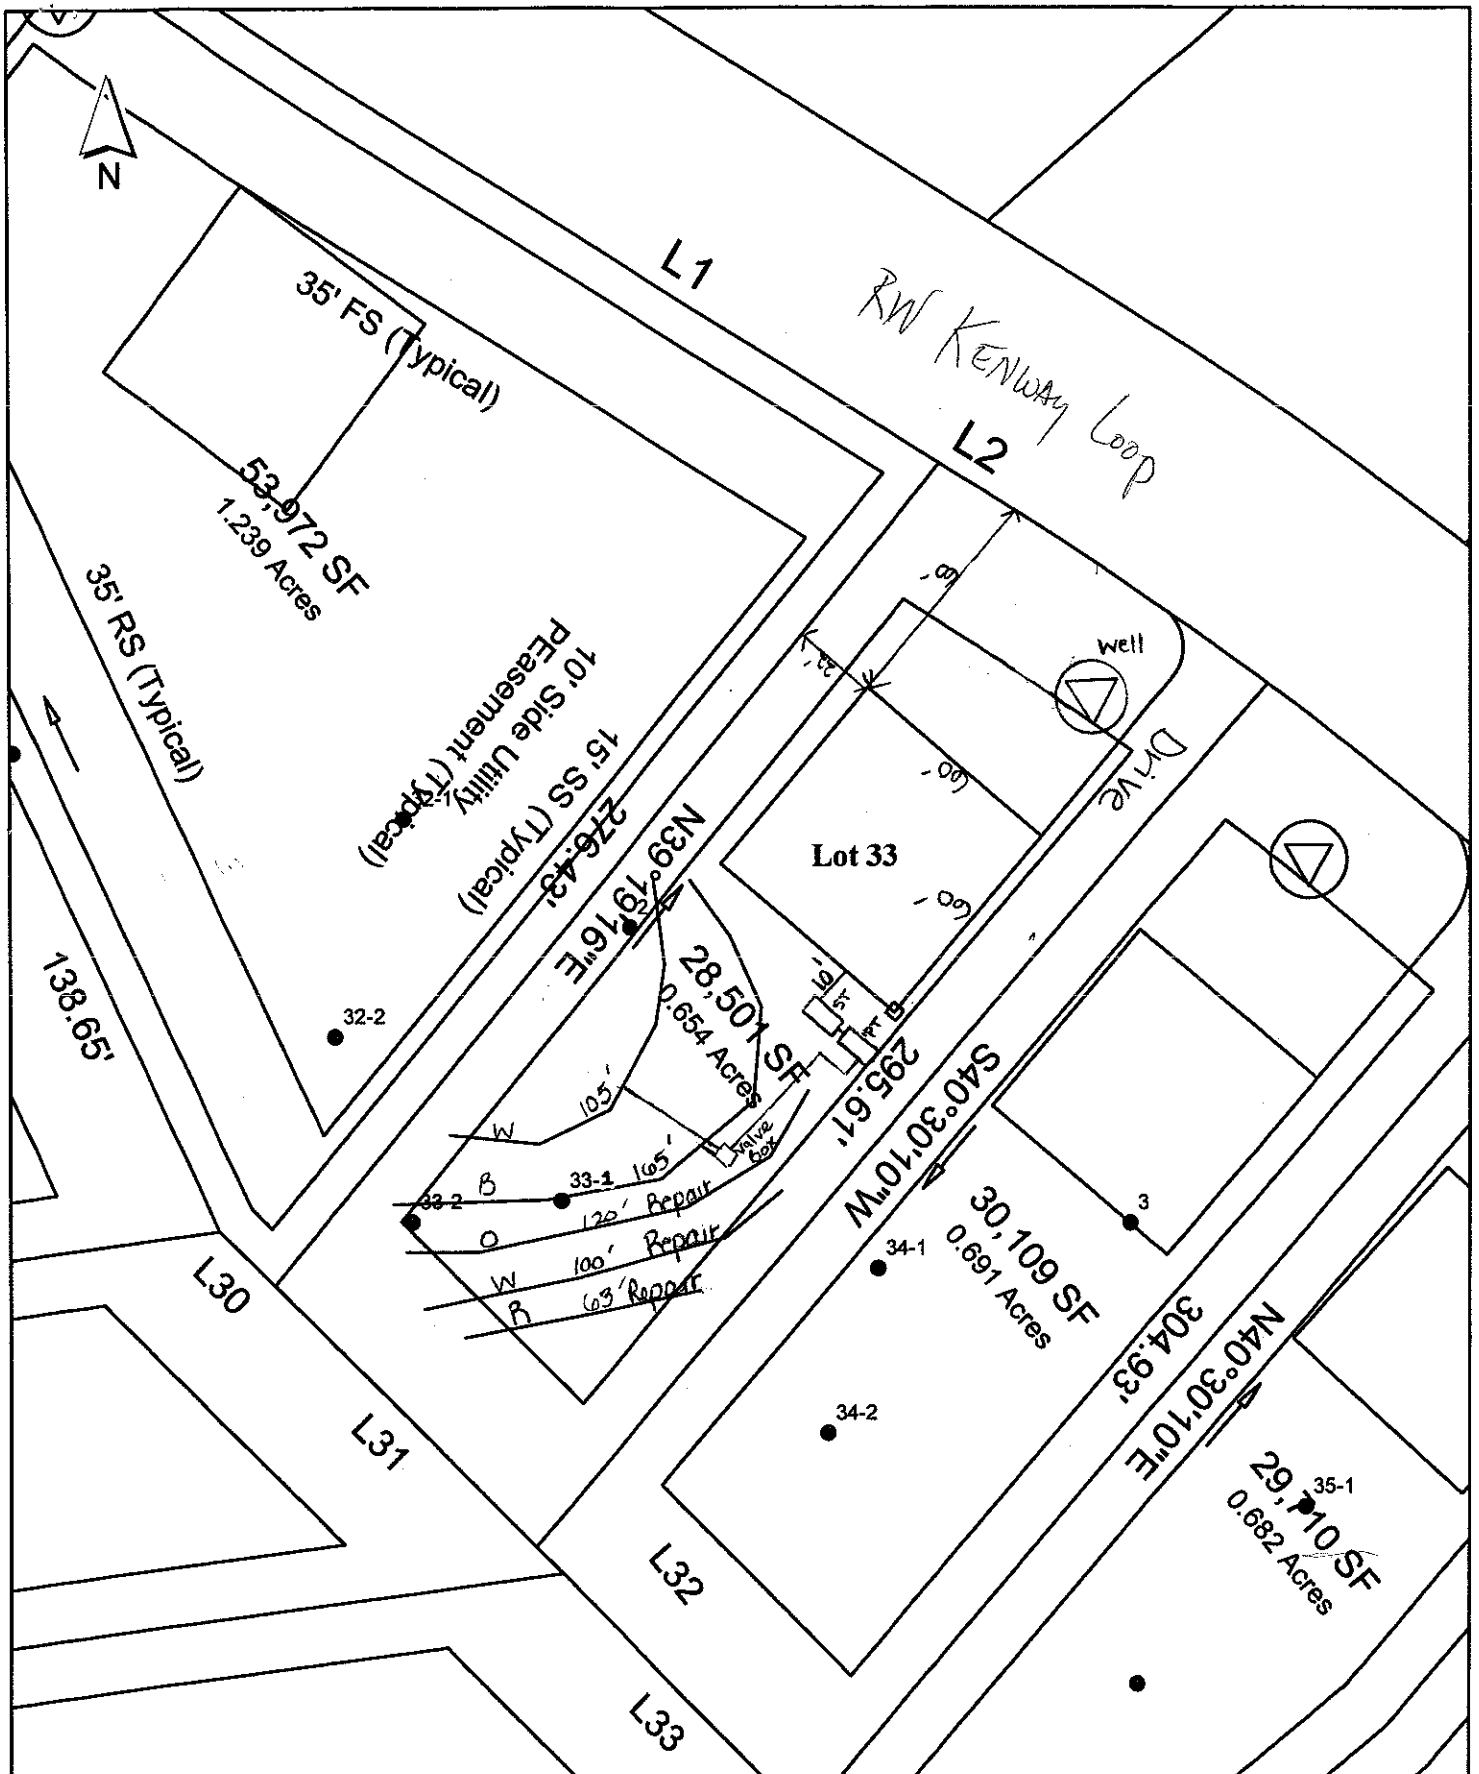

Scale: 1 inch equals 50 feet	S&ME	Woodleaf - Phase I	FIGURE
Drawn by: JBP		Lot 33	1
Reviewed by: PGP		Iredell County, NC	
Date: May, 2006	ENVIRONMENTAL SERVICES • ENGINEERING • TESTING	S&ME Project #1588-05-121	