

Acknowledgement Of
Plans Submittal ONLY!
Date 12-14-06
Date

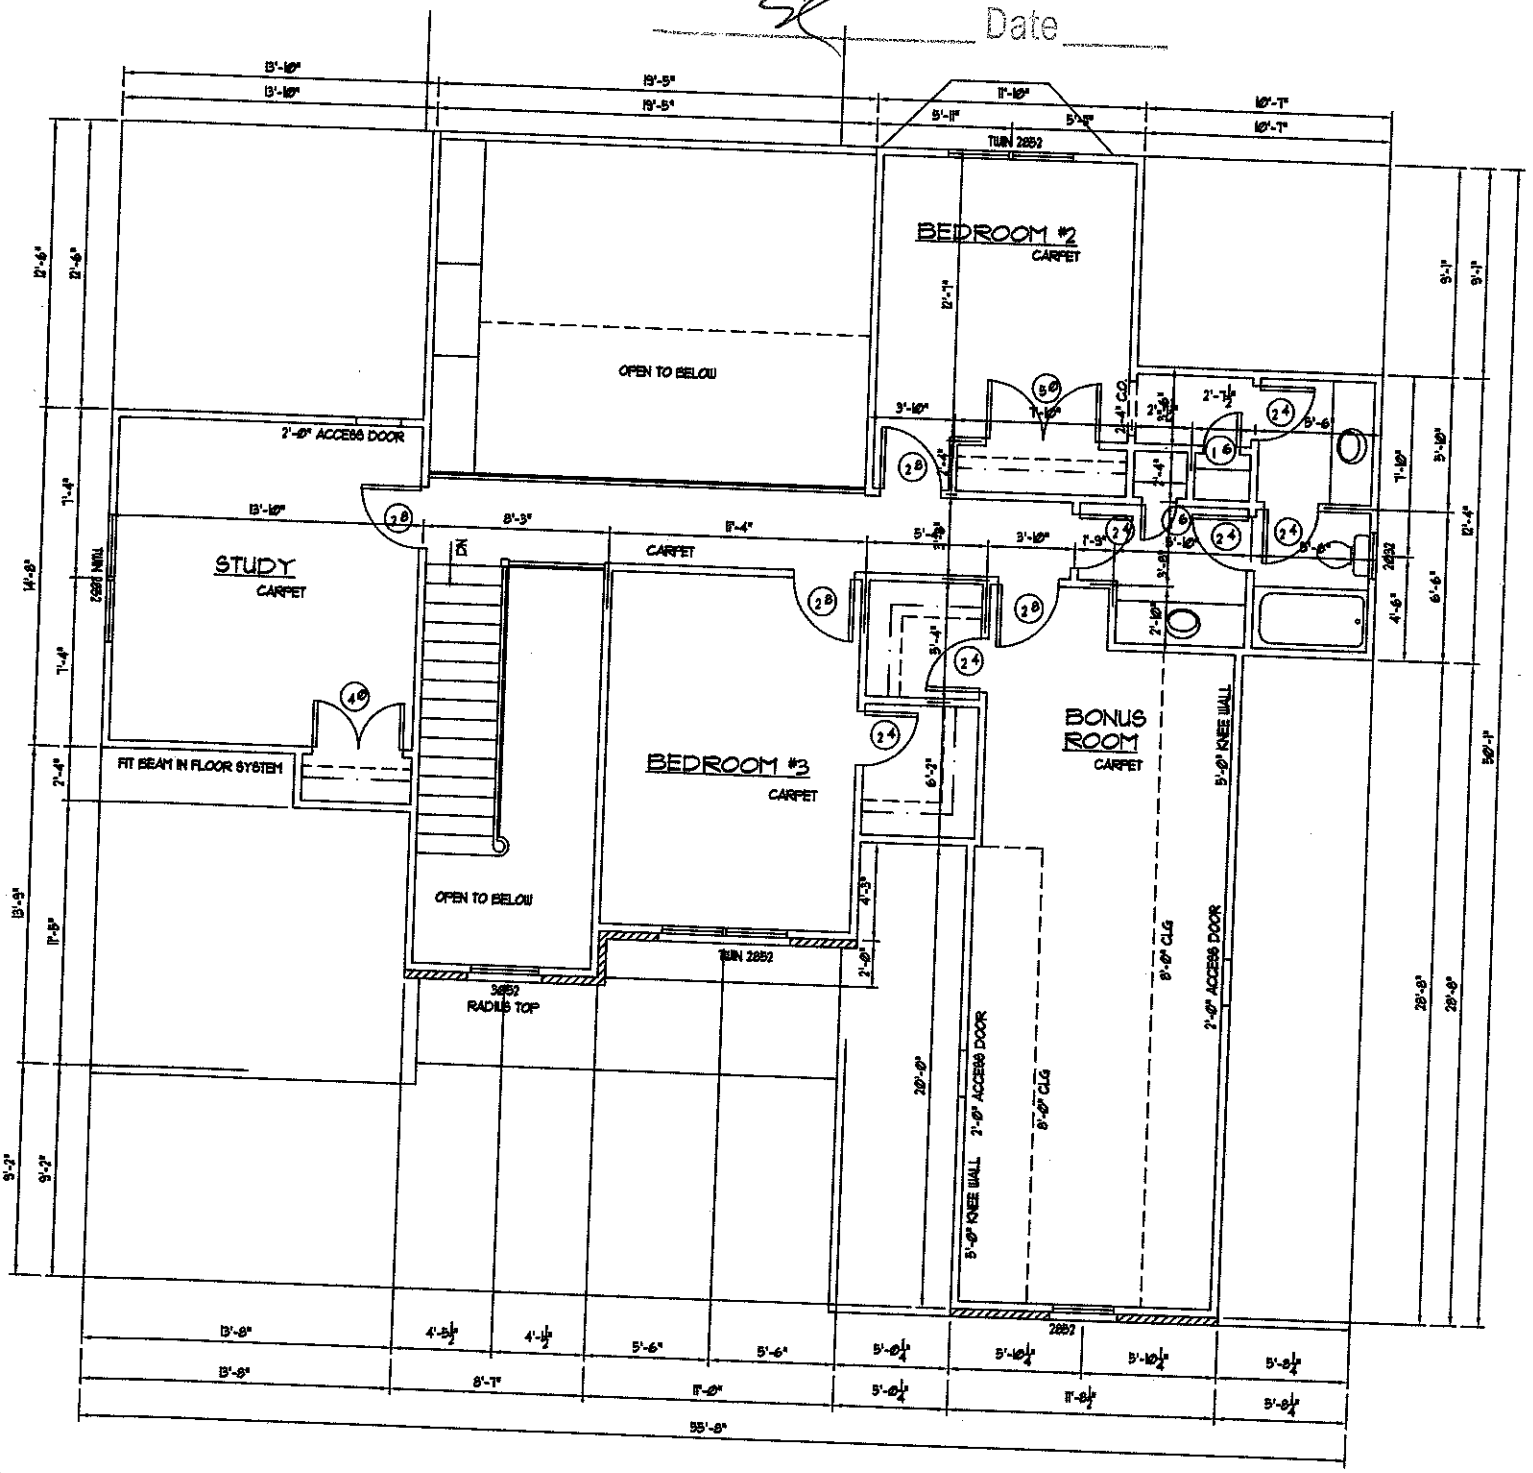

UPPER FLOOR PLAN

SCALE 1/4" = 1'-0"
851 HEATED SQUARE FEET
375 BONUS HEATED SQUARE FEET

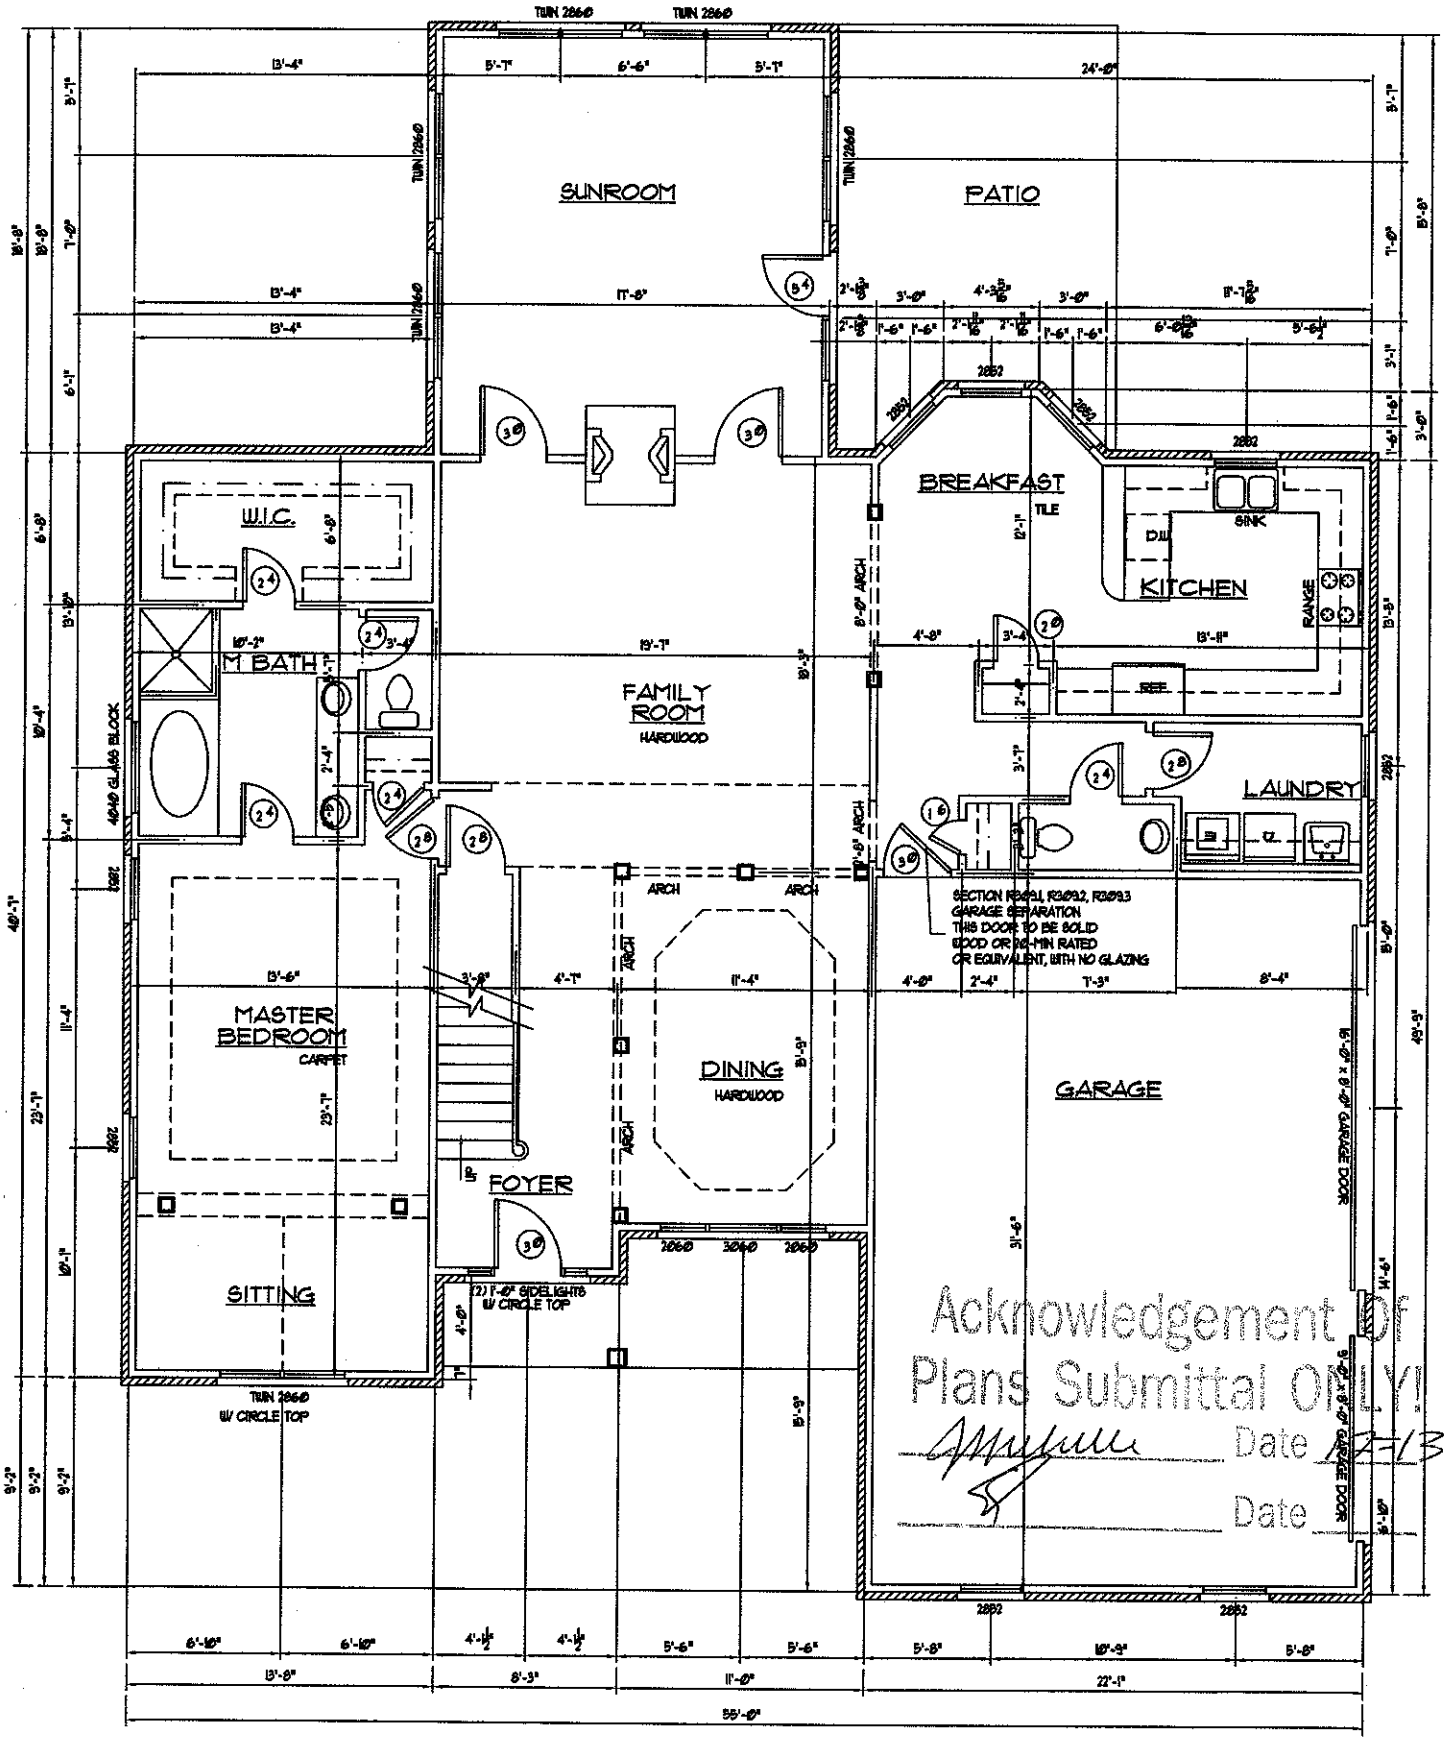

Acknowledgement Of
Plans Submittal Of Y
Date 2-13-06
Date

MAIN FLOOR PLAN

SCALE 1/4" = 1'-0"
1736 HEATED SQUARE FEET
342 SUNROOM HEATED SQUARE FEET
3349 TOTAL HEATED SQUARE FEET