IREDELL COUNTY HEATLH DEPARTMENT

PAGE 2: *SITE PLAN WORKSHEET*

SEE THE SAMPLE SITE PLAN BELOW. INCOMPLETE SITE PLANS WILL BE RETURNED TO YOU FOR COMPLETION AND MAY RESULT IN A DELAY IN THE ISSUANCE OF YOUR SEPTIC SYSTEM PERMIT!!!

Place an (X) beside each item as you complete the site plan:

____ Property Line measurements are clearly identified…
____ All proposed structures are indicated…
SHOW: proposed house or business footprint, wells, water lines, patios, pools and decks, and any other item that will occupy space on the site
____ Front and side setbacks from property line…
____ Preferred driveway location and configuration, preferred well location…
____ Area you prefer your septic system to be placed…
____ North arrow, or other sufficient indicator of direction…

Circle N/A on the following if appropriate:


____ Location of septic systems and wells within 100' of your property… N/A
____ Location of easements and rights of ways on your property… N/A
____ Location of any designated wetlands on the property… N/A


Signature: _____
Property owner or owner's legal representative signature (SIGNATURE REQUIRED)

12-13-02
DATE

USE THIS SPACE TO DRAW YOUR SITE PLAN

See Attached Site Plan

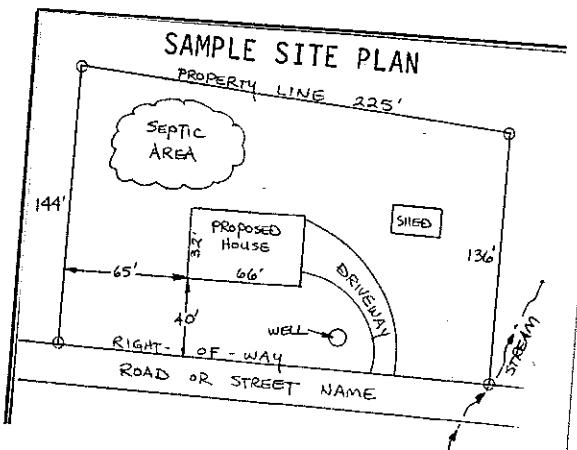

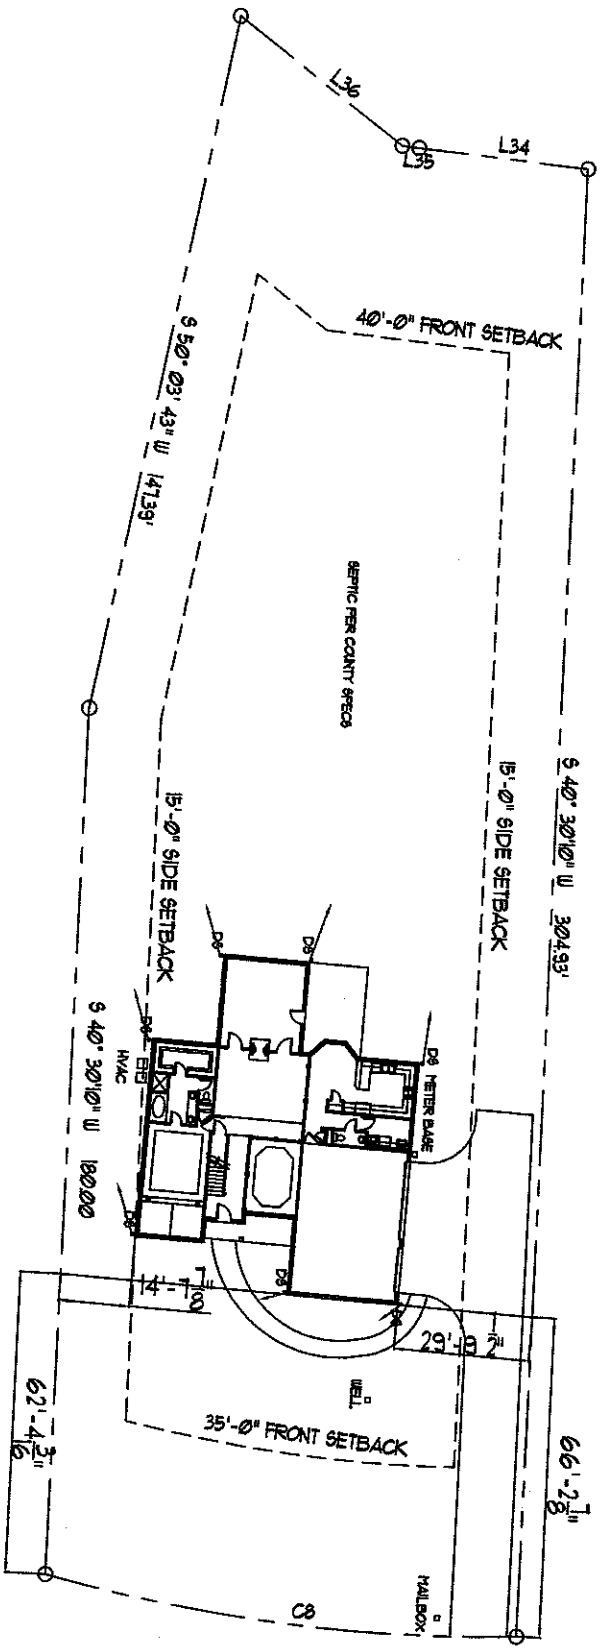

SITE PLAN
SCALE 1" = 40'-0"
LOT 35 WOODLEAF

NOTE:
GRADING WORK WITH BE PERFORMED WITH IN SETBACK LINES
D8 = DOUN SPOUT

Acknowledgement Of
Plans Submittal ONLY!
Date 12-13-06
Date