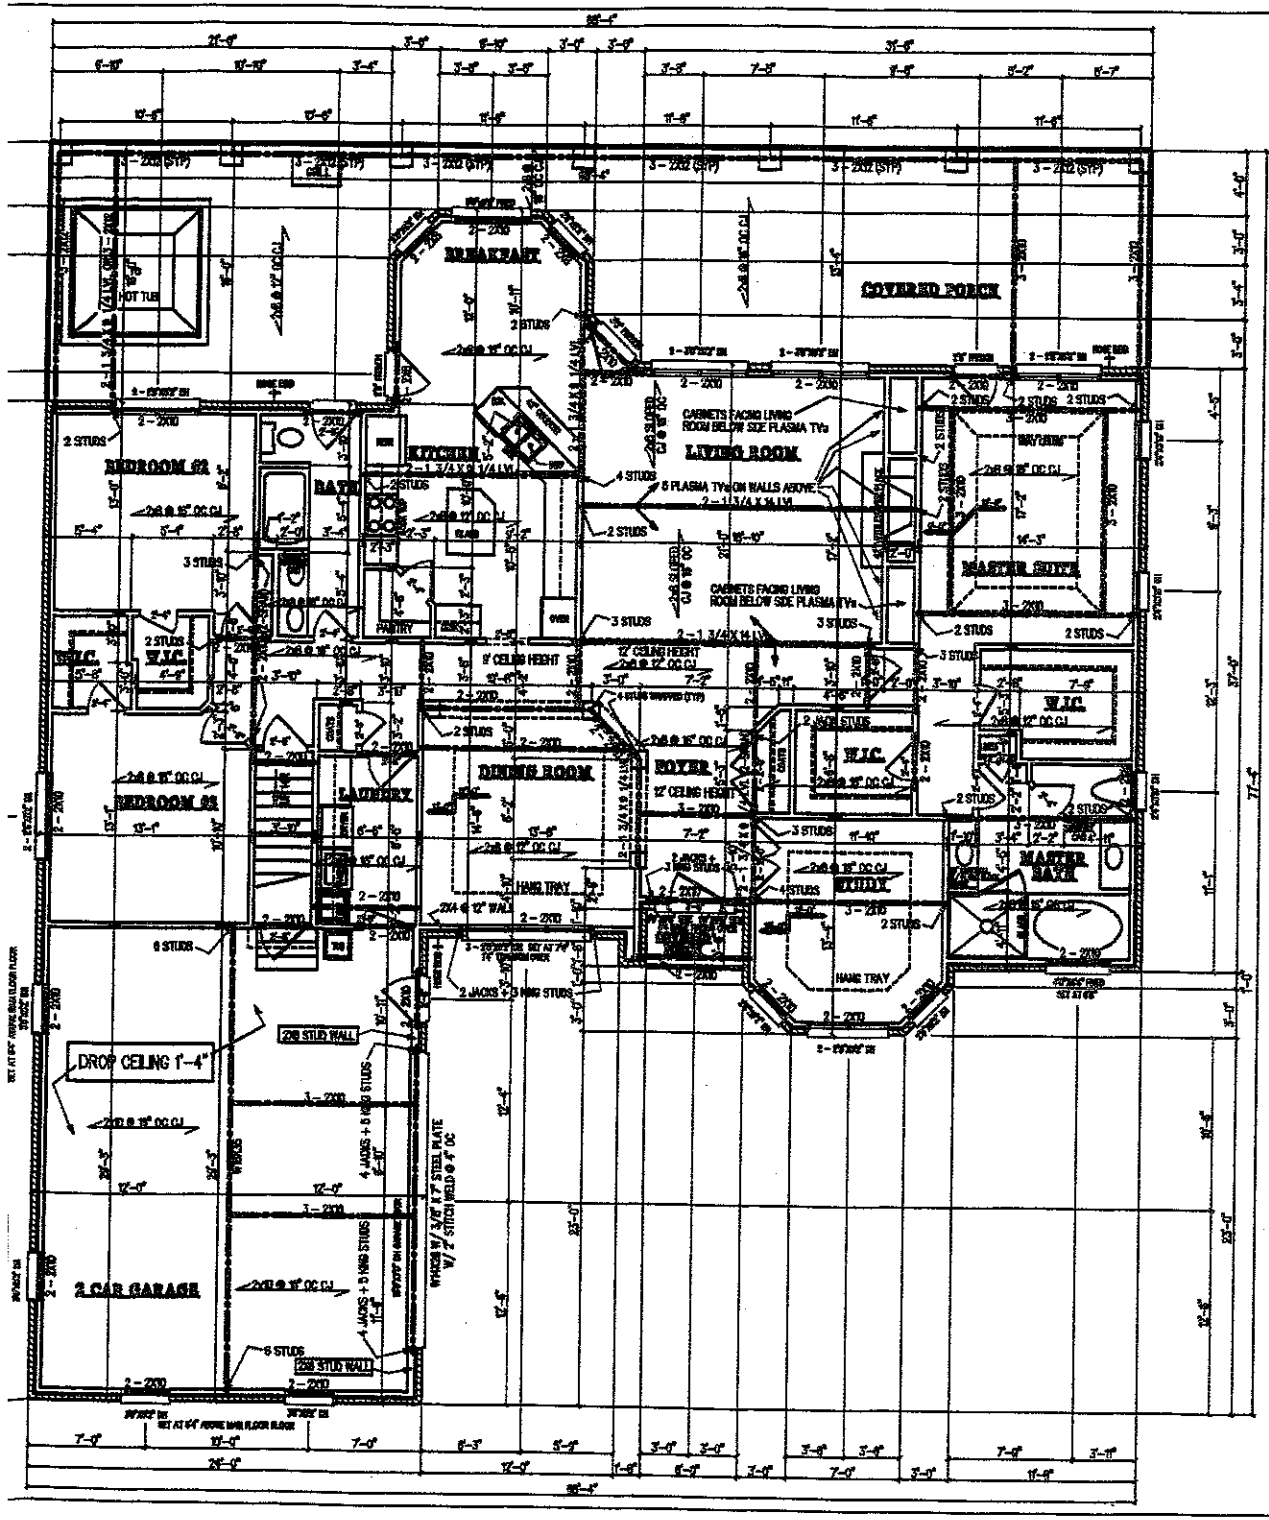


SQUARE FOOTAGE TO OUTSIDE OF STUDS:
HEATED AREA — MAIN FLOOR = 2450 SQ FT
HEATED AREA — SECOND FLOOR = 489 SQ FT
GARAGE = 659 SQ FT
REAR COVERED PORCH = 852 SQ FT
FRONT PORCH = 21 SQ FT
CEILING HEIGHT ON MAIN FLOOR TO BE 9'0" UNLESS OTHERWISE NOTED.
SET WINDOWS ON MAIN FLOOR @ 7'4" UNLESS OTHERWISE NOTED.
CEILING HEIGHT ON SECOND FLOOR TO BE 9'0" UNLESS OTHERWISE NOTED.
SET WINDOWS ON SECOND FLOOR @ 7'8" UNLESS OTHERWISE NOTED.

MAIN FLOOR PLAN


SCALE: 1/4" = 1'0"

COPYRIGHT 2003

FOR JOE HURBANEK & CHARLOTTE WIRTH

AFFORDABLE HOME DESIGNS CO
4724E OLD PINEVILLE ROAD
CHARLOTTE, N. C. 28217
704-399-5254

DATE	DRAWN BY	SHEET
8-04-03	MIKE BULLOCK	4

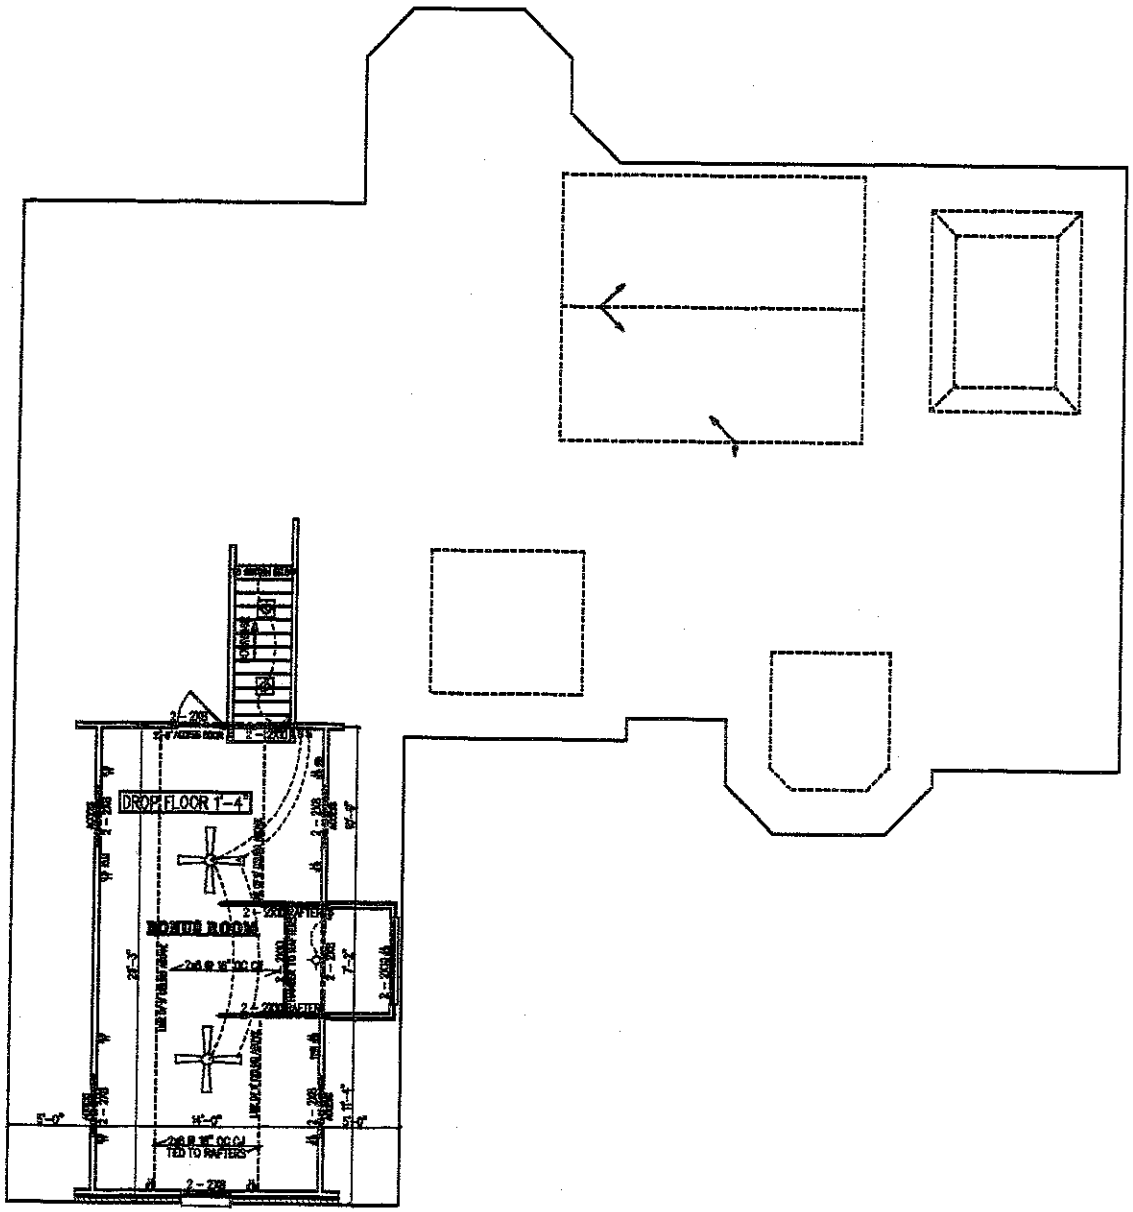

SECOND FLOOR PLAN

SCALE: 1/4" = 1'0"

COPYRIGHT 2003

FOR JOE HURBANEK & CHARLOTTE WIRTH

AFFORDABLE HOME DESIGNS CO
4724E OLD PINEVILLE ROAD
CHARLOTTE, N. C. 28217
704-399-5254

DATE	DRAWN BY	SHEET
9-15-03	MIKE BULLOCK	5