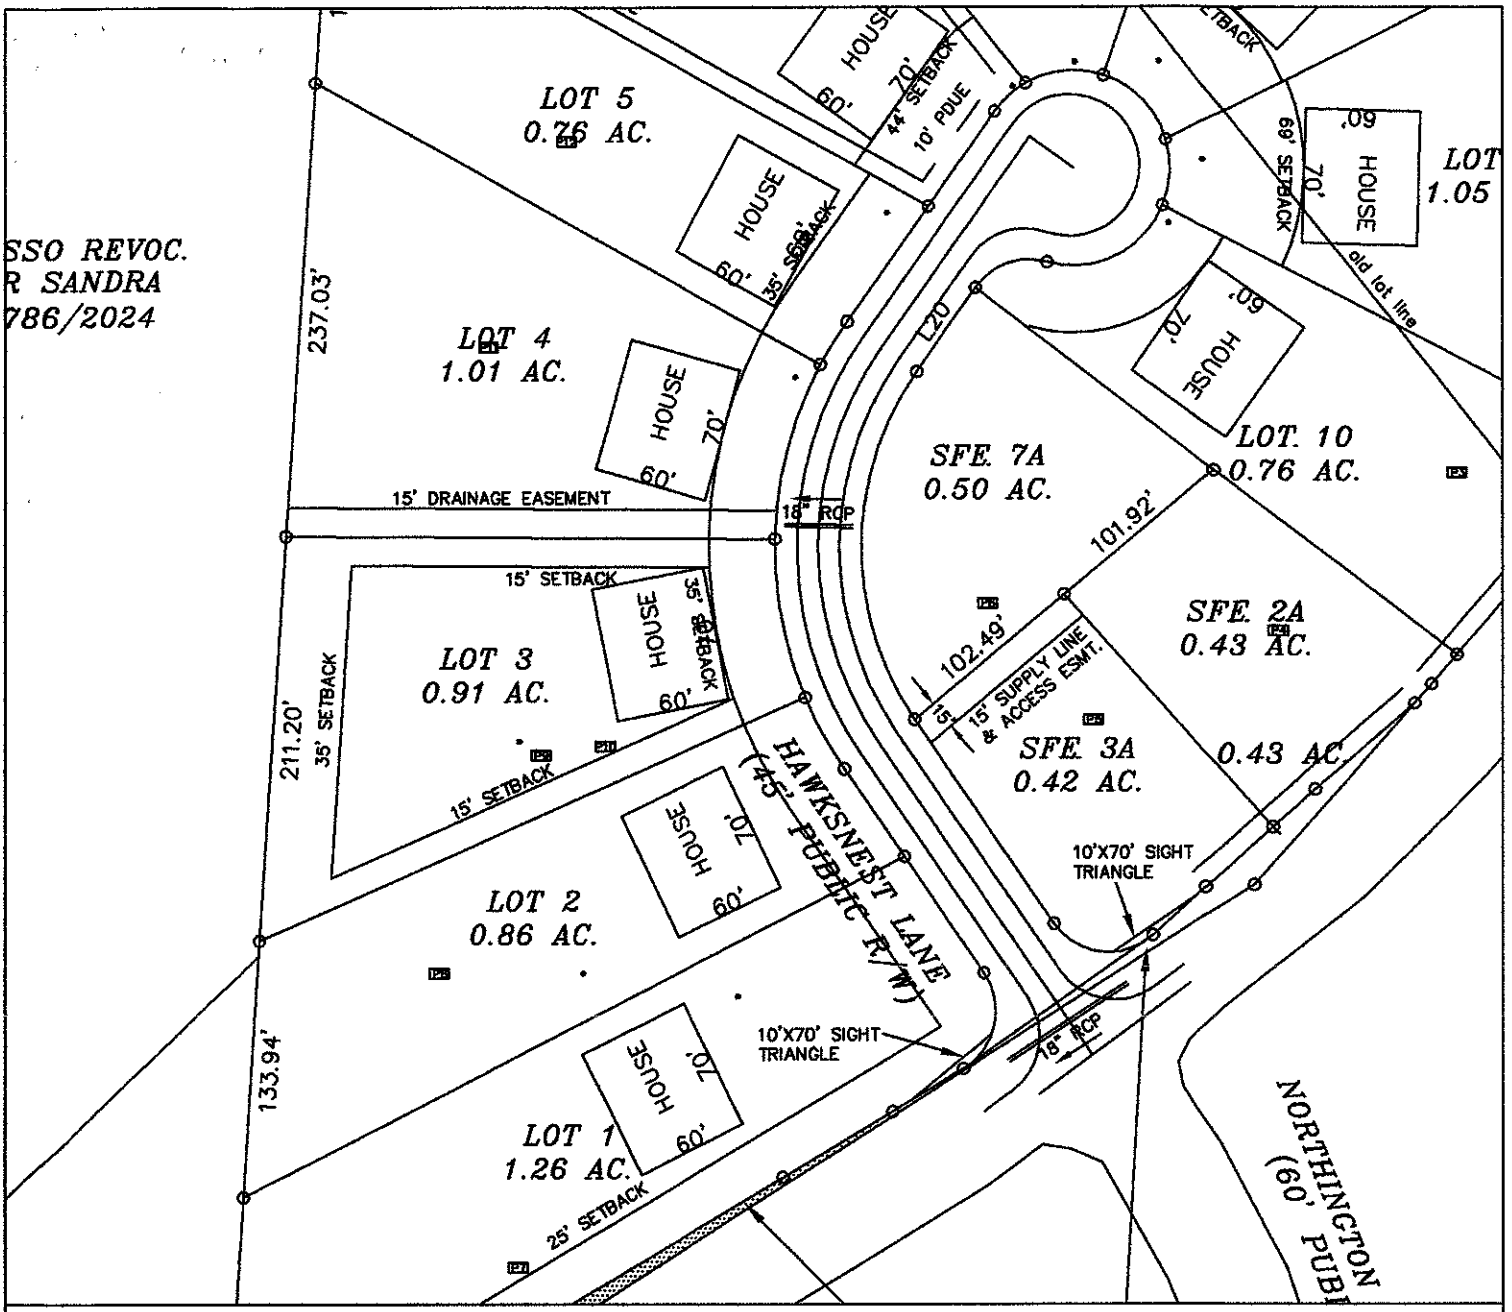


LEGEND

- House Footprint
- System lines.
- Repair lines.
- TBM.
- 25 RS&ES Pit Location.
- Well Location.
- (28) Health Dept. Pit Location.

GRAPHIC SCALE
1" = 100'

100 0 100 200

FOR PRELIMINARY PLANNING PURPOSES ONLY. ALL LOTS WILL REQUIRE FINAL APPROVAL BY THE COUNTY HEALTH DEPARTMENT ON A LOT BY LOT BASIS. THIS MAP SHOULD BY USED AS A GENERAL GUIDE, SOME ADJUSTMENTS WILL BE NECESSARY IN THE FIELD DUE TO SOIL VARIABILITY AND COMPLEX TOPOGRAPHIC FEATURES. THIS MAP ONLY REFLECTS EXISTING SOIL SUITABILITY FOR ON-SITE SEPTIC TANK SYSTEMS.

PLEASE REFER TO ATTACHED SOIL REPORT FOR ADDITIONAL SITE SPECIFIC INFORMATION


ROLLANS SOIL & ENVIRONMENTAL SERVICES
470 E. BROAD ST. SUITE D
MOORESVILLE, NC 28115
PHONE (704) 658-1723
FAX (704) 658-1724
ASHLEY ROLLANS, NC LICENSED SOIL SCIENTIST
MOBILE: (704)746-5046
EMAIL: ROLLANSPORTC@AOL.COM
BRADY FREEMAN NC REGISTERED SANITARIAN
MOBILE: (704)746-6457
EMAIL: BFREE2030@YAHOO.COM

MAP TITLE: SITE PLAN

PROJECT NAME: WOODSTREAM ESTATES

LOCATION/DATE: FERN HILL ROAD, IREDELL COUNTY, NORTH CAROLINA, JUNE 2007

JOB # :	01-1338
FILE:	C:\JOBS\01-1338
PROJECT MGR.:	C.B.F.
FIELD WORK:	S.A.R. & C.B.F.
DRAWN BY:	C.B.F.

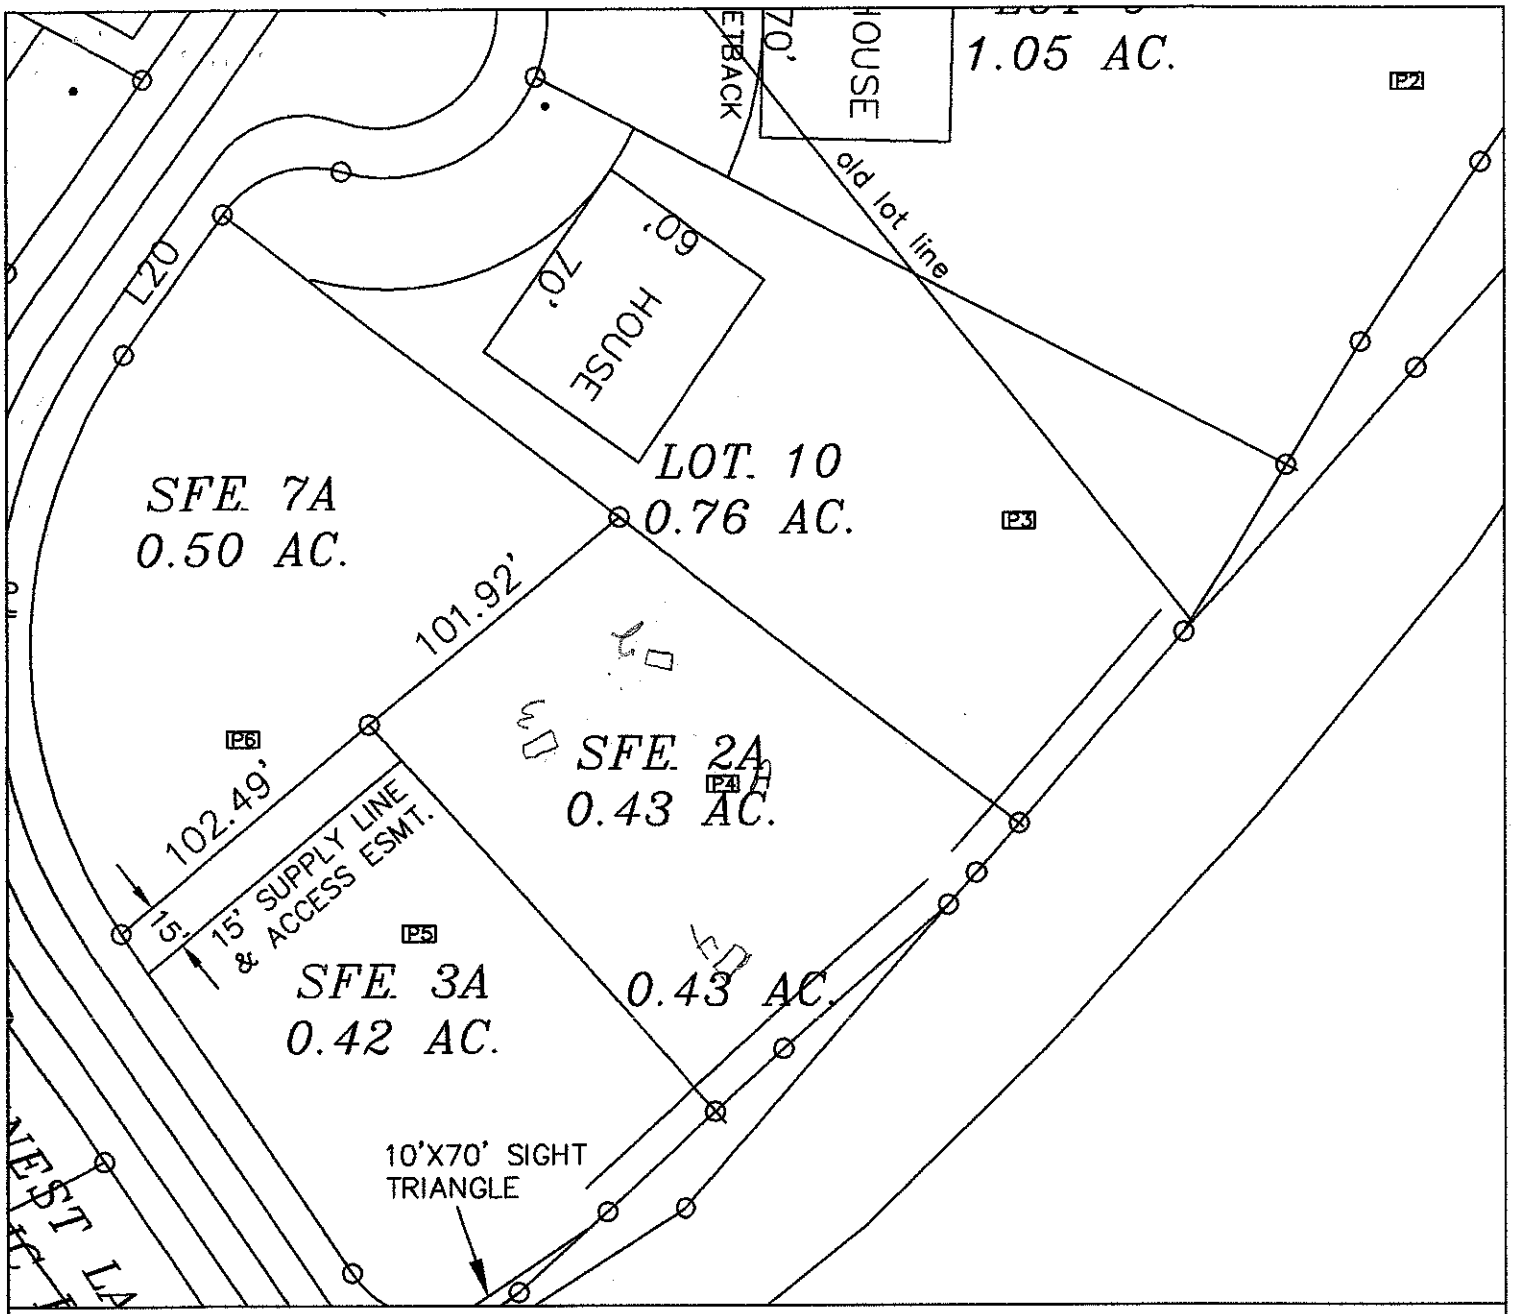

LEGEND

- House Footprint
- System lines.
- Repair lines.
- TBM.
- 25 RS&ES Pit Location.
- Well Location.
- 28 Health Dept. Pit Location.

GRAPHIC SCALE
1" = 60'

60 0 60 120

FOR PRELIMINARY PLANNING PURPOSES ONLY. ALL LOTS WILL REQUIRE FINAL APPROVAL BY THE COUNTY HEALTH DEPARTMENT ON A LOT BY LOT BASIS. THIS MAP SHOULD BY USED AS A GENERAL GUIDE, SOME ADJUSTMENTS WILL BE NECESSARY IN THE FIELD DUE TO SOIL VARIABILITY AND COMPLEX TOPOGRAPHIC FEATURES. THIS MAP ONLY REFLECTS EXISTING SOIL SUITABILITY FOR ON-SITE SEPTIC TANK SYSTEMS.

PLEASE REFER TO ATTACHED SOIL REPORT FOR ADDITIONAL SITE SPECIFIC INFORMATION

ROLLANS SOIL & ENVIRONMENTAL SERVICES
470 E. BROAD ST. SUITE D
MOORESVILLE, NC 28115
PHONE (704) 658-1723
FAX (704) 658-1724
ASHLEY ROLLANS, NC LICENSED SOIL SCIENTIST
MOBILE: (704)746-5046
EMAIL: ROLLANSFORTY@AOL.COM
BRADY FREEMAN NC REGISTERED SANITARIAN
MOBILE: (704)746-6497
EMAIL: BFREE209@YAHOO.COM

MAP TITLE: SITE PLAN

PROJECT NAME: WOODSTREAM ESTATES

LOCATION/DATE: FERN HILL ROAD, IREDELL COUNTY, NORTH CAROLINA, JUNE 2007

JOB # :	01-1338
FILE:	C:\JOBS\01-1338
PROJECT MGR.:	C.B.F.
FIELD WORK:	S.A.R. & C.B.F.
DRAWN BY:	C.B.F.

SOIL/SITE EVALUATION

(Continuation Sheet)

Sheet ____ of ____


DEPARTMENT OF ENVIRONMENT
AND NATURAL RESOURCES
DIVISION OF ENVIRONMENTAL HEALTH

Lot 2
Woodstream Estates

PROPERTY ID #: _____
DATE OF EVALUATION: _____
COUNTY: _____

PROFILE #	.1940 LANDSCAPE POSITION/ SLOPE %	HORIZON DEPTH (IN.)	SOIL MORPHOLOGY (.1941) .1941 STRUCTURE/ TEXTURE	.1941 CONSISTENCE/ MINERALOGY	OTHER PROFILE FACTORS .1942 SOIL WETNESS/ COLOR	.1943 SOIL DEPTH	.1956 SAPRO CLASS	.1944 RESTR HORIZ	PROFILE CLASS & LTAR
P04A	LSS 5-10%	0-6	BSCL GR	fri SSSPSAP					PS
		6-46	RCL WSBK	fri SSSPSAP	- common SAP				
		46-60	SL SAP M	fri SSSPSAP	-	46"	PS	-	.3
2		0-2	gr brwsl	fr SSP					
		2-10	SBK red C	fr SSP (obv)					.3
		10-35	massive LSAP	fr SSSP fair bd					
		35-60	massive SLSAP	fr SS-NSNP					
3	6-7% S	0-15	WSBK red C	fr SSP					.3
		15-31	WKSBK red CL	fr SSP common SAP					
		31-65	massive SL SAP	fr SSP					
4		0-25	WSBK red C	fr SSSP common SAP					.3
		25-53	WKSBK CL	fr SSP common SAP					
		53-66	massive SL SAP	fr NSNP					

COMMENTS: _____

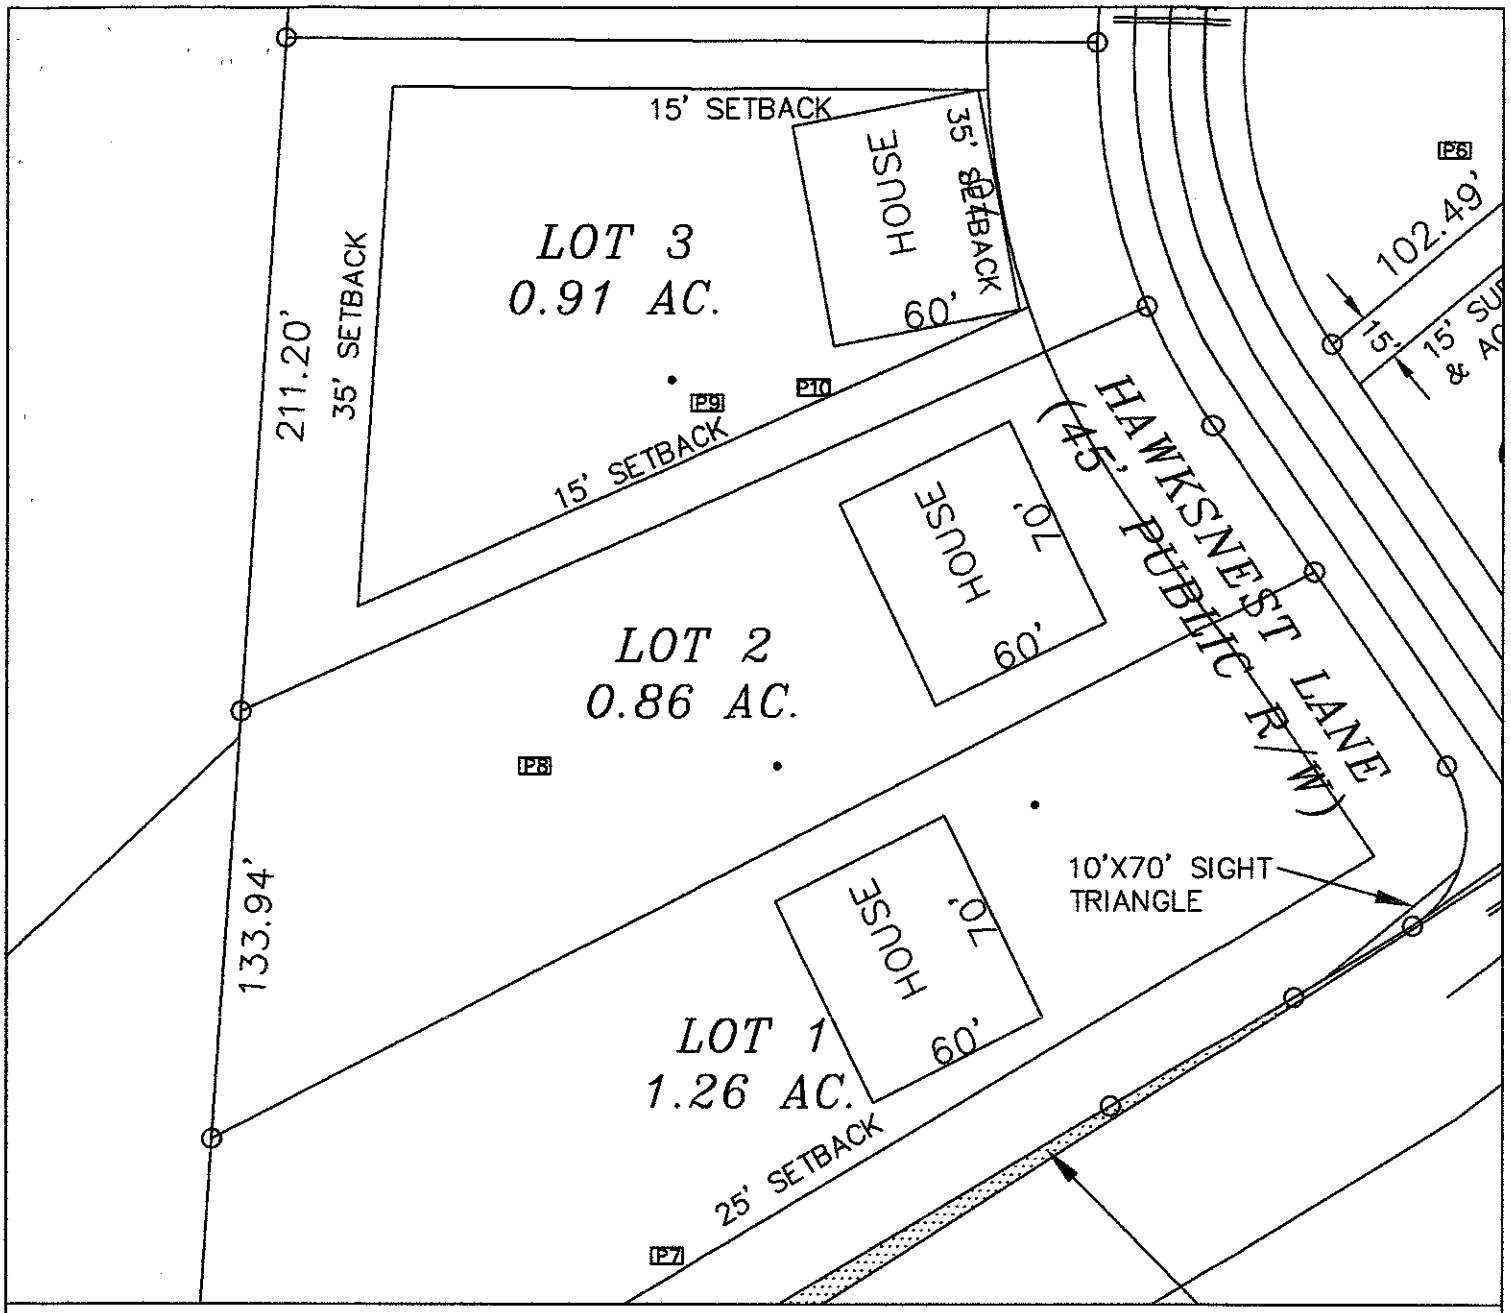

LEGEND

- House Footprint (70' × 60')
- System lines.
- Repair lines.
- TBM.
- 25 — RS&ES Pit Location.
- Well Location.
- 28 — Health Dept. Pit Location.

GRAPHIC SCALE
1" = 60'

60 0 60 120

FOR PRELIMINARY PLANNING PURPOSES ONLY. ALL LOTS WILL REQUIRE FINAL APPROVAL BY THE COUNTY HEALTH DEPARTMENT ON A LOT BY LOT BASIS. THIS MAP SHOULD BY USED AS A GENERAL GUIDE, SOME ADJUSTMENTS WILL BE NECESSARY IN THE FIELD DUE TO SOIL VARIABILITY AND COMPLEX TOPOGRAPHIC FEATURES. THIS MAP ONLY REFLECTS EXISTING SOIL SUITABILITY FOR ON-SITE SEPTIC TANK SYSTEMS.

PLEASE REFER TO ATTACHED SOIL REPORT FOR ADDITIONAL SITE SPECIFIC INFORMATION

ROLLANS SOIL & ENVIRONMENTAL SERVICES
470 E. BROAD ST. SUITE D
MOORESVILLE, NC 28115
PHONE (704) 658-1723
FAX (704) 658-1724
ASHLEY ROLLANS, NC LICENSED SOIL SCIENTIST
MOBILE: (704) 746-5046
EMAIL: ROLLANSFORTC@AOL.COM
BRADY FREEMAN NC REGISTERED SANITARIAN
MOBILE: (704) 746-5497
EMAIL: BFREE209@YAHOO.COM

MAP TITLE: SITE PLAN

PROJECT NAME: WOODSTREAM ESTATES

LOCATION/DATE: FERN HILL ROAD, IREDELL COUNTY, NORTH CAROLINA, JUNE 2007

JOB # :	01-1338
FILE:	C:\JOBS\01-1338
PROJECT MGR.:	C.B.F.
FIELD WORK:	S.A.R. & C.B.F.
DRAWN BY:	C.B.F.

IREDELL COUNTY HEATLH DEPARTMENT

PAGE 2: *SITE PLAN WORKSHEET*

SEE THE SAMPLE SITE PLAN BELOW. INCOMPLETE SITE PLANS WILL BE RETURNED TO YOU FOR COMPLETION AND MAY RESULT IN A DELAY IN THE ISSUANCE OF YOUR SEPTIC SYSTEM PERMIT!!!

Place an (X) beside each item as you complete the site plan:

- X — **Property Line measurements are clearly identified…**
- X — **All proposed structures are indicated…**
  SHOW: proposed house or business footprint, wells, water lines, patios, pools and decks, and any other item that will occupy space on the site
- X — **Front and side setbacks from property line…**
- X — **Preferred driveway location and configuration, preferred well location…**
- X — **Area you prefer your septic system to be placed…**
- X — **North arrow, or other sufficient indicator of direction…**

Circle N/A on the following if appropriate:

- ____ **Location of septic systems and wells within 100' of your property…** (N/A)
- ____ **Location of easements and rights of ways on your property…** (N/A)
- ____ **Location of any designated wetlands on the property…** (N/A)

Signature: Michael B Smith


Property owner or owner's legal representative signature (SIGNATURE REQUIRED)


6/28/07

DATE

USE THIS SPACE TO DRAW YOUR SITE PLAN

See Attached Site Plan

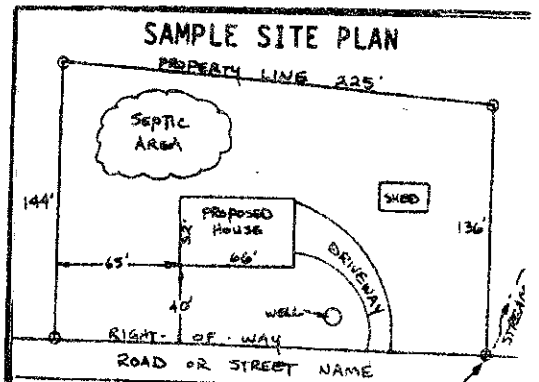

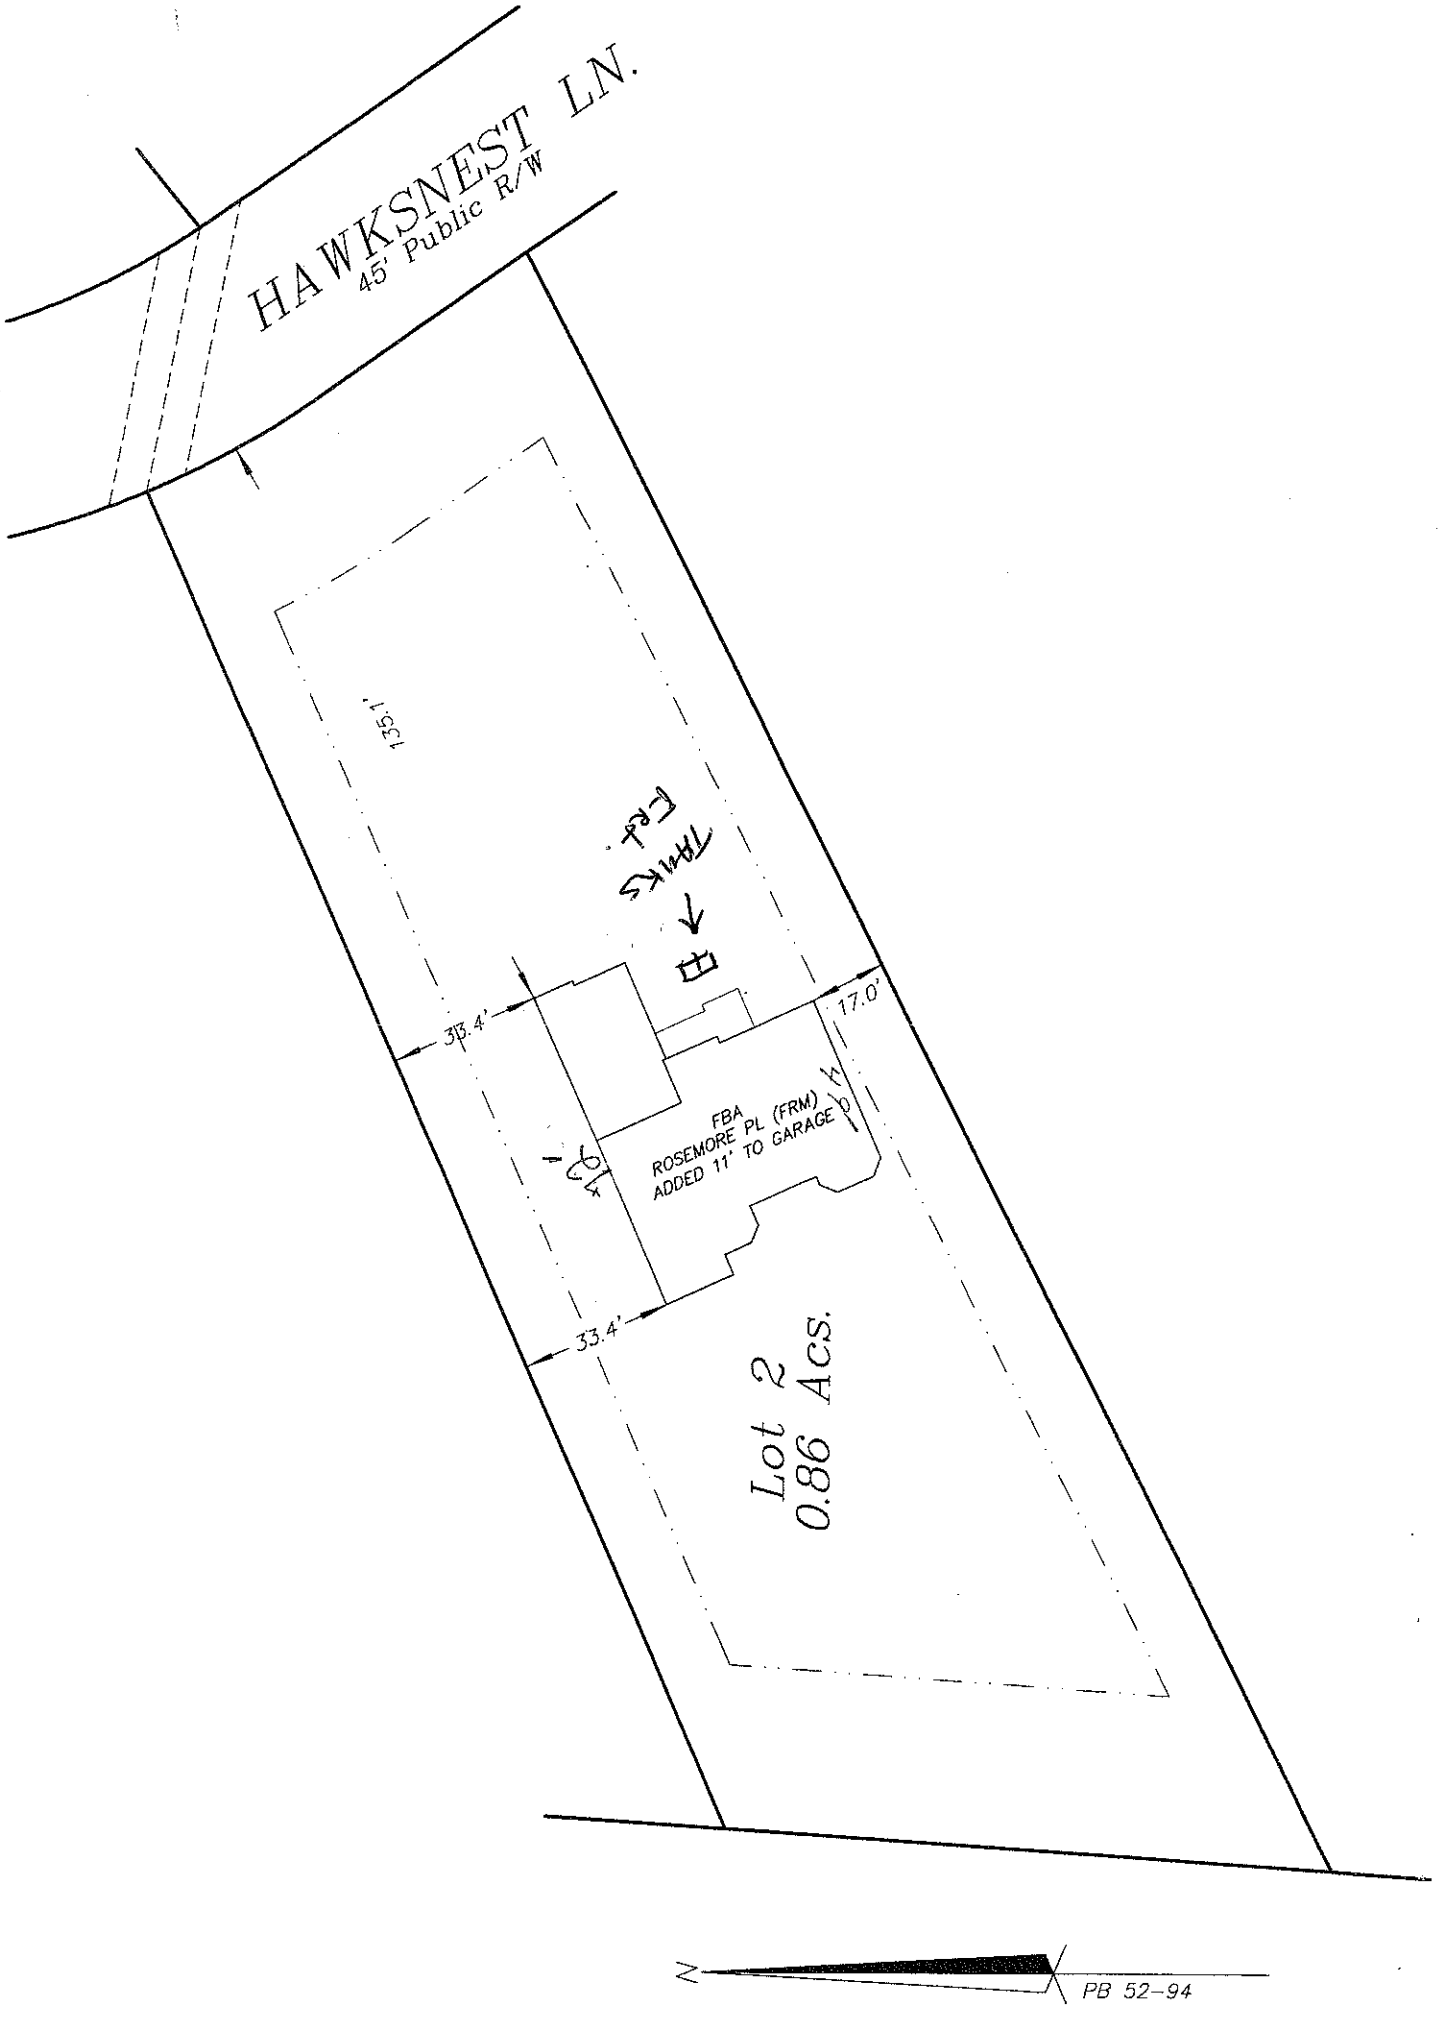
HAWKSNEST LN.
45' Public R/W
135.1'
FBA
ROSEMORE PL (FRM)
ADDED 11' TO GARAGE
33.4'
17.0'
33.4'
Lot 2
0.86 Acs.
N
PB 52-94