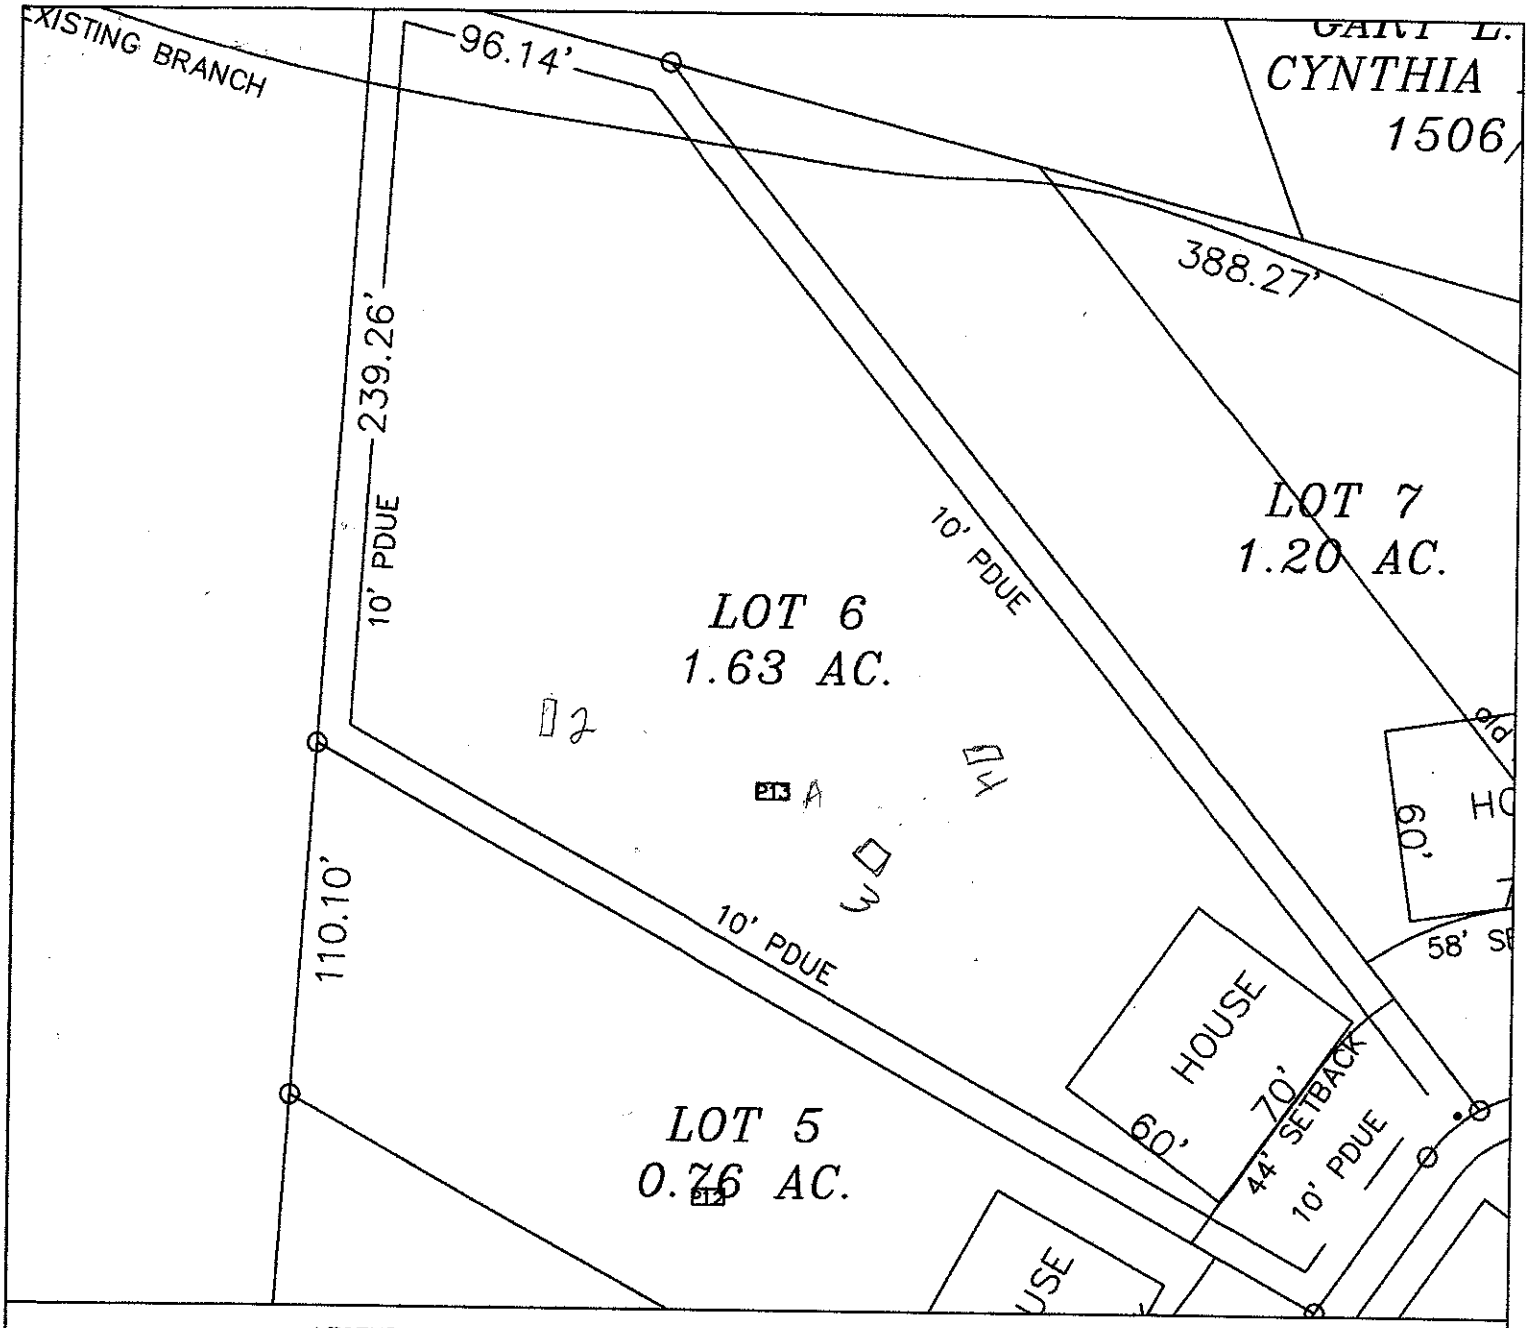


LEGEND

- House Footprint
- System lines.
- Repair lines.
- TBM.
- 25 RS&ES Pit Location.
- Well Location.
- 28 Health Dept. Pit Location.

GRAPHIC SCALE
1" = 60'

60 0 60 120

FOR PRELIMINARY PLANNING PURPOSES ONLY. ALL LOTS WILL REQUIRE FINAL APPROVAL BY THE COUNTY HEALTH DEPARTMENT ON A LOT BY LOT BASIS. THIS MAP SHOULD BY USED AS A GENERAL GUIDE, SOME ADJUSTMENTS WILL BE NECESSARY IN THE FIELD DUE TO SOIL VARIABILITY AND COMPLEX TOPOGRAPHIC FEATURES. THIS MAP ONLY REFLECTS EXISTING SOIL SUITABILITY FOR ON-SITE SEPTIC TANK SYSTEMS.

PLEASE REFER TO ATTACHED SOIL REPORT FOR ADDITIONAL SITE SPECIFIC INFORMATION

ROLLANS SOIL & ENVIRONMENTAL SERVICES
470 E. BROAD ST. SUITE D
MOORESVILLE, NC 28115
PHONE (704) 658-1723
FAX (704) 658-1724

ASHLEY ROLLANS, NC LICENSED SOIL SCIENTIST
MOBILE: (704)746-5046
EMAIL: ROLLANSPORT@AOL.COM

BRADY FREEMAN NC REGISTERED SANITARIAN
MOBILE: (704)746-6497
EMAIL: BFREE209@YAHOO.COM

MAP TITLE: SITE PLAN

PROJECT NAME: WOODSTREAM ESTATES

LOCATION/DATE: FERN HILL ROAD, IREDELL COUNTY, NORTH CAROLINA, JUNE 2007

JOB # : 01-1338
FILE: C:\JOBS\01-1338
PROJECT MGR.: C.B.F.
FIELD WORK: S.A.R. & C.B.F.
DRAWN BY: C.B.F.