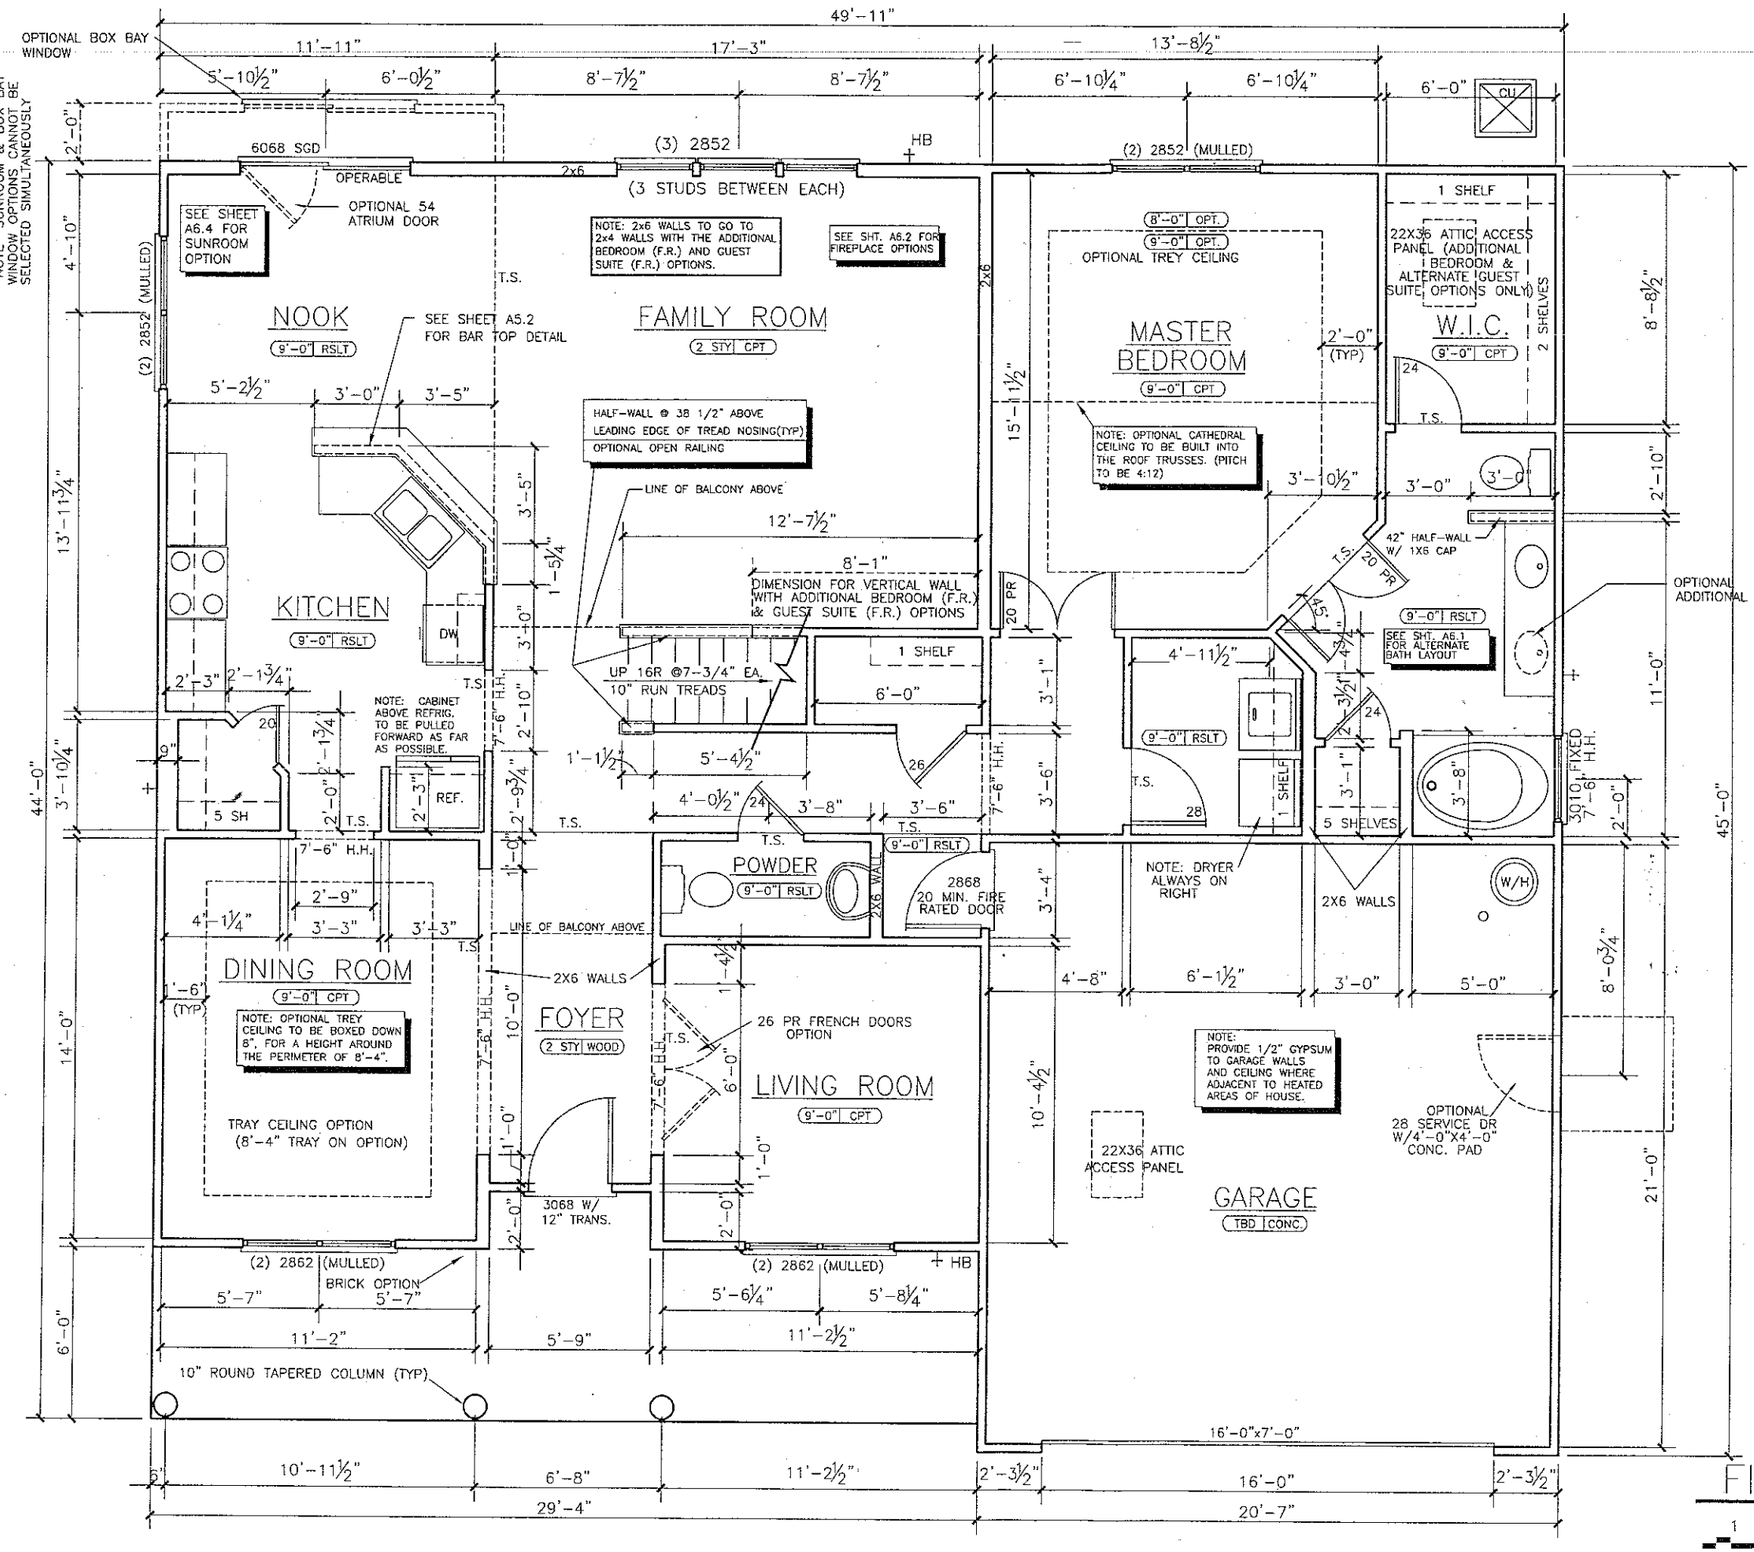


FIRST FLOOR PLAN

SCALE 0 1 2 4 8 14

AREA TABULATION

GARAGE	434 S.F.
FLOOR 1 LIVING	1595 S.F.
FLOOR 2 LIVING	755 S.F.
TOTAL LIVING	2350 S.F.

OPTIONS:

SUNROOM	173 S.F.
GUEST SUITE(OVER F.R.)	287 S.F.
ALT. GUEST SUITE	360 S.F.
BONUS(OVER F.R.)	287 S.F.
BONUS(OVER GAR.)	360 S.F.

MECKLENBURG COUNTY CODE ENFORCEMENT
RECEIVED
APR 15 2003

	REVIEWER	DATE APPROVED
BLD		

THESE PLANS SHOULD NOT BE ACCEPTED AS APPROVED PLANS UNLESS INITIALED AND DATED ABOVE

RYLAND HOMES
207 Regency Executive Park
Suite 100
Charlotte, NC 28217
Fax (704) 531-2078
Tel. (704) 531-9135

REVISION NUMBER ~ REFER TO COVER SHEET FOR DESCRIPTION
7


The Ryland Group Inc. expressly reserves its property rights in these plans and drawings. These plans and related drawings are not to be reproduced without written consent from the Ryland Group.


RELEASE DATE 6/8/01
SET NUMBER 035640
DRAWN BY: B. BUNCE

MODEL VIRGINIAN "D"
DRAWING TITLE FIRST FLOOR PLAN
OPTION DESCRIPTION

SHEET NO. A3.1D

J:\CADFILES\Stephanie Jarosz\Virginian\DIVIRGINIAN_D-PLAN_OSB.dwg, 02/26/2003 04:24:21 PM, hbunce

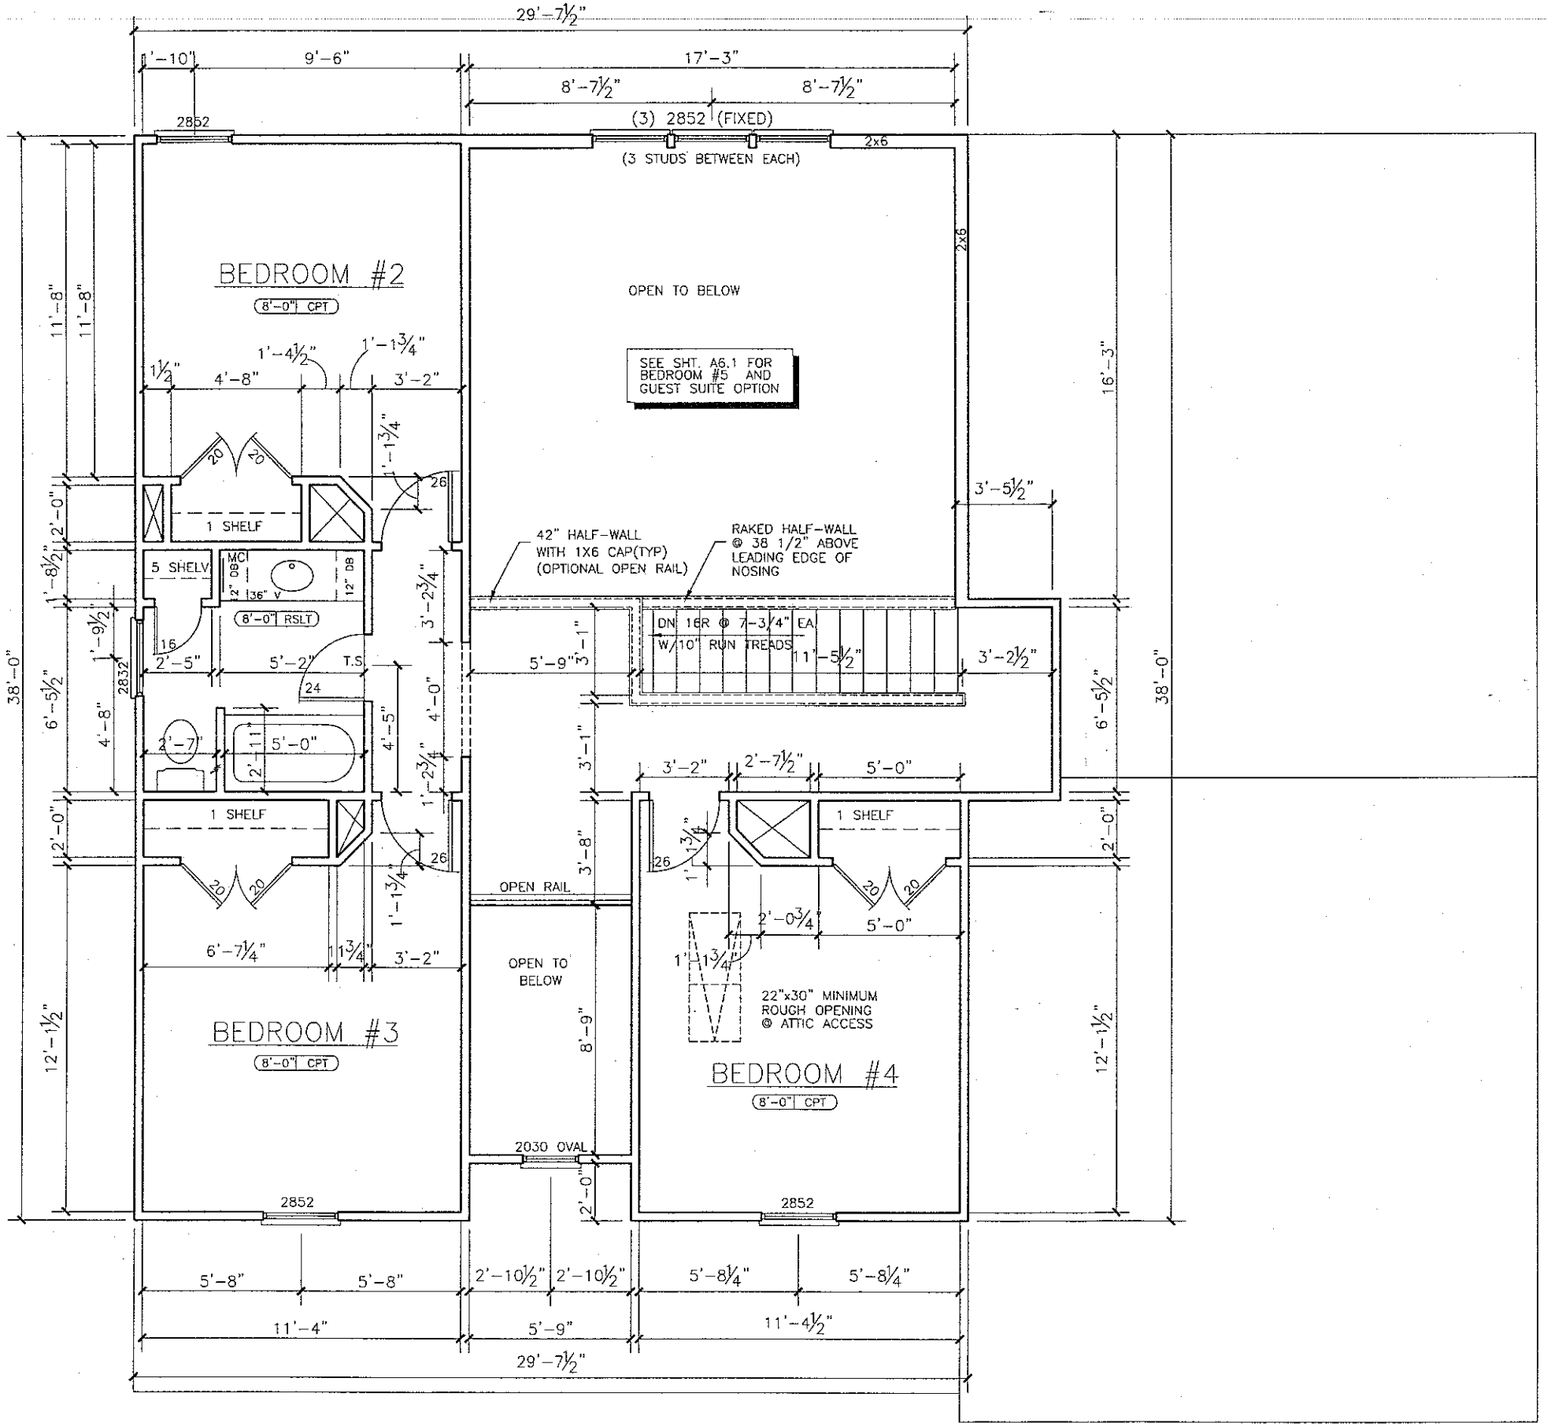

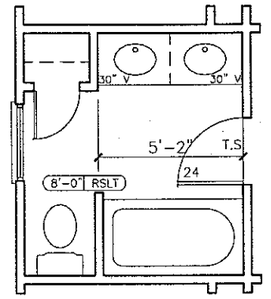

ALTERNATE VANITY LAYOUT OPTION

MECKLENBURG COUNTY
CODE ENFORCEMENT
RECEIVED
APR 15 2003

REVIEWER	DATE APPROVED
BLD	

THESE PLANS SHOULD NOT BE ACCEPTED AS APPROVED PLANS UNLESS INITIALED AND DATED ABOVE

SECOND FLOOR PLAN

1 4 14
0 2 8
SCALE

RYLAND HOMES
207 Regency Executive Park
Suite 100
Charlotte, NC 28217
Fax (704) 531-2078
Tel. (704) 531-9135

REVISION NUMBER ~ REFER TO COVER SHEET FOR DESCRIPTION
7

The Ryland Group Inc. expressly reserves its property rights in these plans and drawings. These plans and related drawings are not to be reproduced without written consent from the Ryland Group.

RELEASE DATE 6/8/01
SET NUMBER 035640
DRAWN BY: B. BUNCE

MODEL VIRGINIAN "D"
DRAWING TITLE SECOND FLOOR PLAN
OPTION DESCRIPTION

SHEET NO. A3.2D

J:\CADFILES\Stephanie Jones\Virginian\DV\VIRGINIAN_D-PLAN_OSB.dwg, 02/28/2003 04:24:39 PM, bbunce