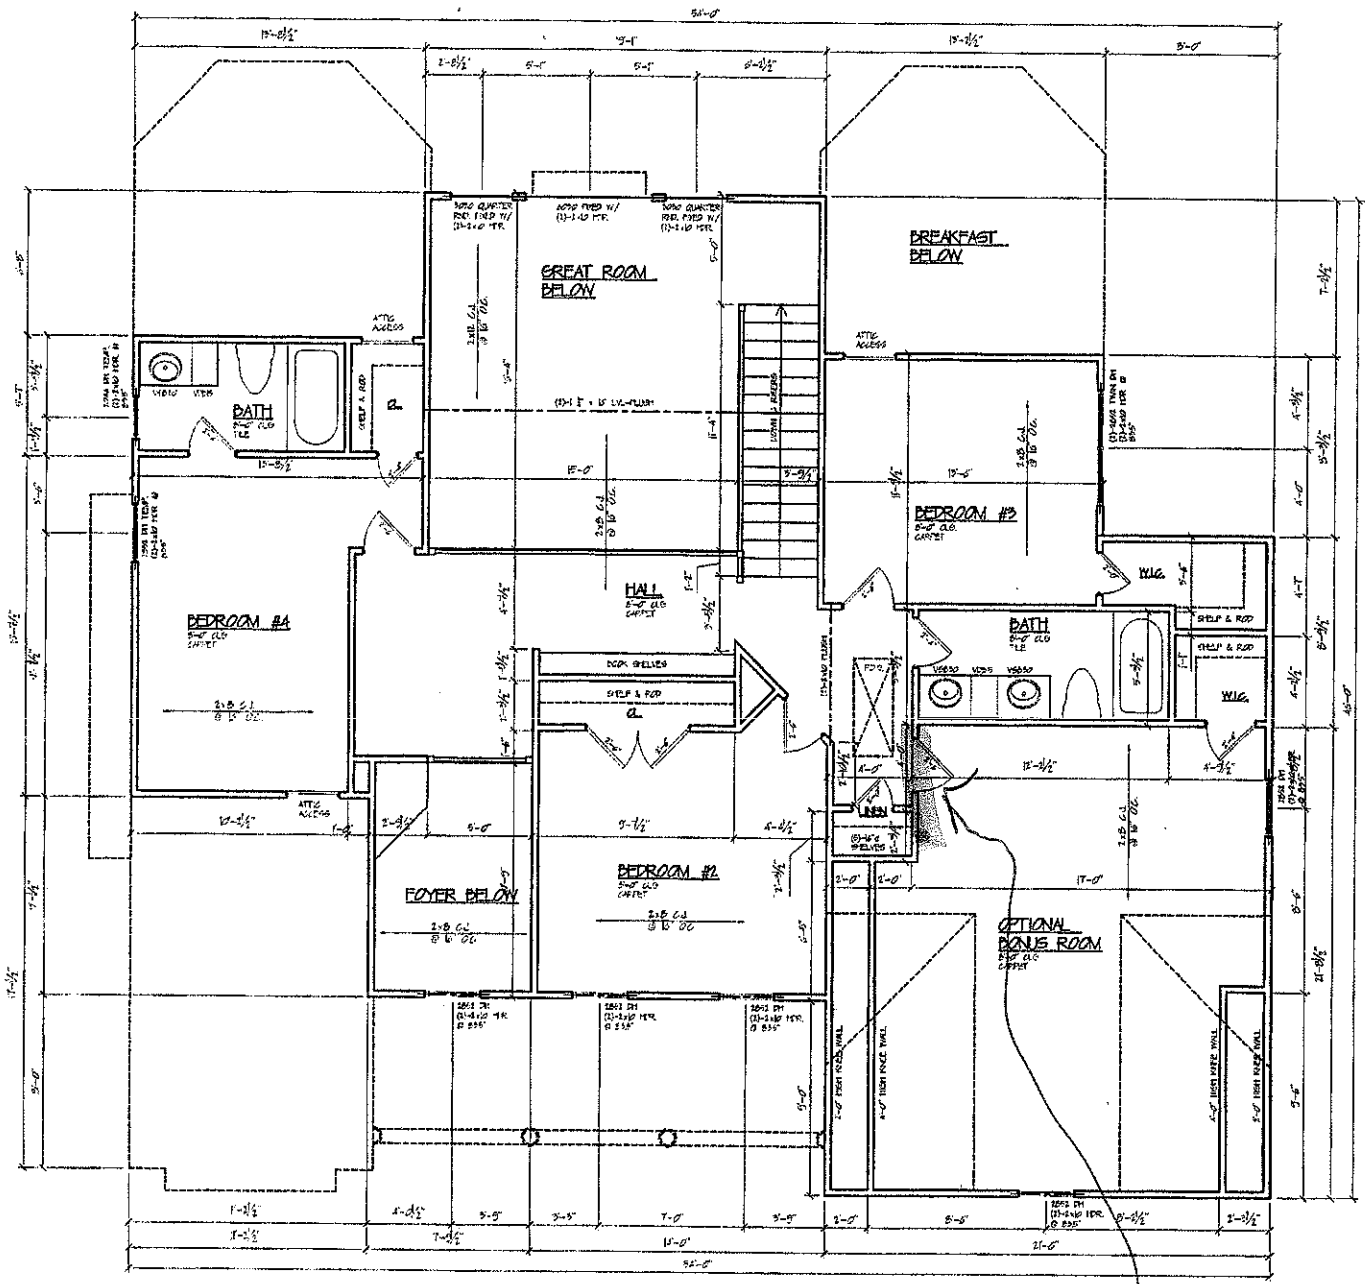


1 / A2F-1.0 SECOND FLOOR PLAN 1/4"=1'-0"


NOTICE OF COPYRIGHT
Pursuant to the Federal copyright Act of 1990, it is unlawful to reproduce by any means or transmit or distribute all or part of these drawings, sketches and/or designs in any form or media or a copyrighted and all rights are reserved. Copyright protection, James Lee Associates, Inc. Any unauthorized use, including but not limited to reproduction, alteration, adaptation, creation of derivative works, publication, or distribution of these drawings, sketches and/or designs without the express written consent of James Lee Associates, Inc. is prohibited and any infringement will be subject to the fullest extent permitted by law.

T. Whelan Homes, Inc.
Custom Homes & Consulting
P.O. Box 4419, Mooresville, NC 28117
Office: (704)-400-8952, Fax (704)-662-6470

Revisions: By:

The John Patrick

Drawn By: TES
File Name: TheJohnPatrick
Date: 01-10-09
© Copyright 2009
Sheet Number A2F-1.0

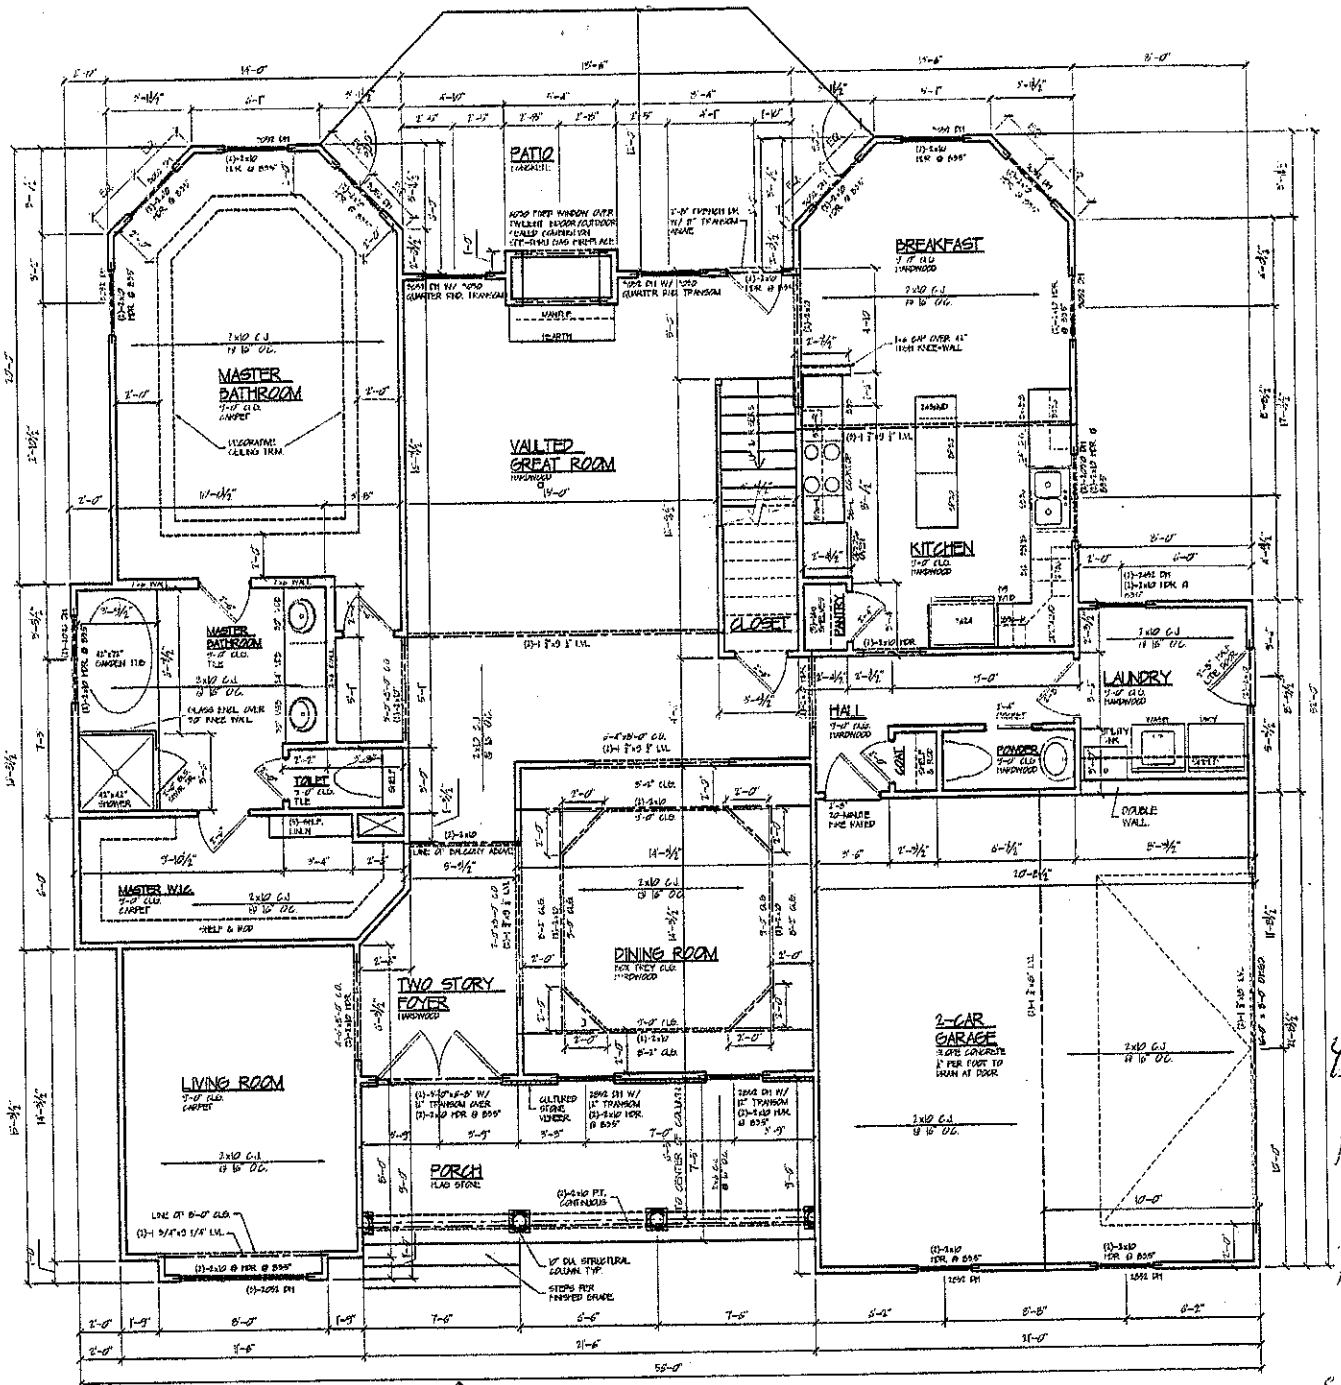

1 FIRST FLOOR PLAN
AFF-10 1/4"=1'-0"

851

452 9 Jan MFL

150 Front Porch

Patio 243

3234

1887 S.F. 1st
970 S.F. 2nd
327 Bonus

1. Whelan Homes, Inc.
Custom Homes & Consulting
P.O. Box 4119, Mooresville, NC 28117

The John Patrick

Revisions: By:

Drawn By: TES

File Name: TheJohnPatr

Date: 01-10-05

© Copyright

Sheet Number: AFF-1