IREDELL COUNTY HEATLH DEPARTMENT

PAGE 2: *SITE PLAN WORKSHEET*

SEE THE SAMPLE SITE PLAN BELOW. INCOMPLETE SITE PLANS WILL BE RETURNED TO YOU FOR COMPLETION AND MAY RESULT IN A DELAY IN THE ISSUANCE OF YOUR SEPTIC SYSTEM PERMIT!!!

Place an (X) beside each item as you complete the site plan:

- X — Property Line measurements are clearly identified…
- X — All proposed structures are indicated…
  SHOW: proposed house or business footprint, wells, water lines, patios, pools and decks, and any other item that will occupy space on the site
- X — Front and side setbacks from property line…
- X — Preferred driveway location and configuration, preferred well location…
- X — Area you prefer your septic system to be placed…
- X — North arrow, or other sufficient indicator of direction…


Circle N/A on the following if appropriate:


- X — Location of septic systems and wells within 100' of your property… N/A
- X — Location of easements and rights of ways on your property… N/A
- ___ — Location of any designated wetlands on the property… (N/A)

Signature: Property owner or owner's legal representative signature (SIGNATURE REQUIRED)


5/16/06
DATE


USE THIS SPACE TO DRAW YOUR SITE PLAN

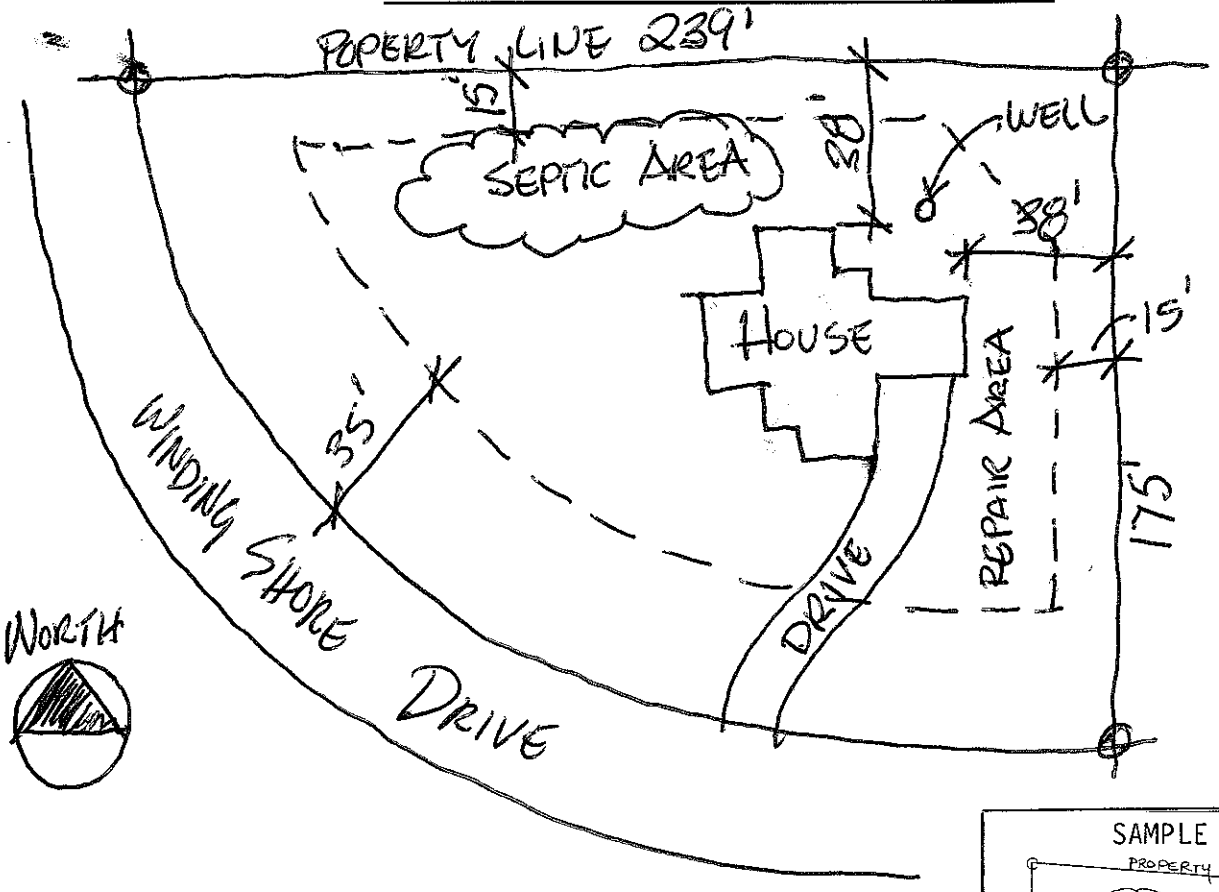


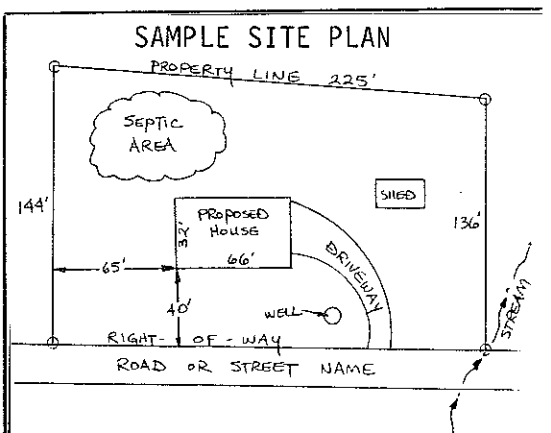

Scale 1:50

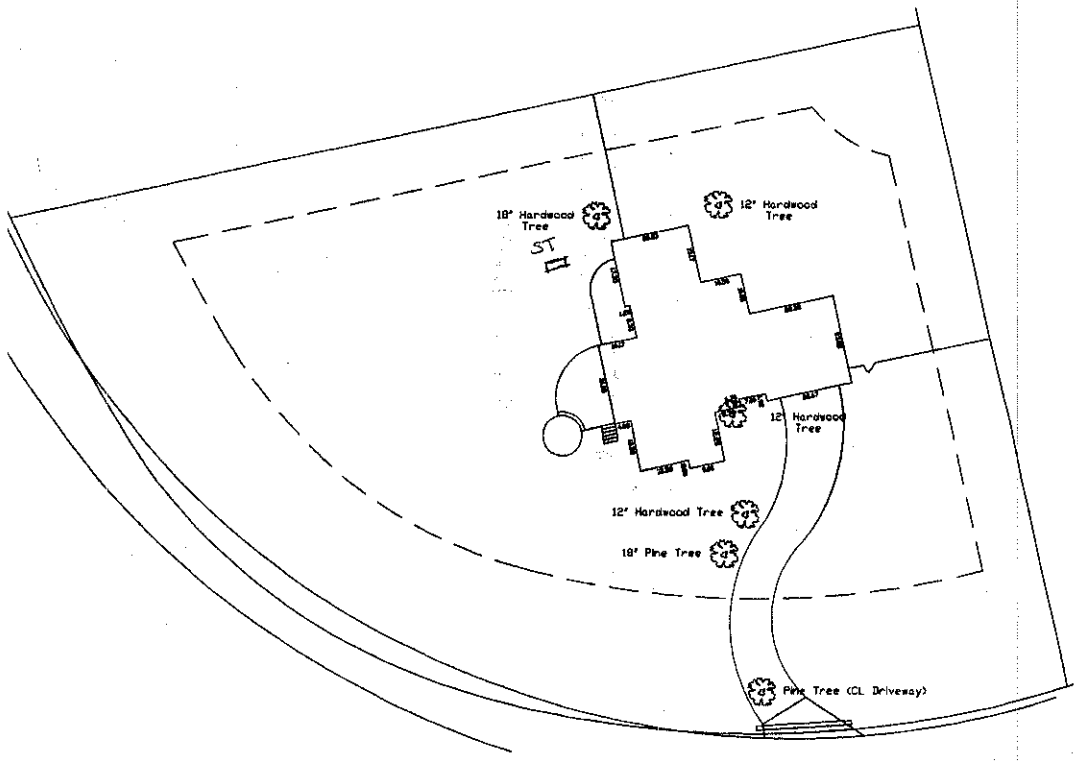
18" Hardwood Tree
12" Hardwood Tree
ST
12" Hardwood Tree
12" Hardwood Tree
18" Pine Tree
Pine Tree (CL Driveway)

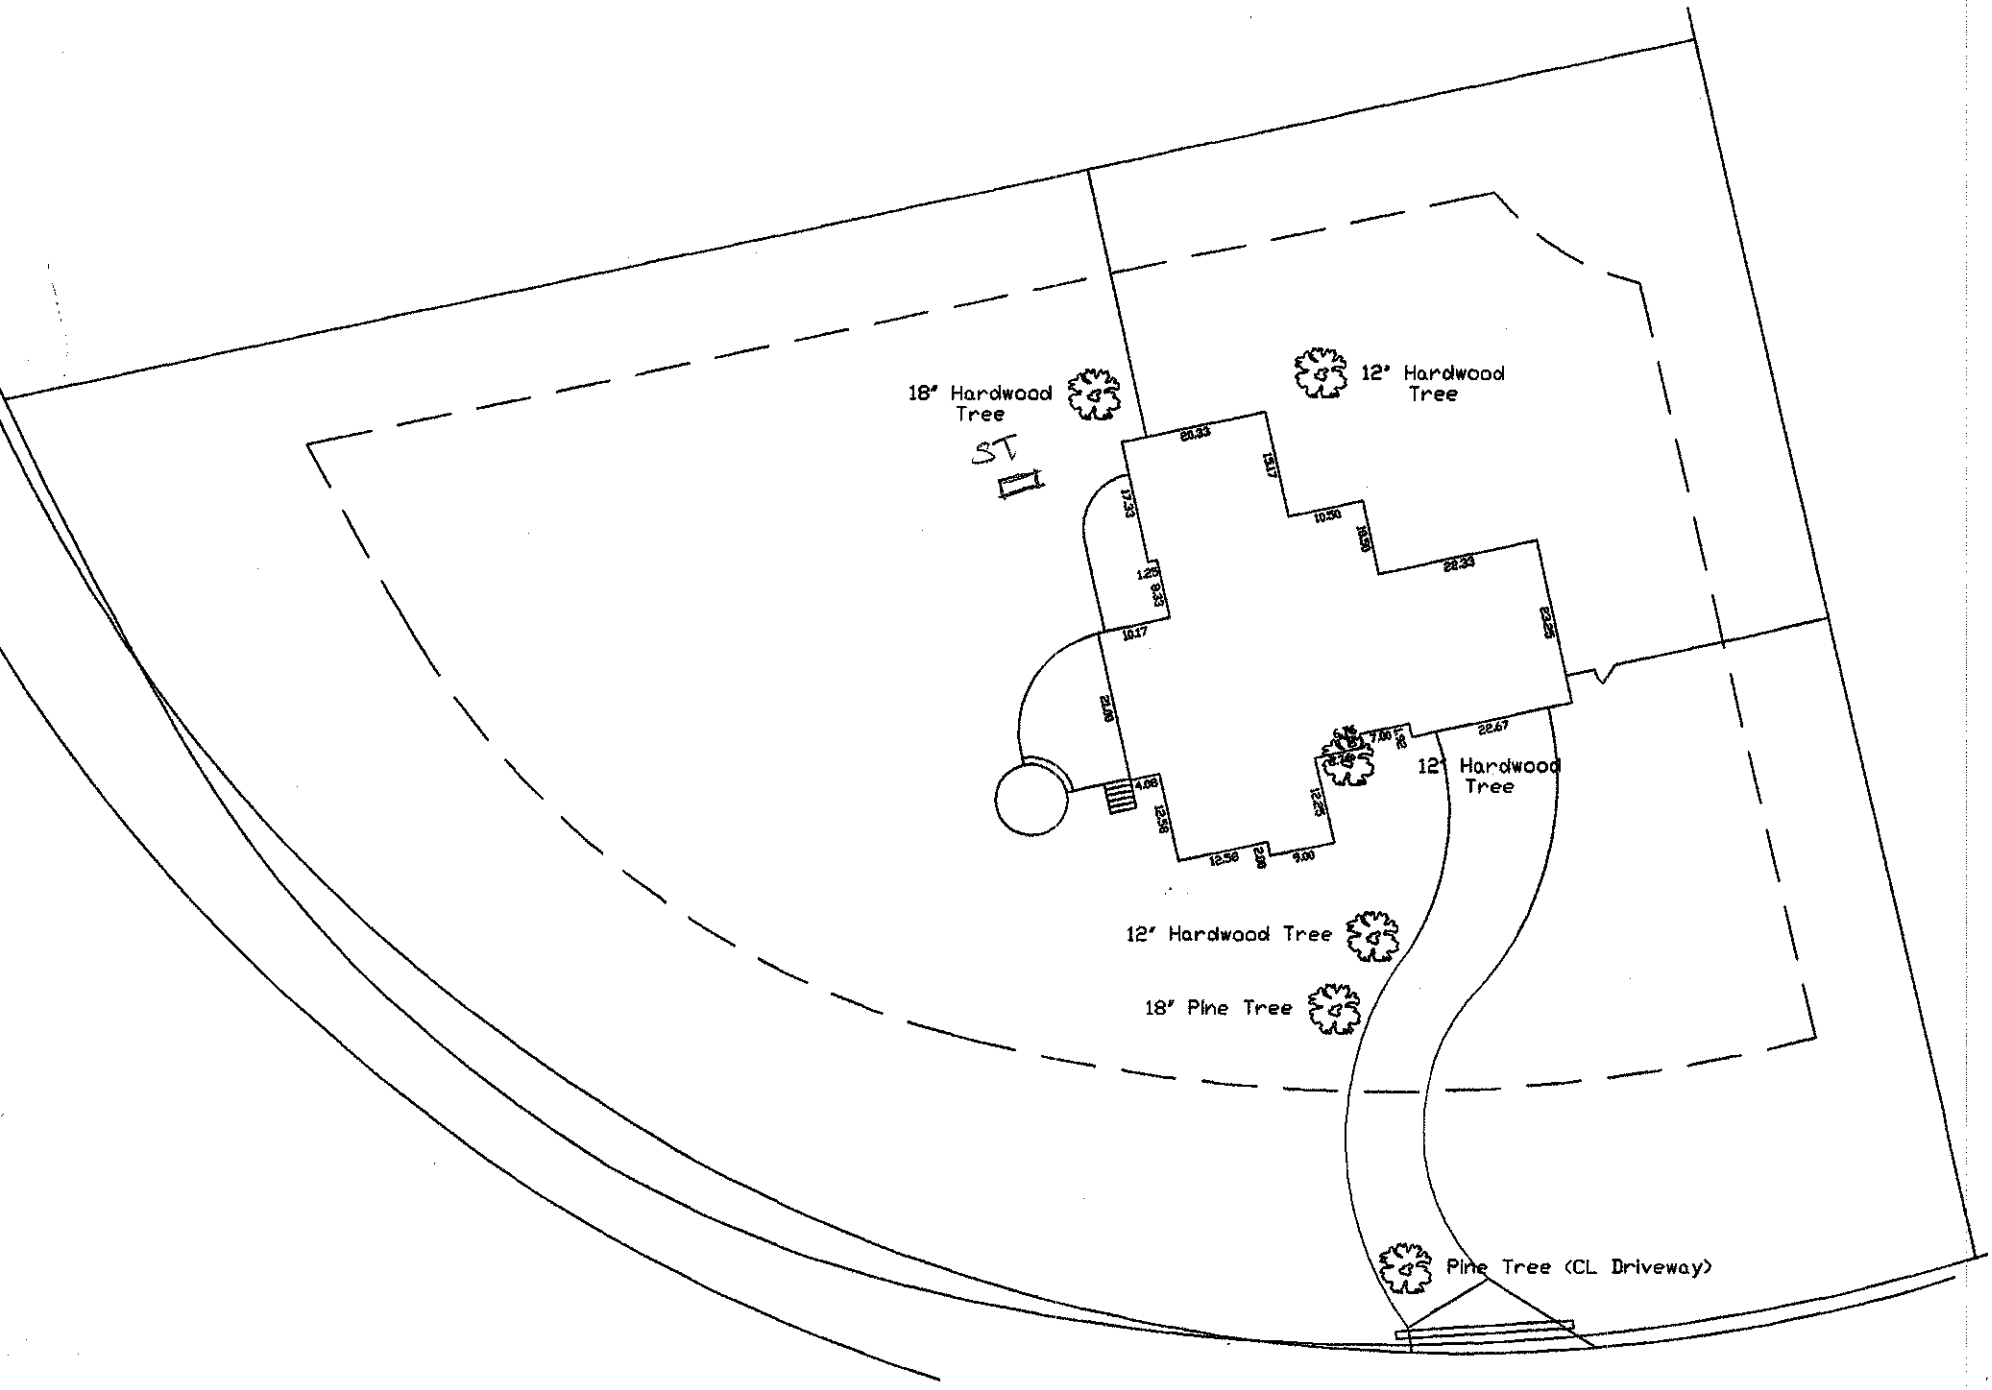
18" Hardwood Tree
12" Hardwood Tree
ST
20.33
15.17
10.50
18.50
28.33
17.33
1.25
8.33
10.17
22.25
22.67
7.00
1.25
12" Hardwood Tree
4.08
12.58
12.58
9.00
12" Hardwood Tree
18" Pine Tree
Pine Tree (CL Driveway)

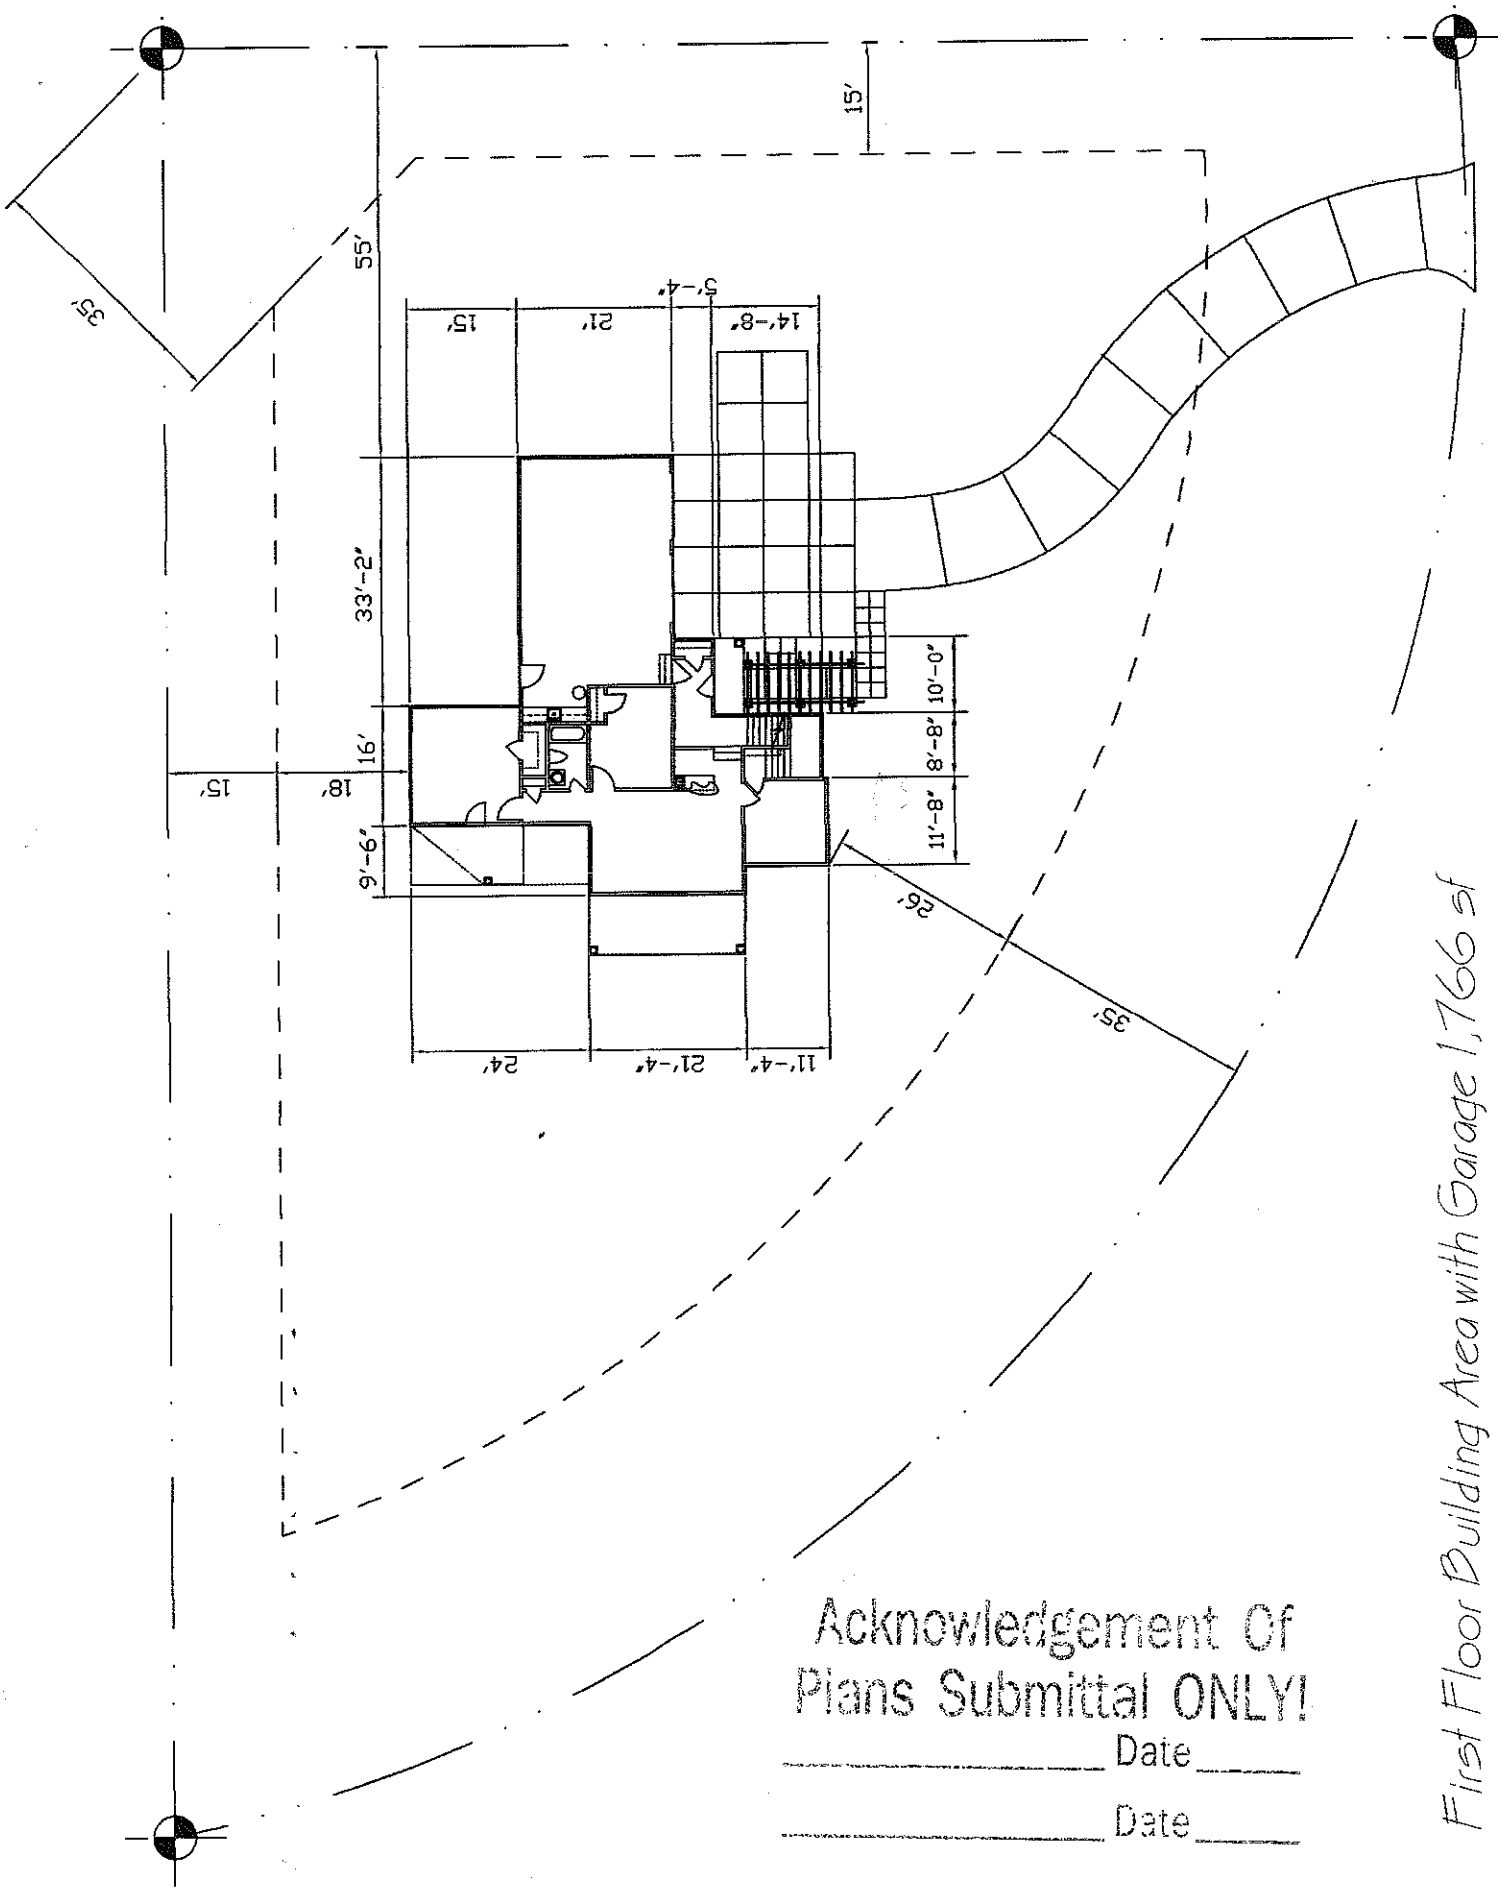

Acknowledgement Of
Plans Submittal ONLY!

_____ Date_____

_____ Date_____

First Floor Building Area with Garage 1,766 sf