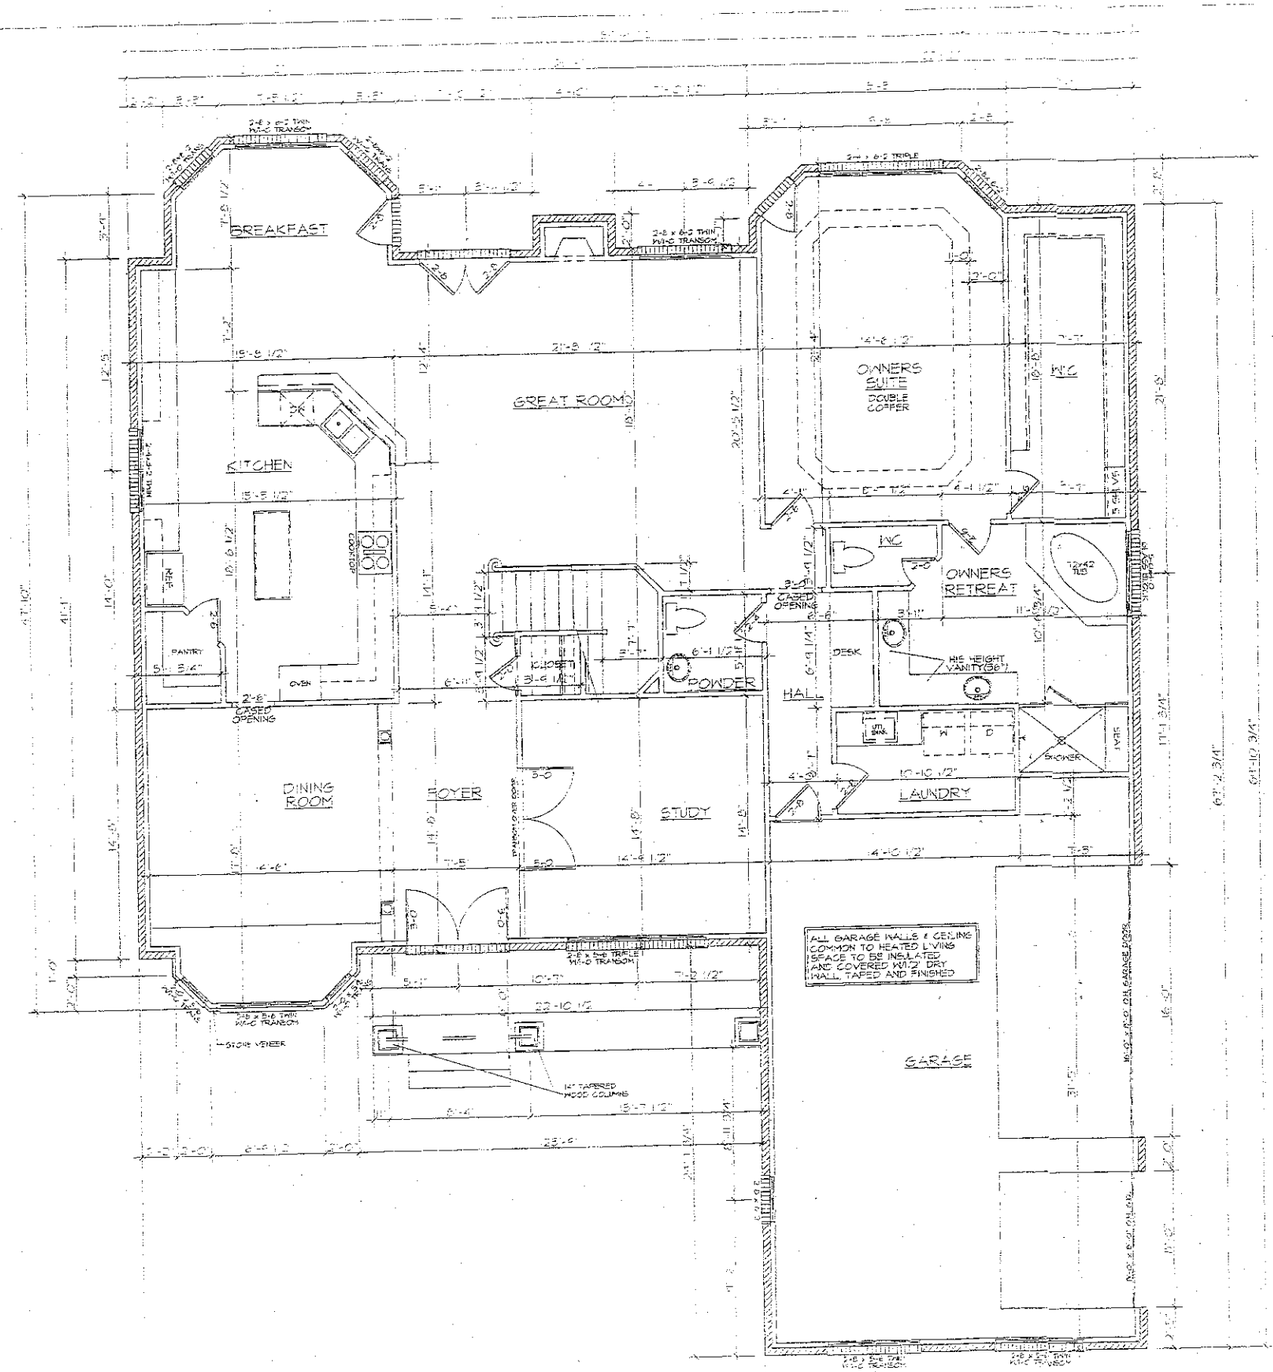


AREA: (Sq. ft.)	DATE 9.4.04 VEA
1ST FLOOR HEATED	2465
2ND FLOOR HEATED	2212
**TOTAL HEATED AREA	4677
GARAGE	728
***TOTAL AREA	5405
OPEN AREA	398

FIRST FLOOR PLAN

SCALE: 1/4"=1'-0"


VICTOR P. ARTIGUES
PHONE: 704-455-5554
3034 TOM SAVAGE DRIVE
HARRISBURG, N.C. 28075

BECKWITH HOMES

17111 KENTON DRIVE
SUITE 200-E
CORNELIUS, NC 28031
O (704) 892-2555
F (704) 892-2505

PLAN NUMBER
THE_ROCKWELL_B
FIRST_FLOOR_PLAN

DATE: 4.20.05
SCALE: 1/4"=1'
DRAWN:
CHECKED:
SHEET: A1

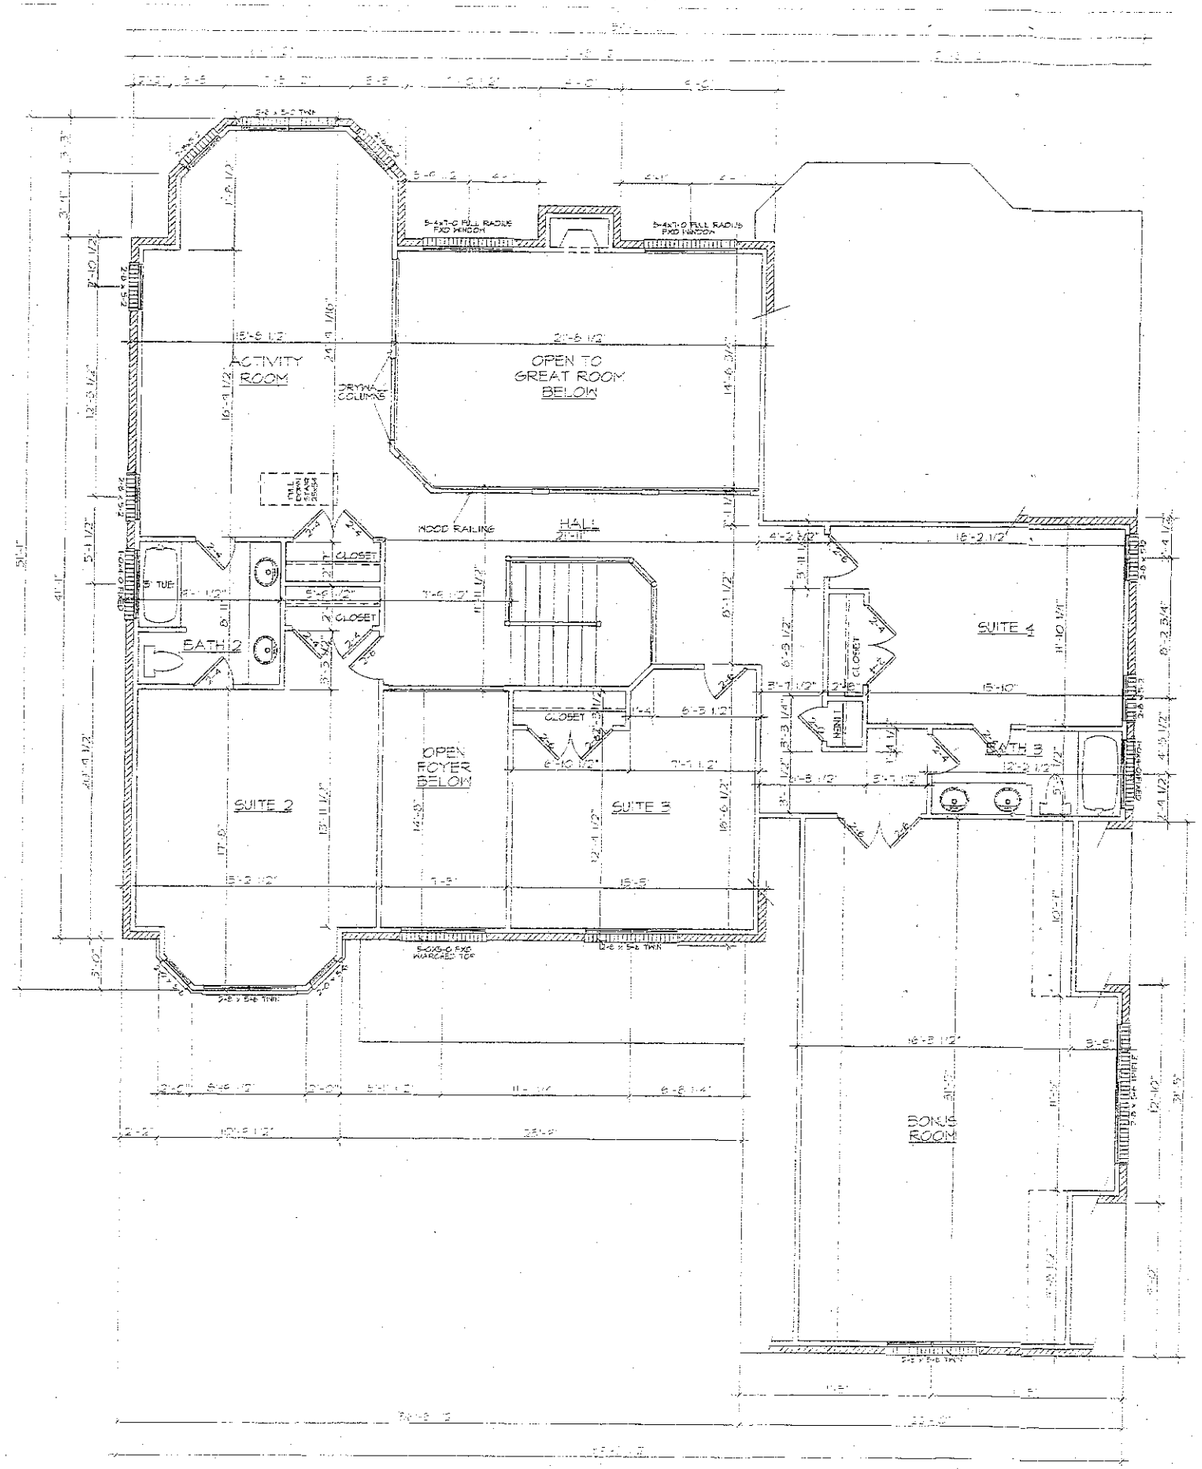

SECOND FLOOR PLAN

SCALE: 1/4" = 1'-0"

VICTOR P. ARTIST
PHONE: 704-454-6974
3034 TOM SAVAGE DRIVE
HARRISBURG N.C. 28075

BECKWITH HOMES

1111 KENTON DRIVE
SUITE #206-B
CORNELIUS, NC 28031
O (704) 892-2335
F (704) 892-2502

PLAN NUMBER :
THE_ROCKWELL_B
SECOND_FLOOR_PLAN

SCALE 1/4"=1'-0"

DESIGNED VP

DRAWN VP

CHECKED ---

SHEET