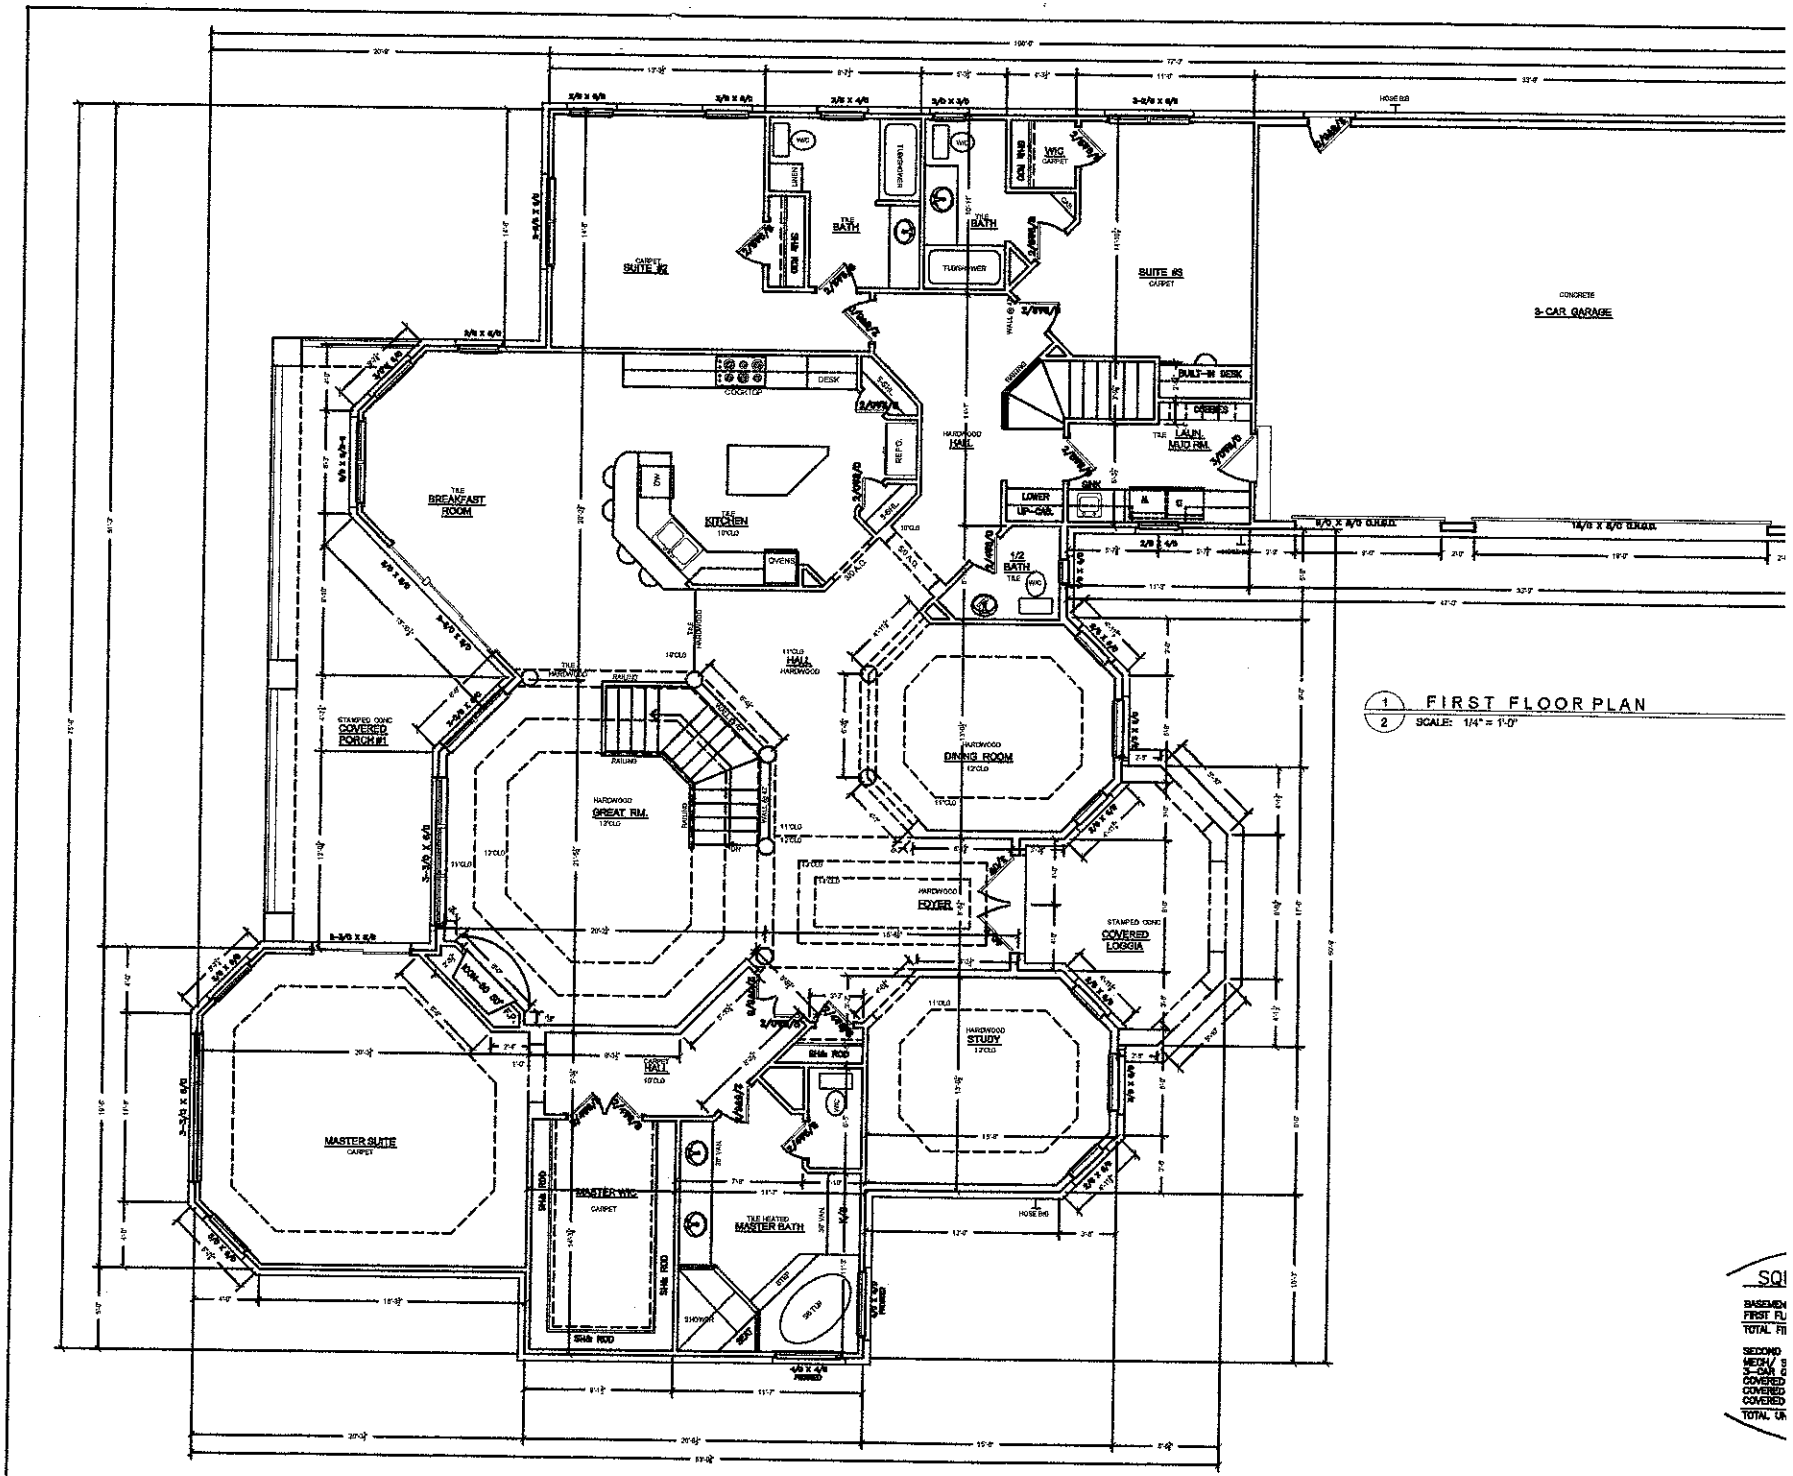


1 2 FIRST FLOOR PLAN


SCALE: 1/4" = 1'-0"

SQ

BASEMEN
FIRST FL
TOTAL FI

SECOND
MECH./
3-CAR
COVERED
COVERED
COVERED

TOTAL UN

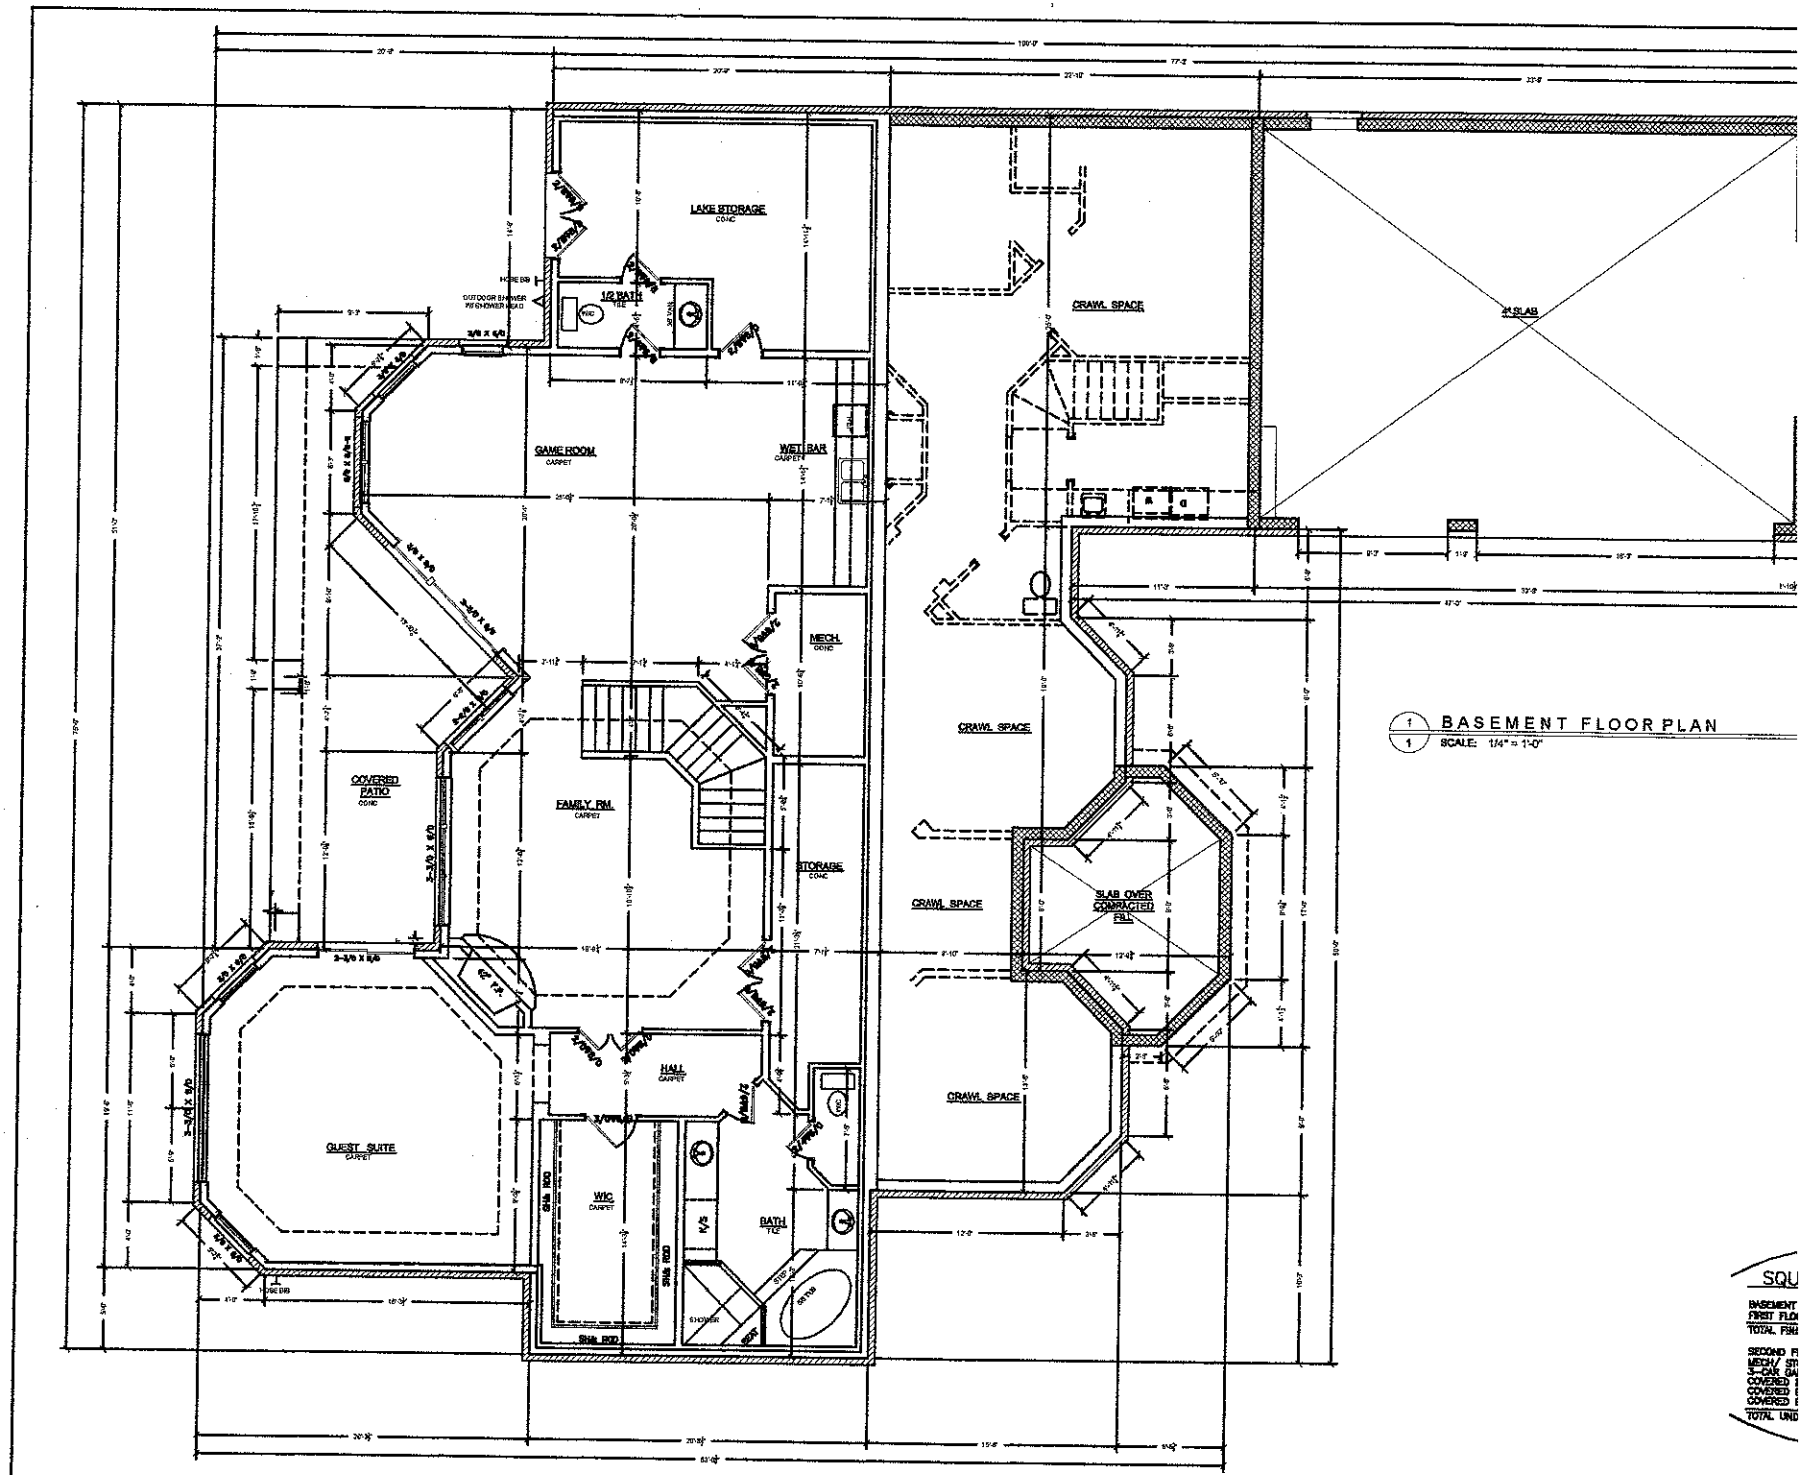

1 BASEMENT FLOOR PLAN
1 SCALE: 1/4" = 1'-0"

SQU
BASEMENT
FIRST FLO
TOTAL FIN
SECOND F
MECH./ ST
3-CAR GA
COVERED
COVERED
COVERED
TOTAL UNI