
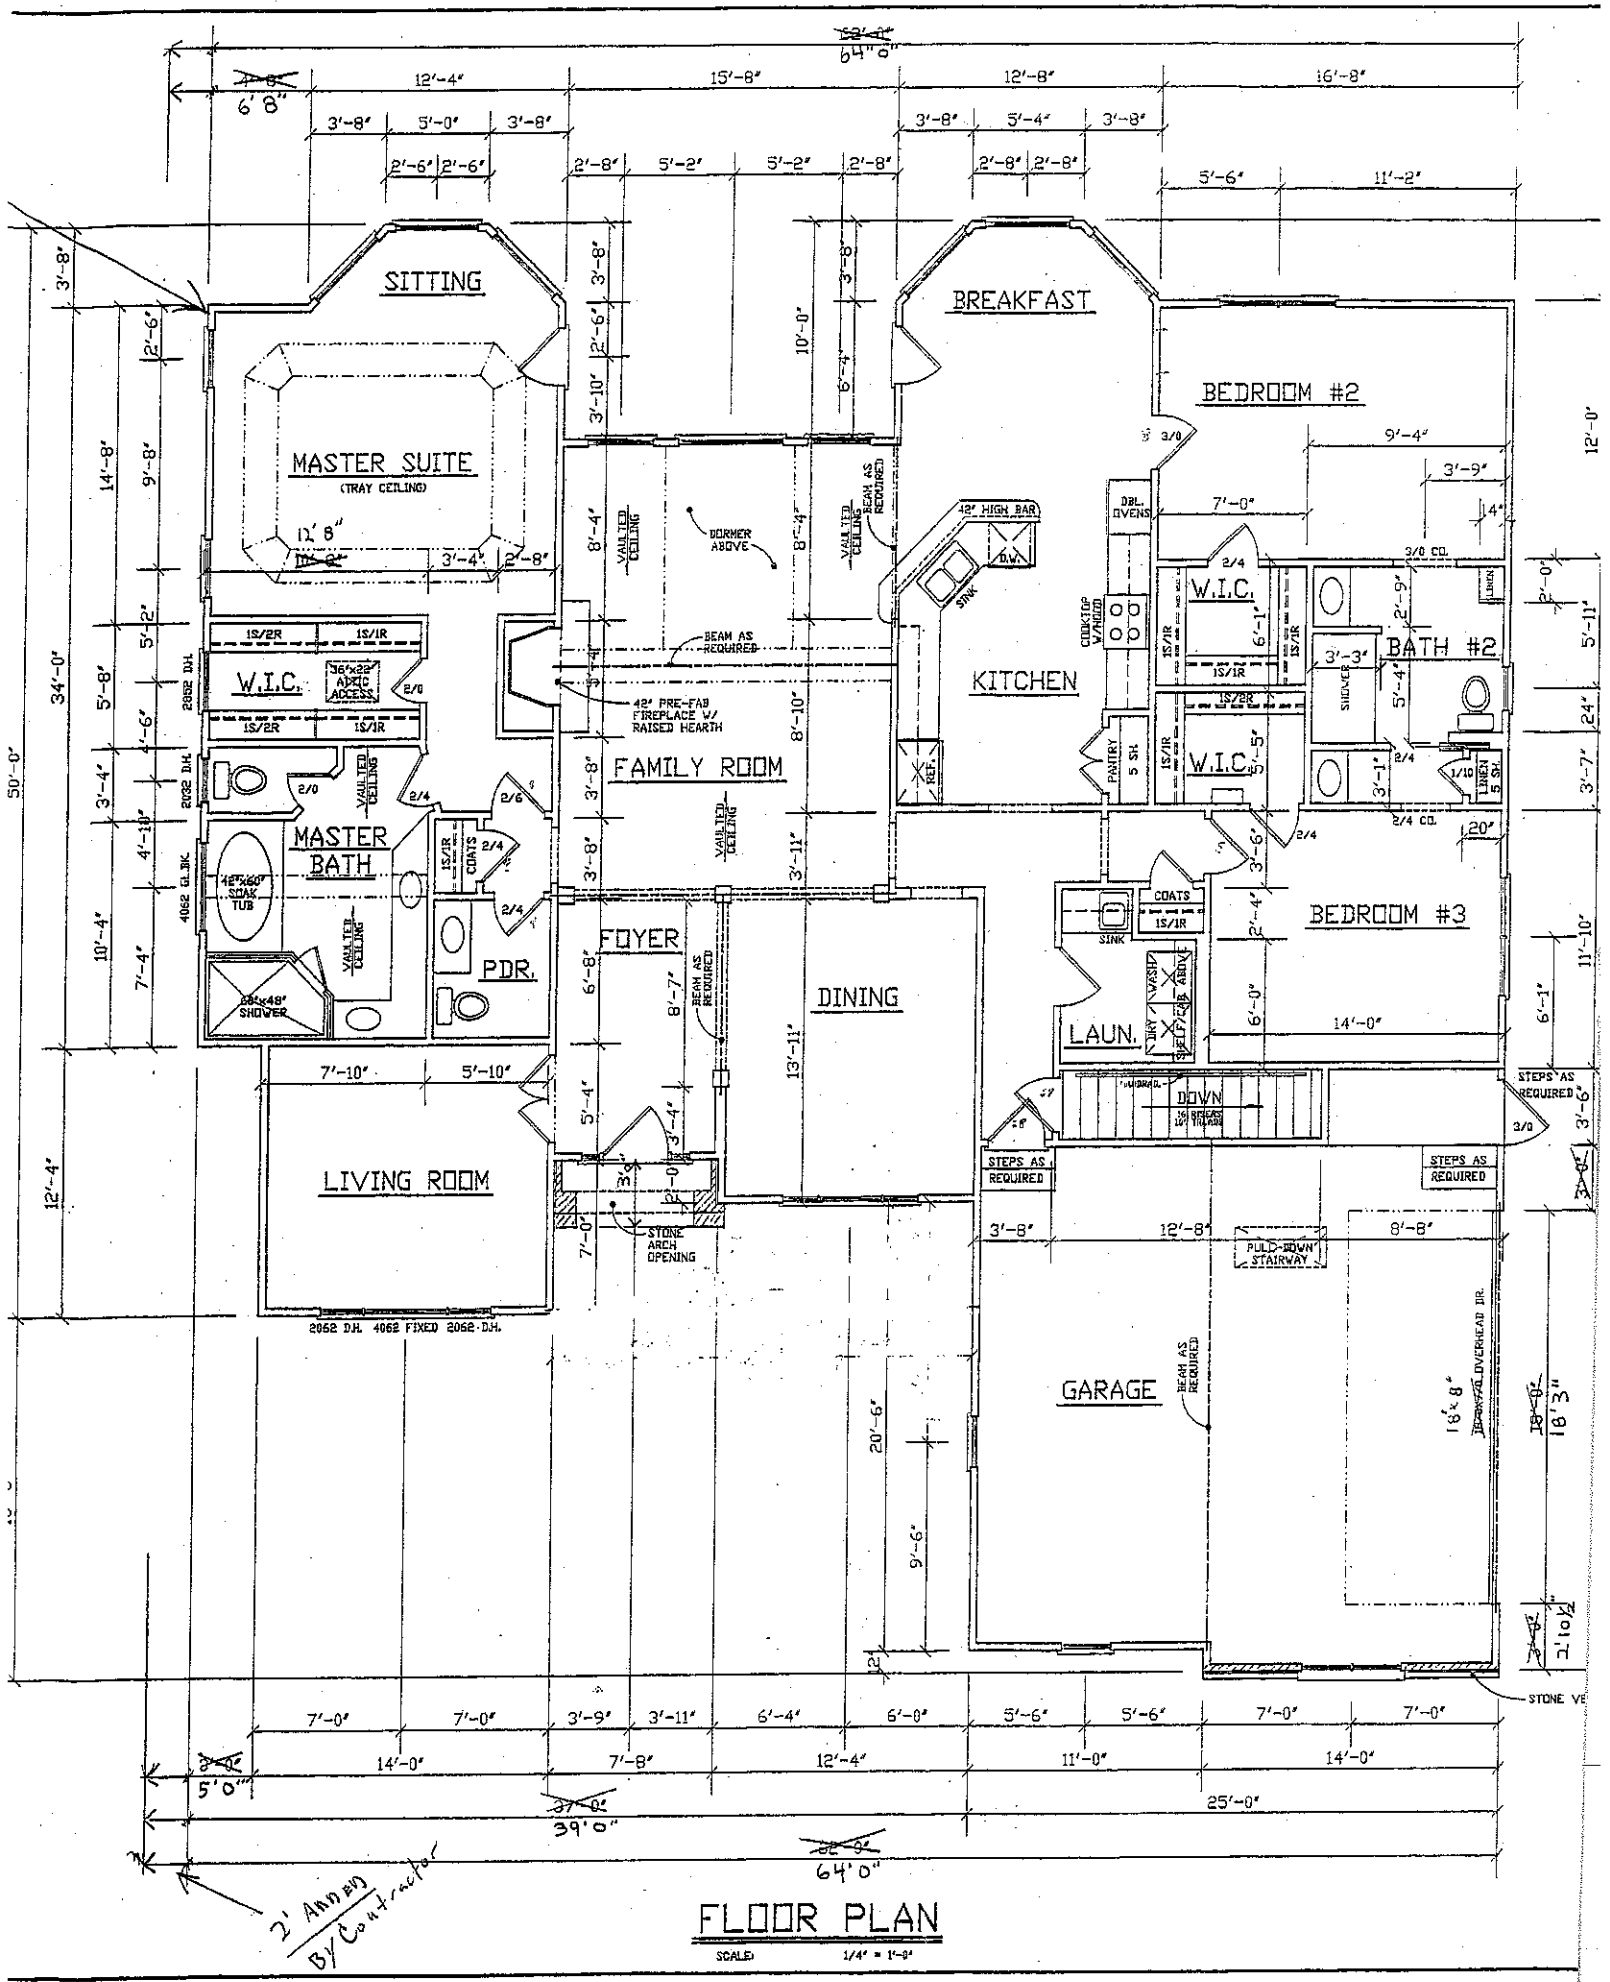


FLOOR PLAN

SCALE: 1/4" = 1'-0"

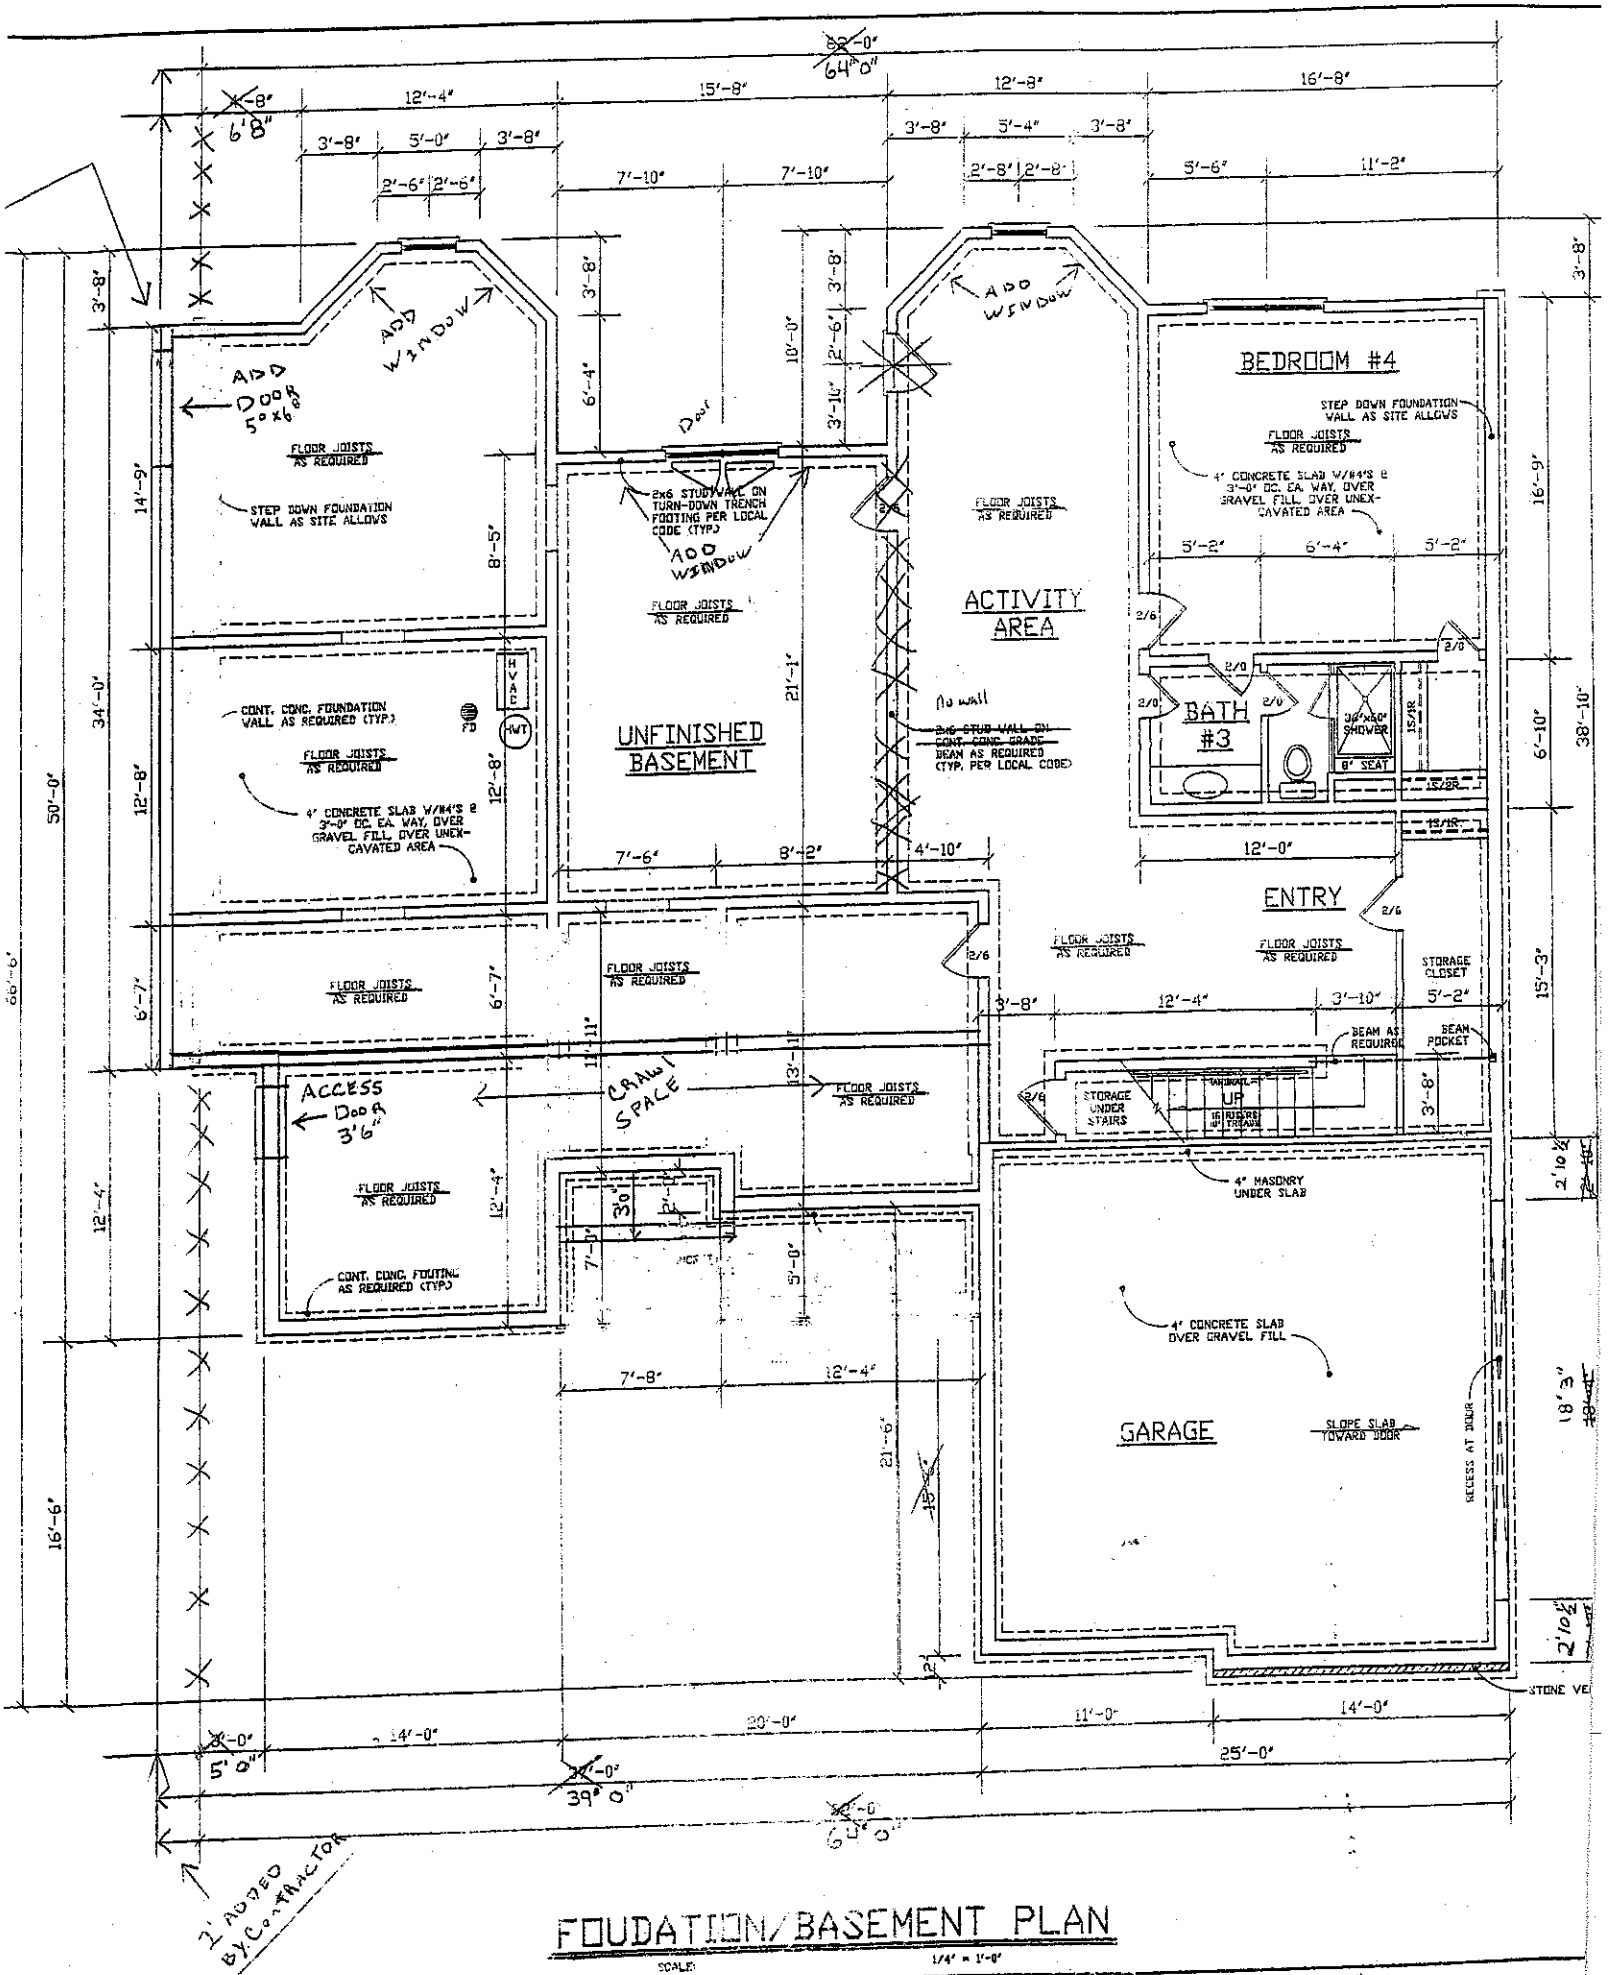

FOUDATION/BASEMENT PLAN

SCALE: 1/4" = 1'-0"