

ATTIC HATCH

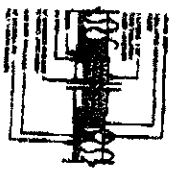

Acknowledgement Of Plans Submittal ONLY!

Date 6/30/03

Date 6/30/03

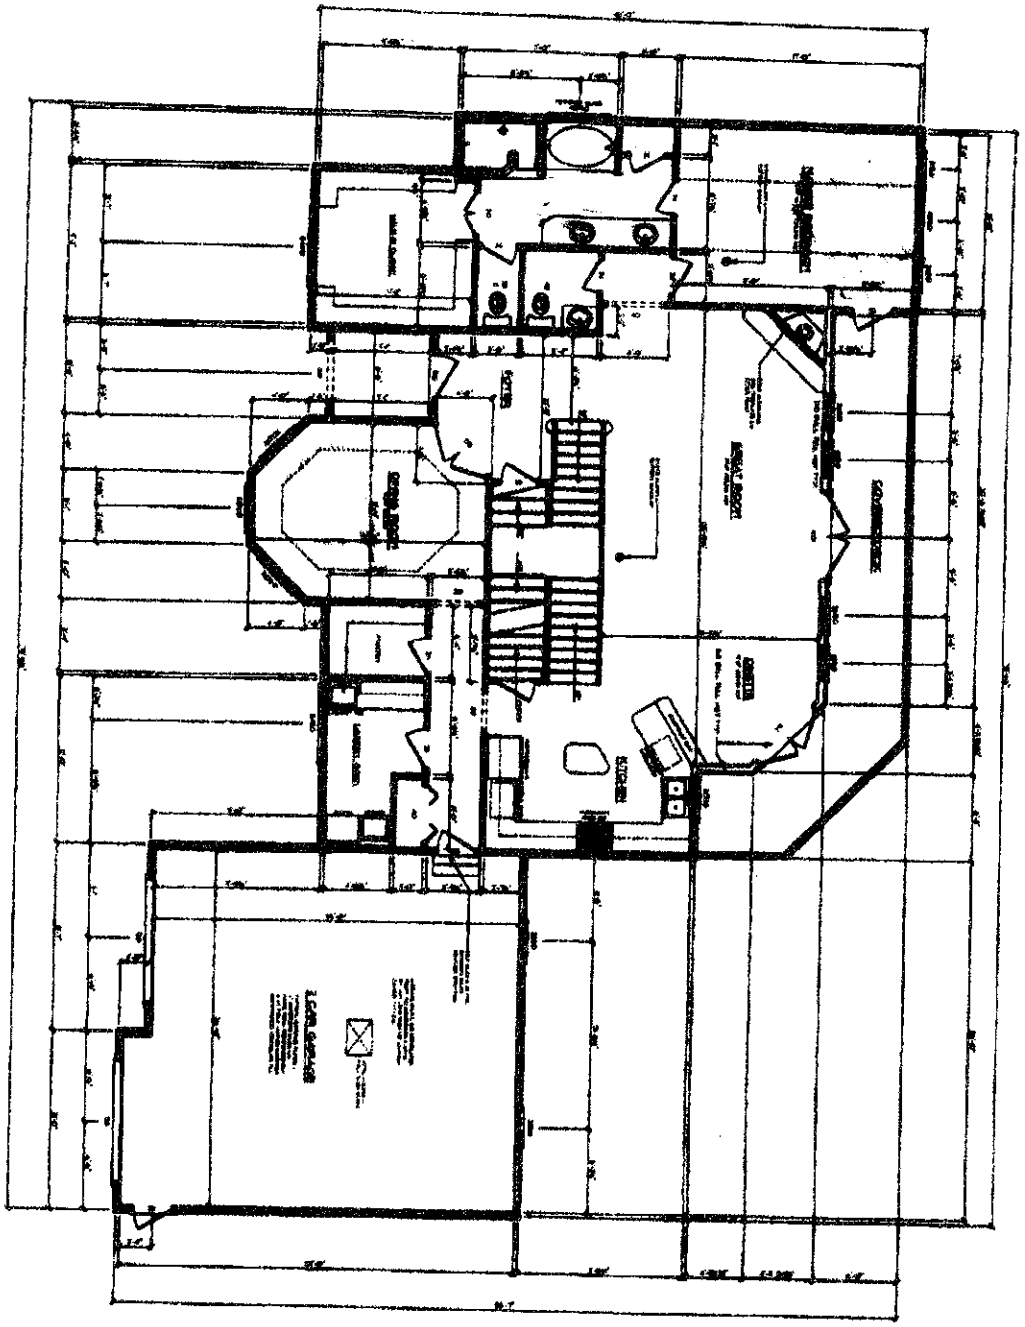

FIRST FLOOR PLAN


DRAWN BY: J. DEVORE DATE: MAY 16, 2003 REVISIONS	HOME OWNER: MR. & MRS. JACK McCORMICK 250 BLUME ROAD MOORESVILLE, NC 28117 (704) 663-8256	CONSTRUCTION SITE: WILDWOOD COVE 128 WILDWOOD COVE DRIVE MOORESVILLE, NC 28117	CONTRACTOR:		SHEET A-2


GENERAL NOTES:

Acknowledgement Of Plans Submittal ONLY!


Date 6/30/03

Date 6/30/03

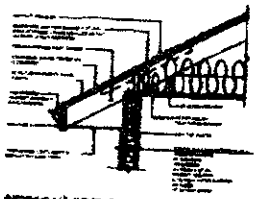


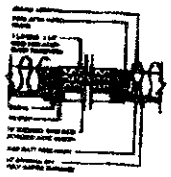

ATTIC HATCH

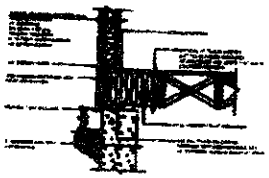

SIDING WALL AT FOUNDATION

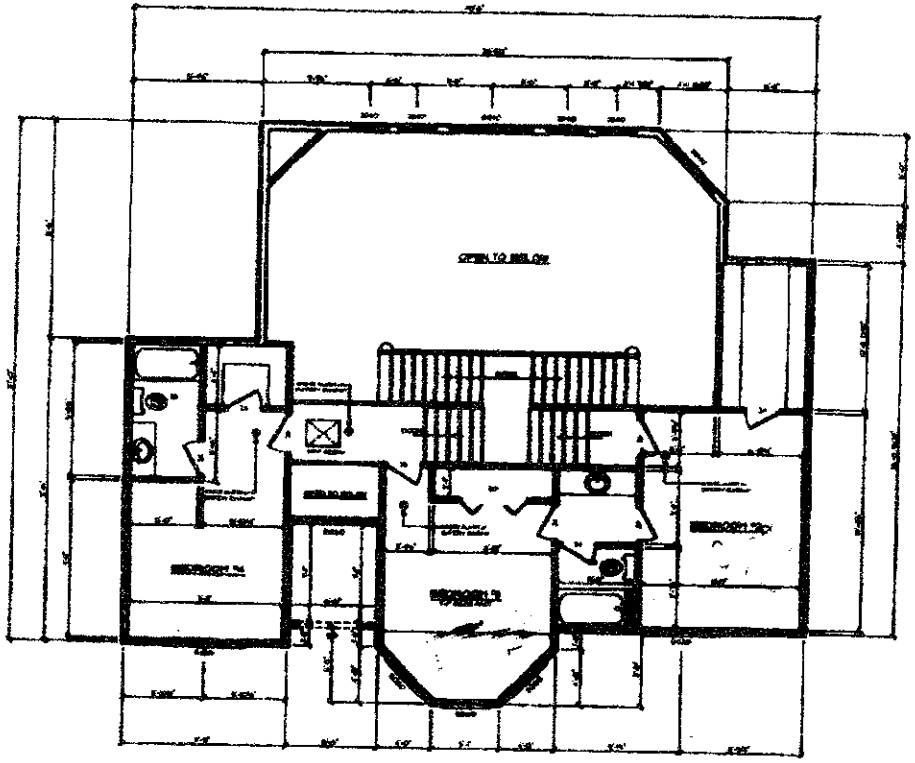


SECOND FLOOR PLAN


SCALE: 1/4" = 1'-0"


A-3


FOUNDATION NOTES:

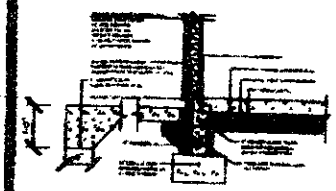


TYPICAL PORCH FOOTING

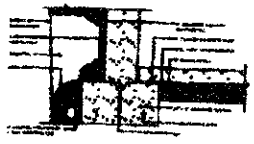

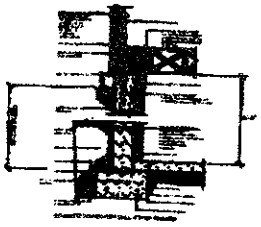

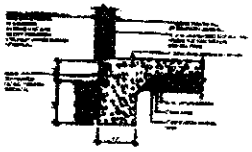

PLAN / TRACKED SIDE FOOTING AT BRICK BASE WALL

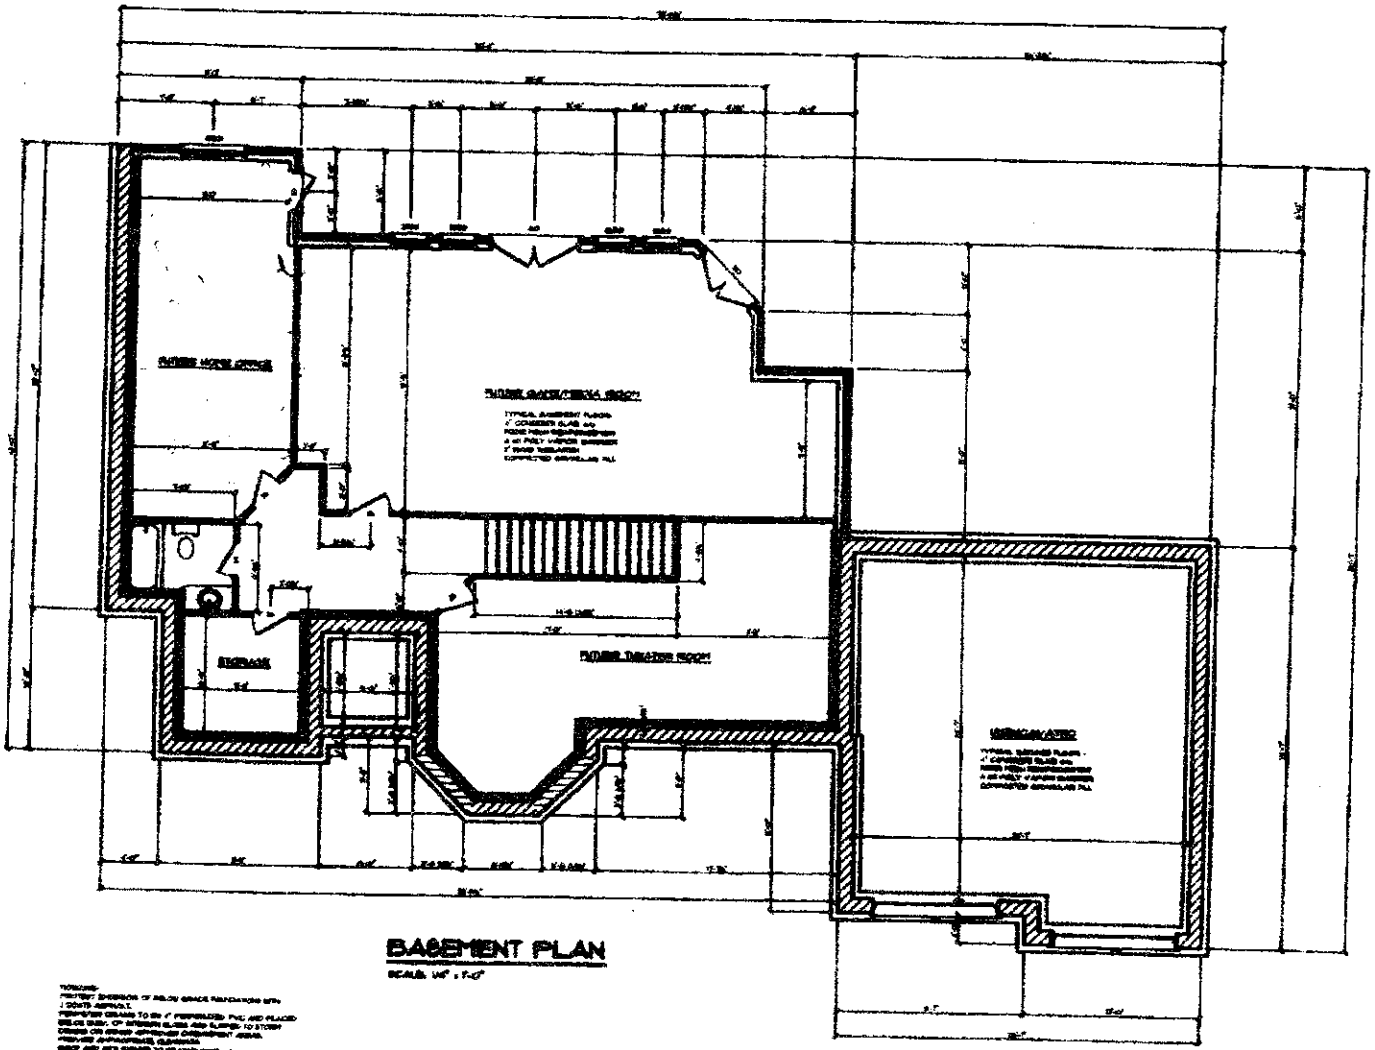

BASEMENT PLAN

SCALE: 1/4" = 1'-0"

SHEET	A-1
CONSTRUCTION SITE	MR. & MRS. JACK MACOMBER 240 SILENCE ROAD MOCKSVILLE, NC 28117 (704) 663-0336
CONTRACTOR	CUSTOM HOMES BY MACOMBER COVE BLDRS 240 SILENCE ROAD MOCKSVILLE, NC 28117
DESIGNED BY	JOHN DAVIES
DRAWN BY	
DATE	04/14/2000
REVISIONS	