

ATTIC HATCH

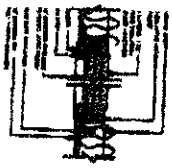

Acknowledgement Of Plans Submittal ONLY!

Date 6/30/03

Date 6/30/03

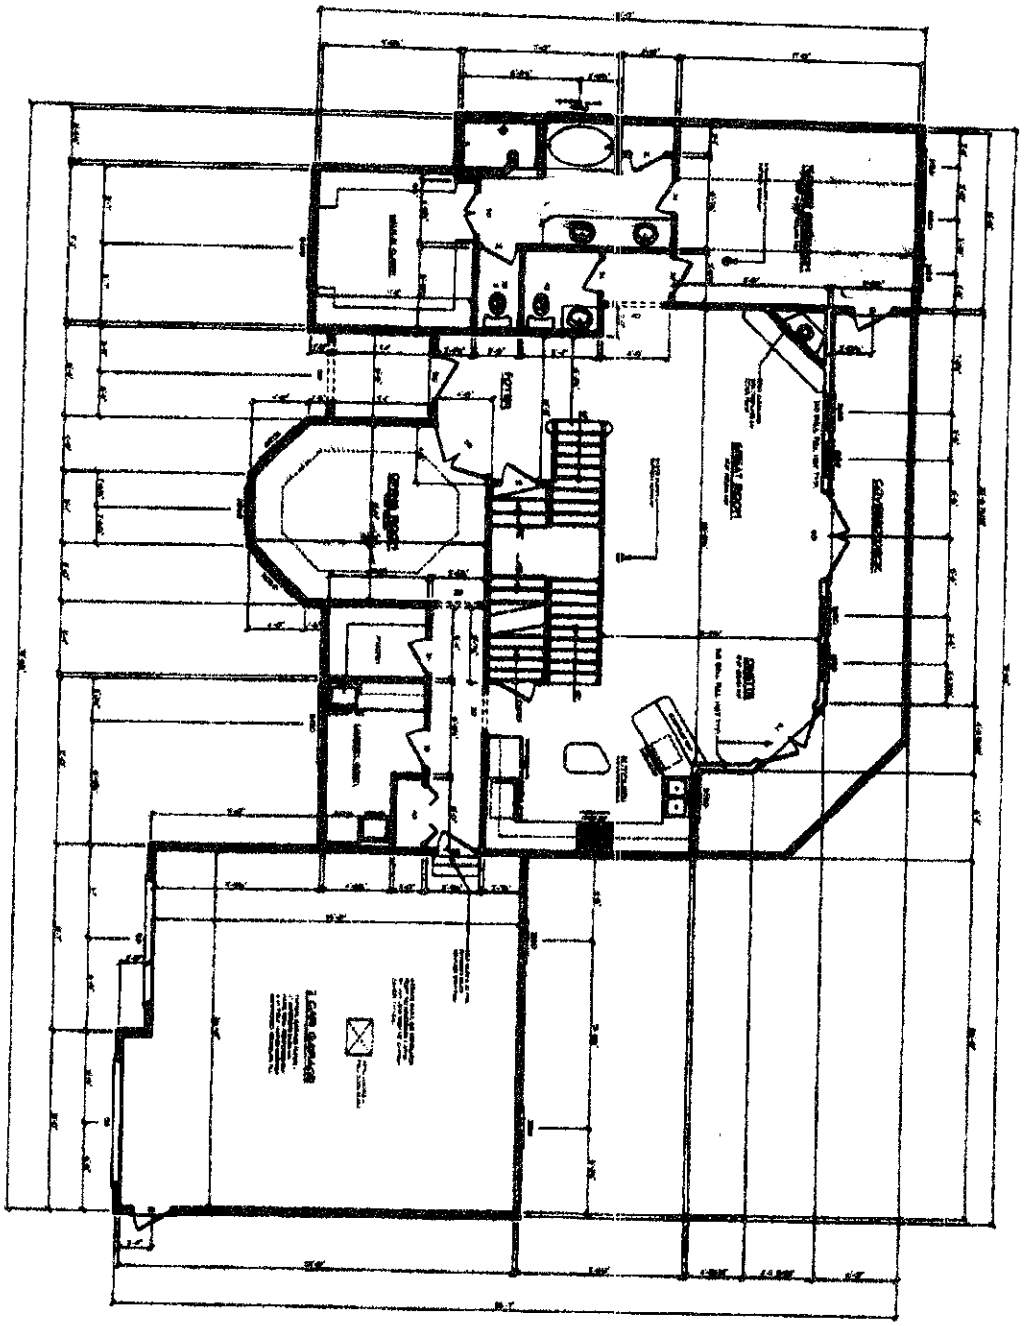

FIRST FLOOR PLAN

SCALE: 1/4" = 1'-0"


DRAWN BY: J. DEVORE DATE: MAY 16, 2003	HOME OWNER: MR. & MRS. JACK McCORMICK 250 BLUME ROAD MOORESVILLE, NC 28117 (704) 663-8235	CONSTRUCTION SITE: WILDWOOD COVE 126 WILDWOOD COVE DRIVE MOORESVILLE, NC 28117	CONTRACTOR:		SHEET A-2

GENERAL NOTES:


Acknowledgement Of Plans Submittal ONLY!

Date 6/30/03


Date 6/30/03

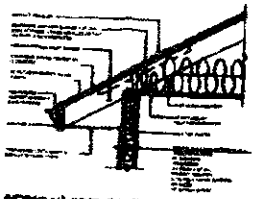


NORMAL END RAKE

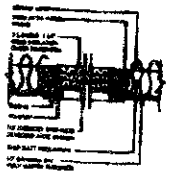

ATTIC HATCH

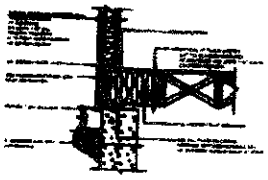

SIDING WALL AT FOUNDATION

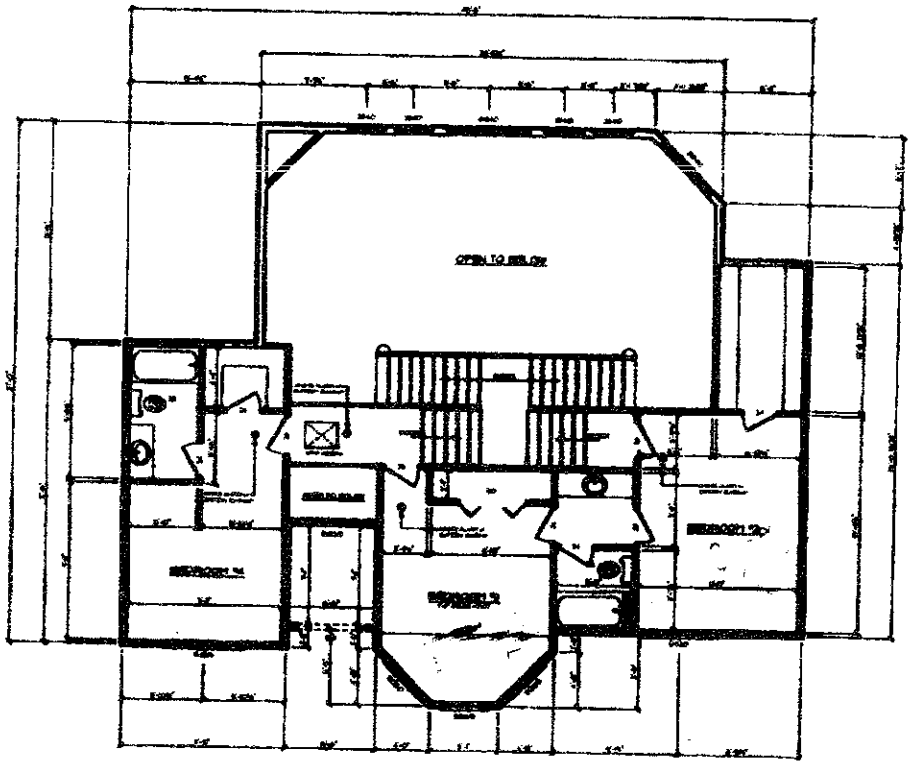

SECOND FLOOR PLAN

SCALE: 1/4" = 1'-0"

SHEET A-3

CONSTRUCTION SITE

HOMEOWNER

NE 4 SIDES JACK MACDONALD

340 SILVER BLVD

MOORESVILLE, NC 28117

(704) 663-8236

CONTRACTOR

HOMEOWNER


340 SILVER BLVD

MOORESVILLE, NC 28117


DESIGNER J. BROWN


DATE


FOUNDATION NOTES:

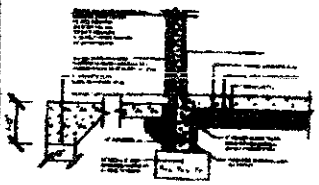


TYPICAL PORCH PIER DETAIL

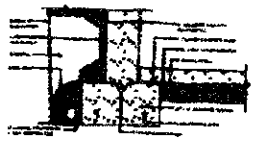

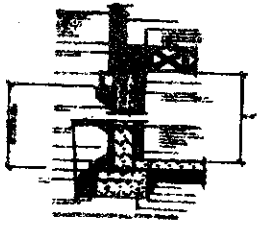

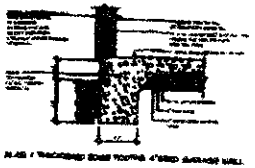

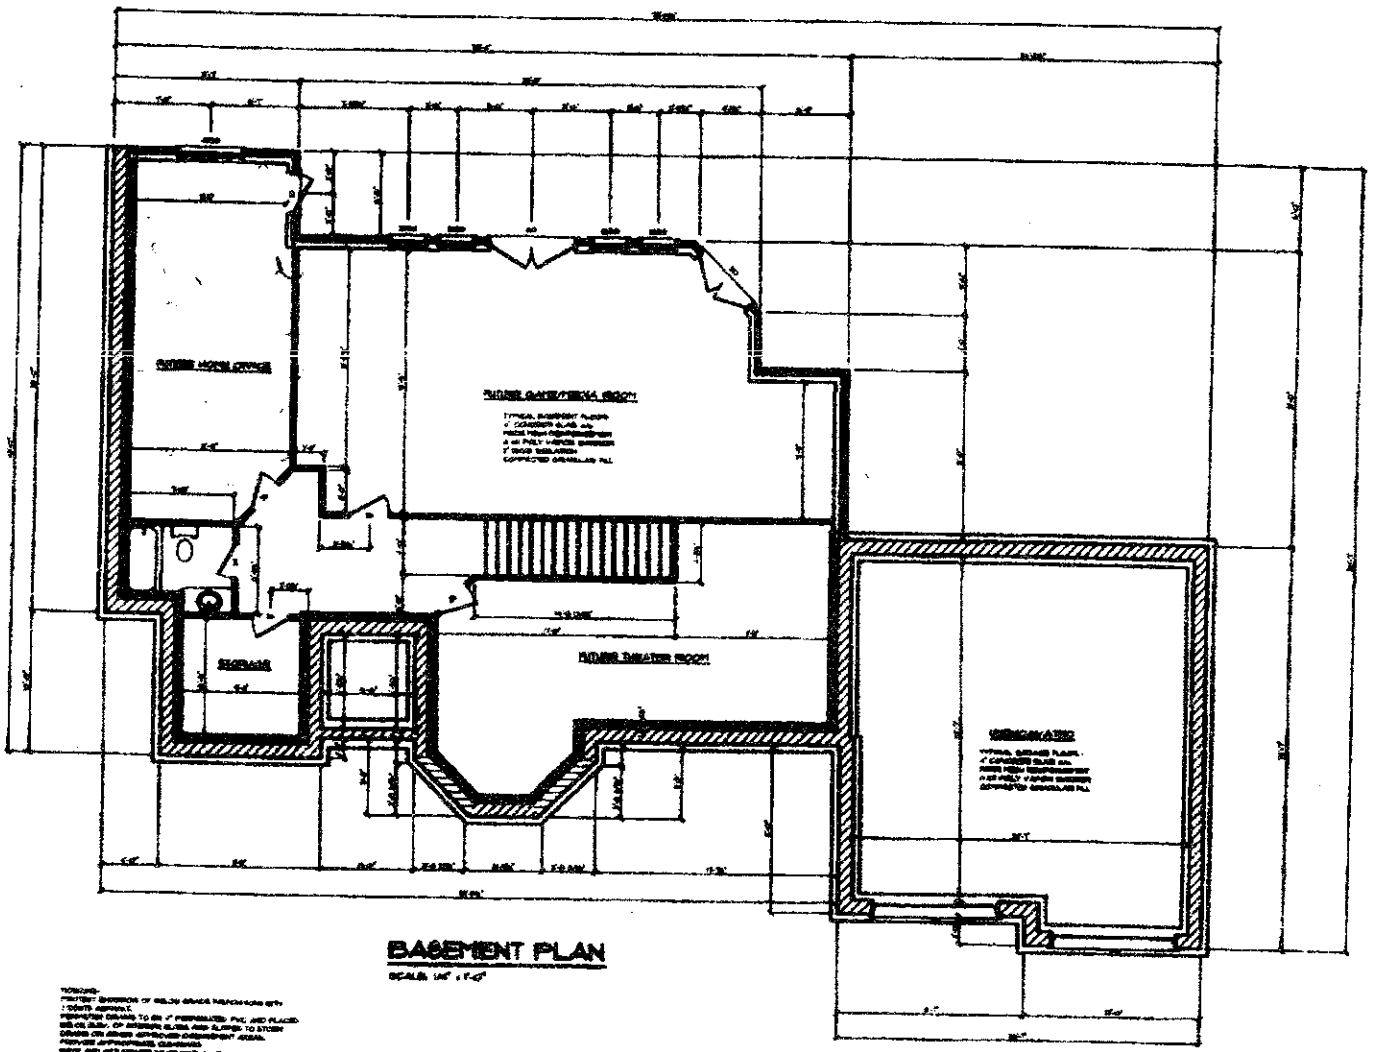

BASEMENT PLAN

SCALE: 1/4" = 1'-0"

SHEET	A-1
SCALE	AS NOTED
DRAWN BY	
DATE	MAY 16, 2006
REVISIONS	
SUBMITTED BY / ADDRESS	HOME OWNER
CONSTRUCTION SITE	LOT 6 PHASE 2 JACKS MacCONNELL 749 BLAINE ROAD MOORESVILLE, NC 28117 (704) 663-6336
CONTRACTOR	
DESIGNER	