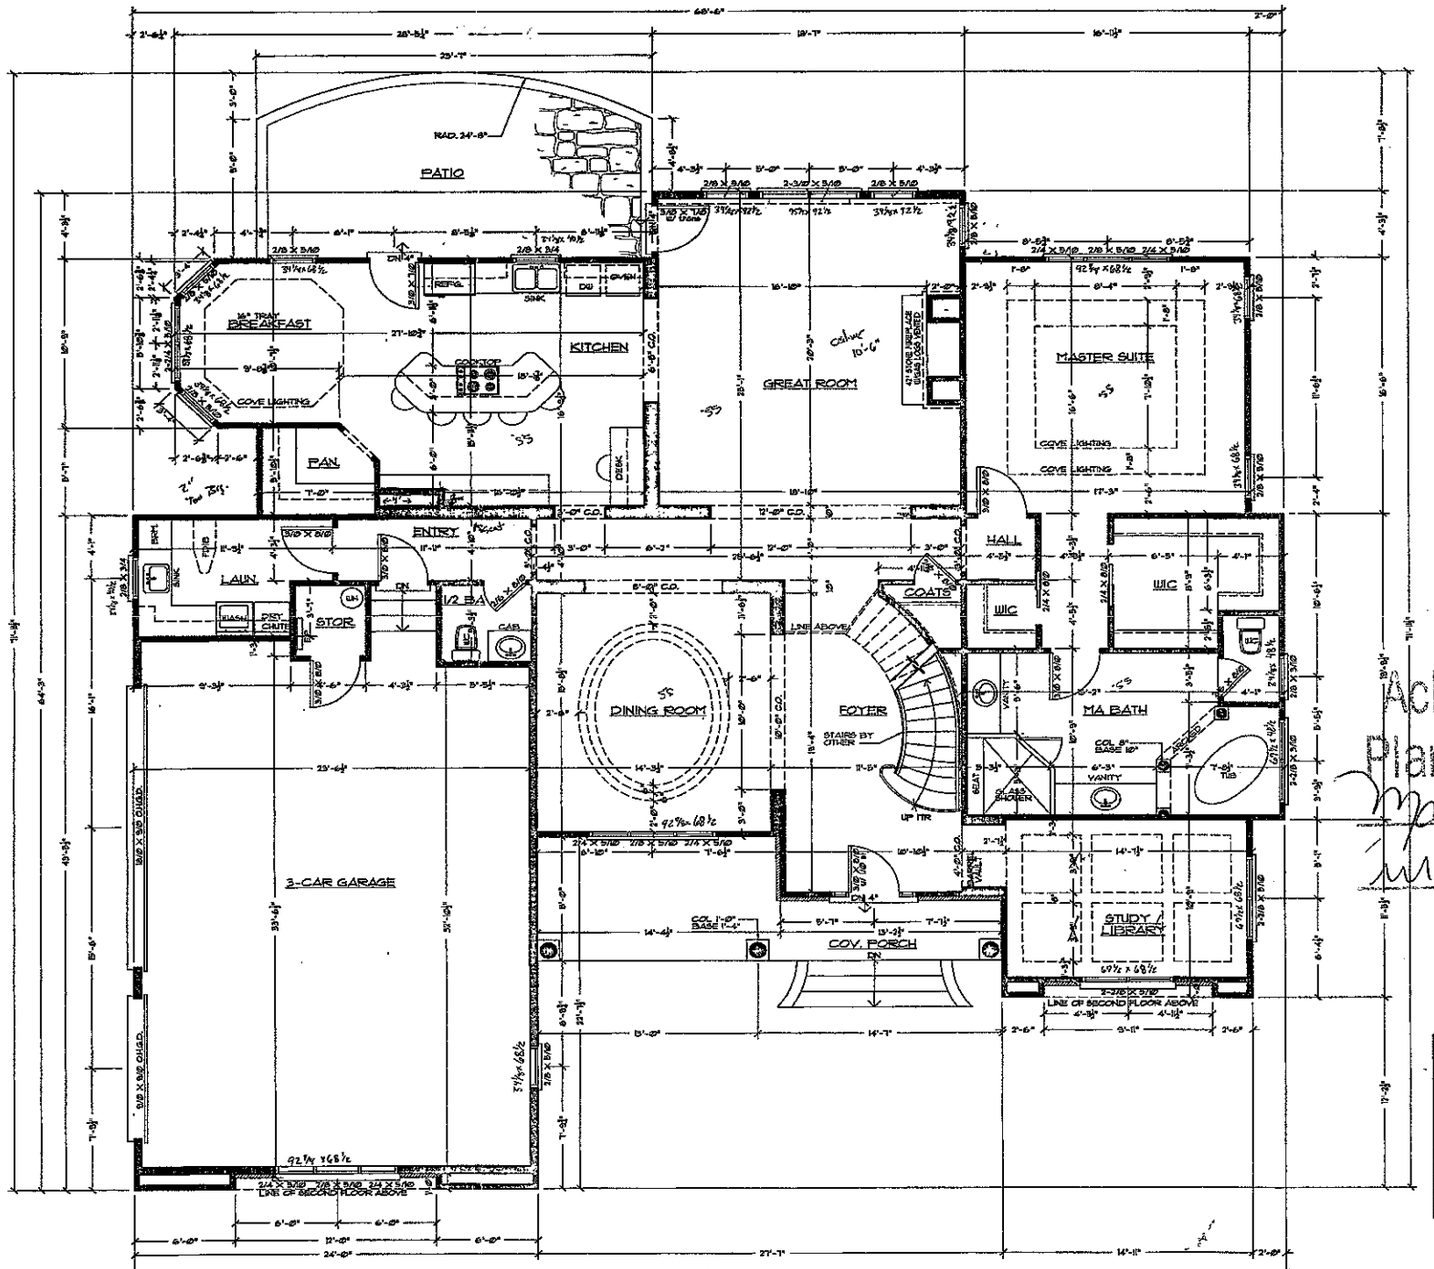


- Check plate Heights
- Use 2x10 on 10" wall Plates
- Watch Beam @ in- Breakfast
- Family Room Beam Hanged in joists
- Great Room Ceiling @ 10'-6"
- Watch Drains
- Add Stud in wall Between Gr entry + Kitchen
- Extra Height for pocket Doors
- 4" Drawn from Top of Black in Garage

Acknowledgement Of Plans Submittal ONLY
Mario Delao Date 2/10/06
Manita Keary Date 2/10/06

SQUARE FOOTAGE

FIRST FLOOR FINISHED	2424 S.F.
SECOND FLOOR FINISHED	1950 S.F.
TOTAL FINISHED	4374 S.F.
3 CAR GARAGE	800 S.F.
COVERED PORCH #1	164 S.F.
TOTAL UNDER ROOF	5338 S.F.
PATIO	260 S.F.

1/3 FIRST FLOOR PLAN
SCALE: 1/4" = 1'-0"

NOTE
THESE PLANS NOT VALID FOR PERMITTING PURPOSES UNLESS THEY BEAR THE SIGNATURE & SEAL OF JENNIFER B PIPPIN, CPBD AND AIBD.

IT SHALL BE THE CONTRACTORS RESPONSIBILITY TO CAREFULLY REVIEW THESE PLANS FOR COMPLIANCE WITH ALL BUILDING CODES, ZONING & OTHER REGULATORY AGENCIES & FOLLOW SPECIFICATIONS OF THE ENGINEER.

COPYRIGHT NOTICE
PURSUANT TO THE FEDERAL COPYRIGHT ACT, THESE PLANS ARE DULY REGISTERED WITH THE LIBRARY OF CONGRESS - PROPERLY RESERVING ALL RIGHTS FOR THIS OFFICE AND DESIGNER. THESE PLANS MAY BE USED ONLY ONCE FOR THIS PROJECT ONLY. ANY RE-DRAWING, TRACING, REPRODUCTION, RE-USE OR FORMATION OF DERIVATIVE WORK IS EXPRESSLY PROHIBITED AND ANY VIOLATIONS WILL BE PROSECUTED TO THE FULLEST EXTENT OF THE LAW.

PIPPIN
HOME DESIGNS
INC.
Professional Member, AIBD
210-15 CATAWBA AVE.
CORNELIUS, NC 28031
FAX 704.895.6066
TEL 704.895.0000
www.pippinhomedesigns.com

N·C·B·D·C NCBDC

P.E.

A NEW RESIDENCE FOR: Lot 69, Huntington Woods Iredell

BUILDER: KEARY CONSTRUCTION

PROJECT NO	0507
DATE:	MARCH 18 2005
DRAWN BY:	ALB
DESIGNED BY:	JBP


REVISIONS	BY

SHEET NO. 3 OF 10

A|I
B|D

THIS STAMP IS NOT VALID UNLESS IT IS SIGNED AND DATED IN BLUE INK. ALL REPRODUCTIONS, COPIES OR USES OF THESE PLANS WITHOUT THE WRITTEN CONSENT OF JENNIFER B. PIPPIN, CPBD AND AIBD ARE PROHIBITED AND ARE SUBJECT TO LEGAL ACTION.

© COPYRIGHT PIPPIN HOME DESIGNS 2005
ALL RIGHTS RESERVED

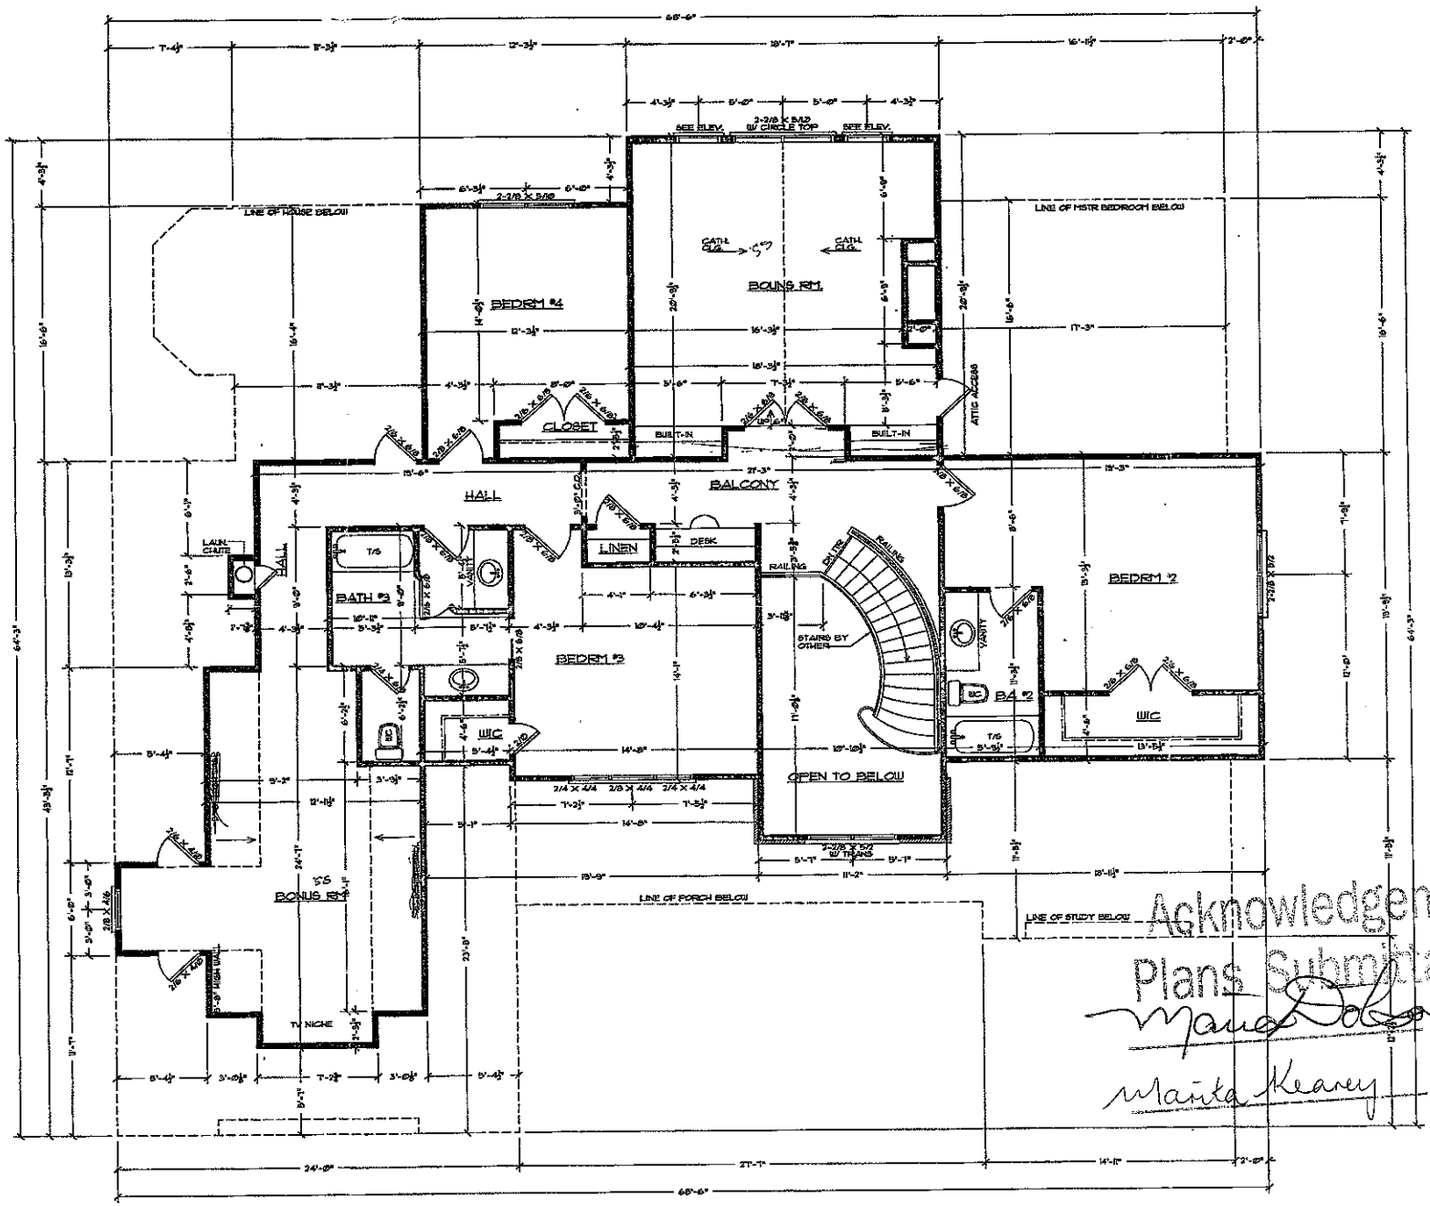

1/5 SECOND FLOOR PLAN
SCALE: 1/4" = 1'-0"

Acknowledgement Of Plans Submittal ONLY!
Mario DeLeo Date 2/10/06
Marita Keaney Date 2/10/06

NOTE
THESE PLANS ARE NOT VALID FOR PERMITTING PURPOSES UNLESS THEY BEAR THE SIGNATURE & SEAL OF JENNIFER B PIPPIN, CPBD AND AIBD.

IT SHALL BE THE CONTRACTORS RESPONSIBILITY TO CAREFULLY REVIEW THESE PLANS FOR COMPLIANCE WITH ALL BUILDING CODES, ZONING & OTHER REGULATORY AGENCIES & FOLLOW SPECIFICATIONS OF THE ENGINEER.

COPYRIGHT NOTICE
PURSUANT TO THE FEDERAL COPYRIGHT ACT, THESE PLANS ARE DULY REGISTERED WITH THE LIBRARY OF CONGRESS - PROPERLY RESERVING ALL RIGHTS FOR THIS OFFICE AND DESIGNER. THESE PLANS MAY BE USED ONLY ONCE FOR THIS PROJECT ONLY. ANY RE-DRAWING, TRACING, REPRODUCTION, RE-USE OR FORMATION OF DERIVATIVE WORK IS EXPRESSLY PROHIBITED AND ANY VIOLATIONS WILL BE PROSECUTED TO THE FULLEST EXTENT OF THE LAW!

PIPPIN
HOME DESIGNS
INC.
AWARD WINNING HOMES WITH A VIEW
Professional Member, AIBD
21015 CATAWBA AVE.
CORNELIUS, NC 28031
FAX 704.895.0056
TEL. 704 895.0055
www.pippinhomedesigns.com

N·C·B·D·C
NATIONAL CERTIFIED BUILDING DESIGNER
JENNIFER BENJAMIN PIPPIN
CERTIFICATION NO. 94-0001
NCBDC

P.E.

A NEW RESIDENCE FOR:
Lot 61, Worthington Woods
Iredell
BUILDER: KEARY CONSTRUCTION

PROJECT NO. 0501
DATE: MARCH 18 2005
DRAWN BY: ALB
DESIGNED BY: JBP

REVISIONS	BY

SHEET NO 5 OF 10

AI
BID

© COPYRIGHT PIPPIN HOME DESIGNS 2005
ALL RIGHTS RESERVED