
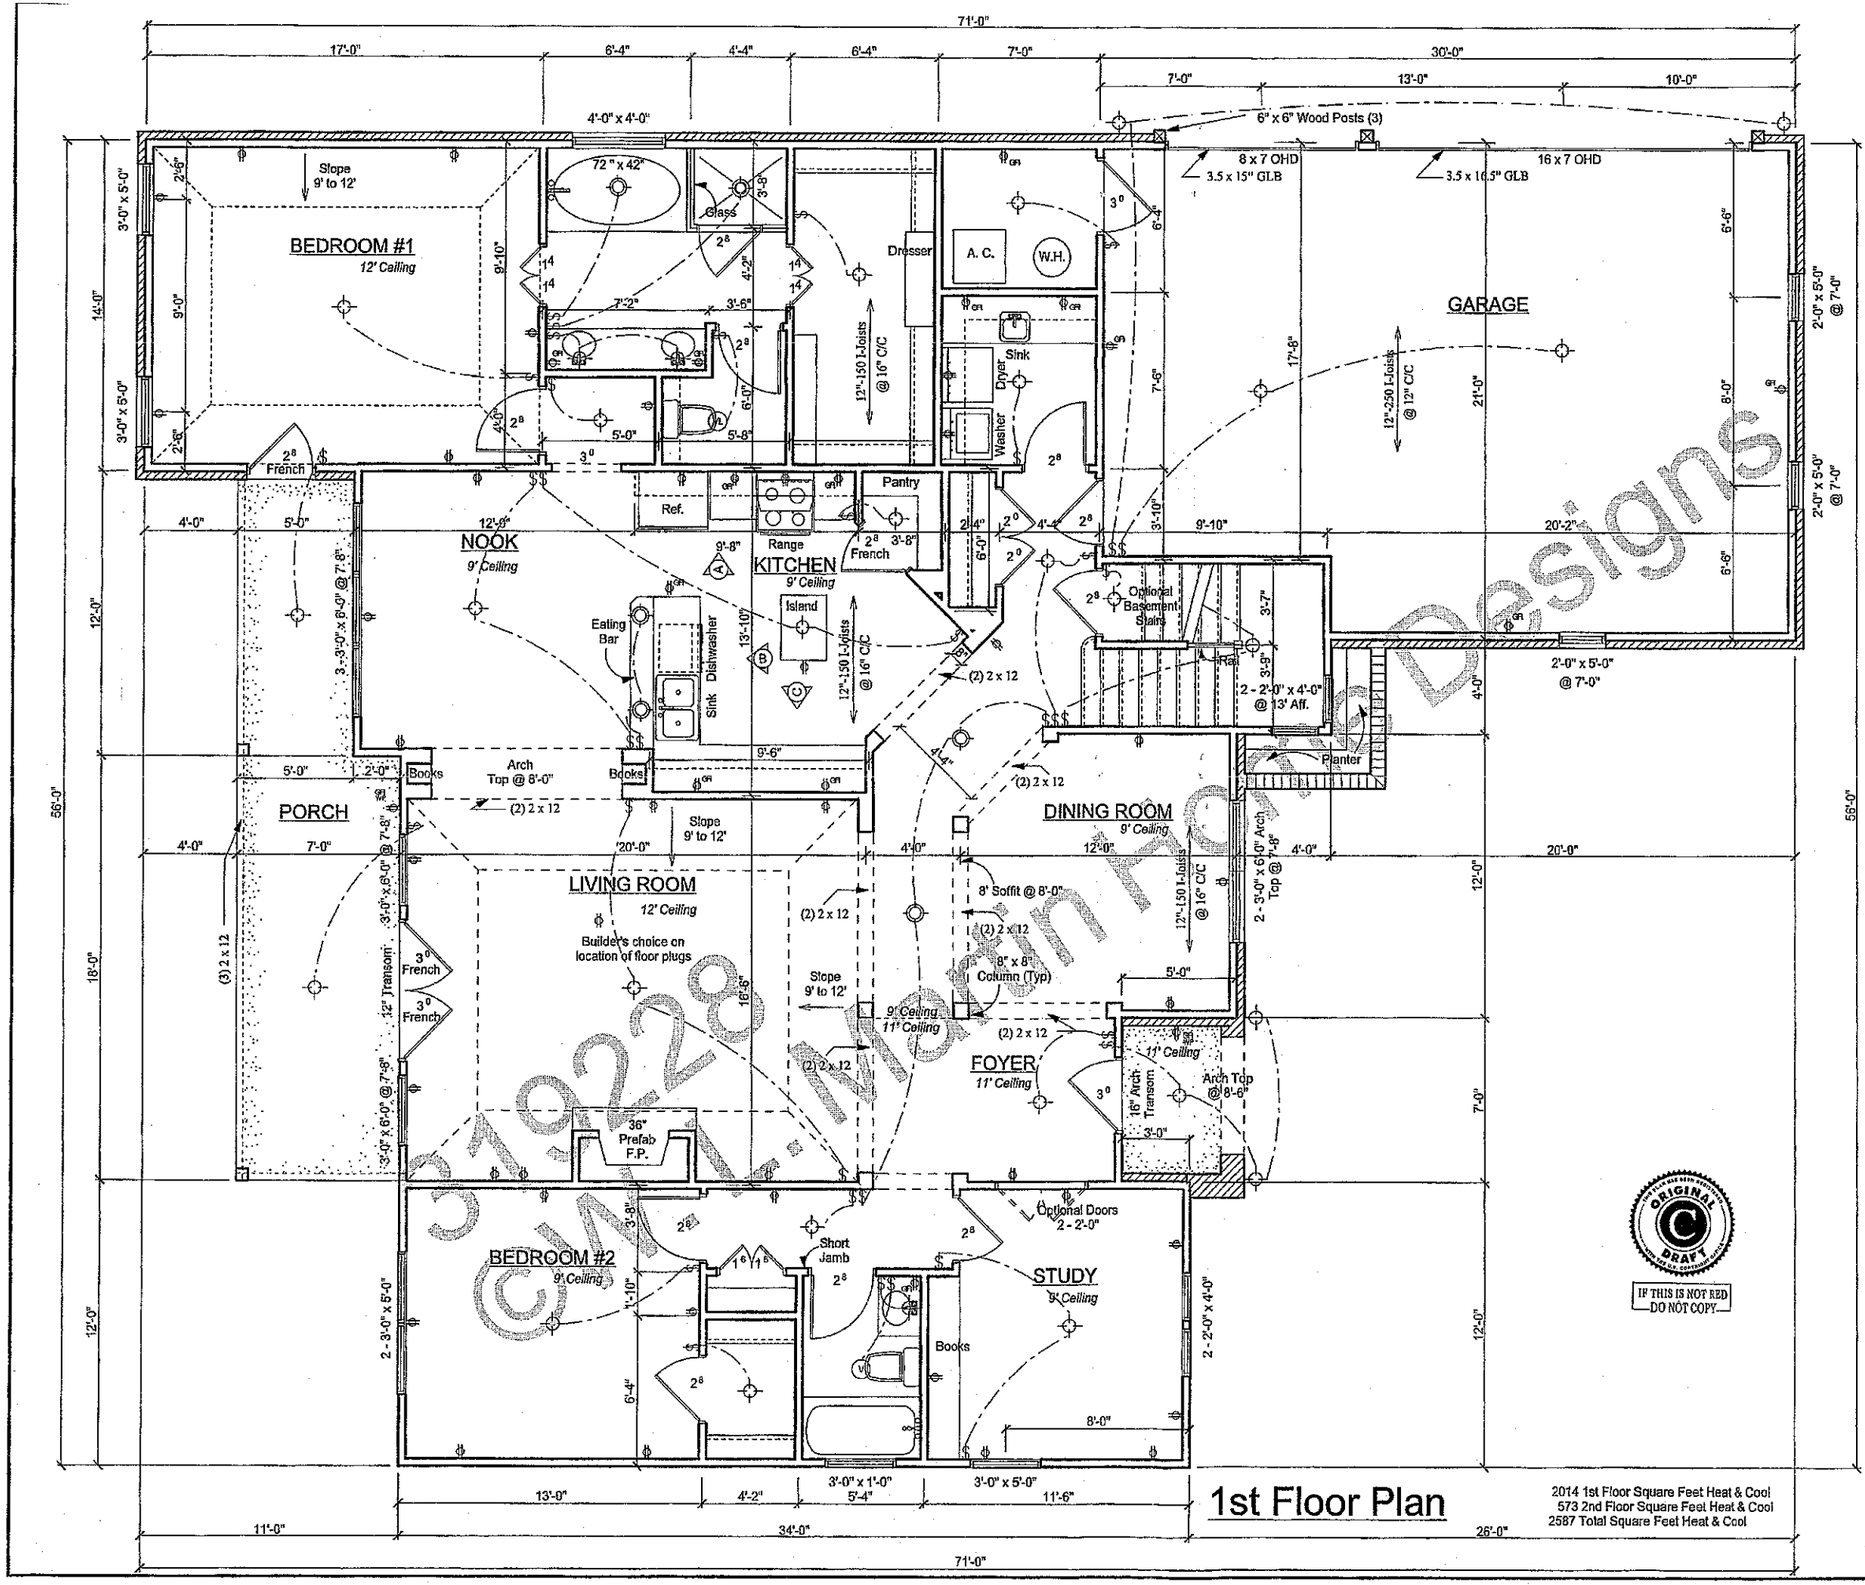


REVISIONS	BY

W.L. Martin Home Designs
3701 W. Urbana Street Broken Arrow, Oklahoma 74012
918-307-1711
WWW.WLMARTINHOMES.COM

24063
" Bayard "

Date	
Scale	1/4" = 1'-0"
Drawn	
Job	
Sheet	3
of	8 Sheets

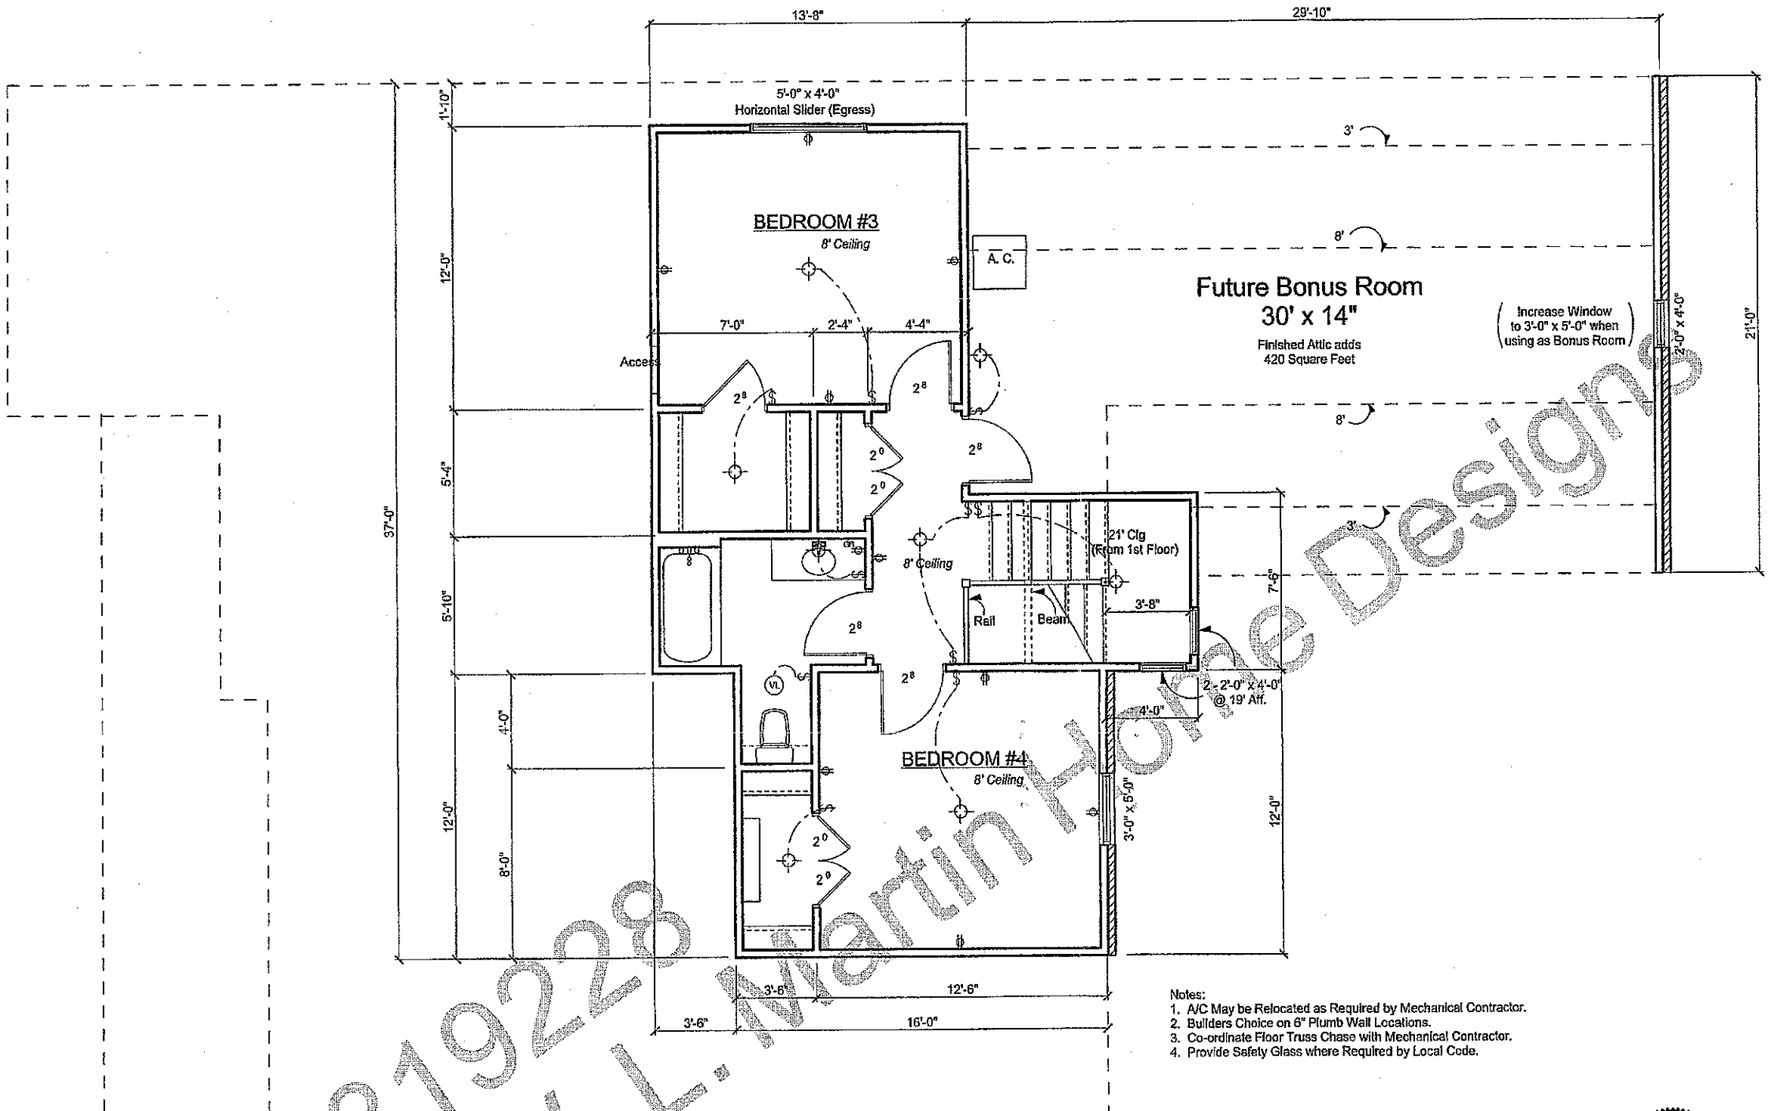

Notes:
1. A/C May be Relocated as Required by Mechanical Contractor.
2. Builders Choice on 6" Plumb Wall Locations.
3. Co-ordinate Floor Truss Chase with Mechanical Contractor.
4. Provide Safety Glass where Required by Local Code.

319228
©W. L. Martin Home Designs

2nd Floor Plan

573 Square Feet Heat & Cool

ORIGINAL DRAFT
IF THIS IS NOT RED
DO NOT COPY

REVISIONS	BY

24063
" Bayard "

W.L. Martin Home Designs
3701 W. Urbana Street Broken Arrow, Oklahoma 74012
918-307-1711
WWW.WLMARTINHOMES.COM

Date

Scale 1/4" = 1'-0"

Drawn

Job

Sheet 4

Of 8 Sheets