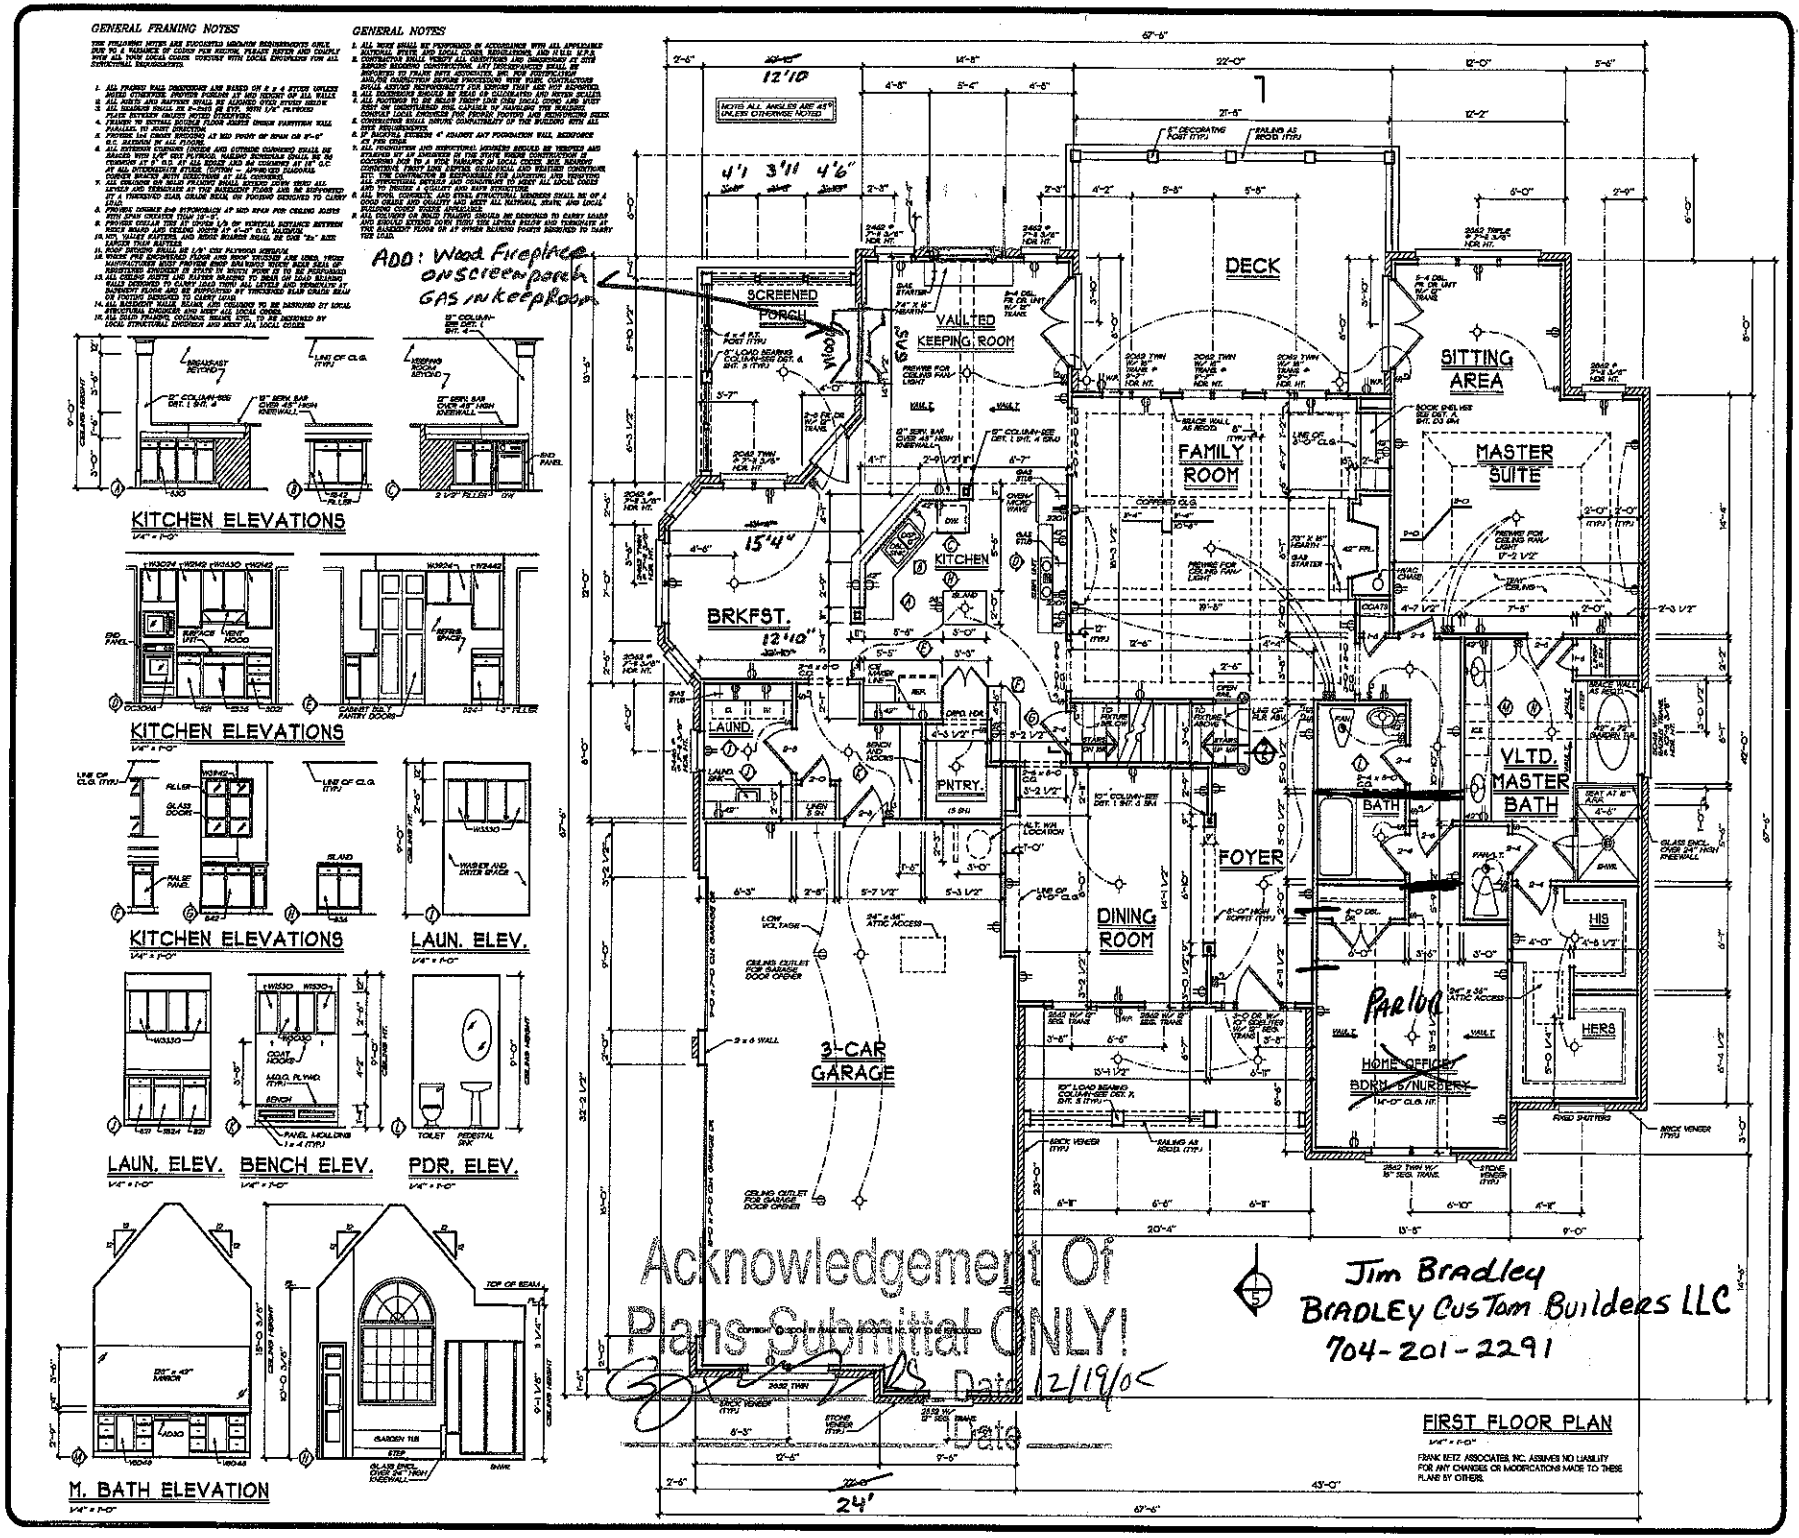


REVISIONS | DATE | BY

Copyright Frank Beitz Associates, Inc. All Rights Reserved. The Reproduction, Reproduction, Copies, Sale, Rental, Licensing, or any other distribution or use of these drawings and portions thereof, or the ideas depicted herein is Strictly Prohibited unless expressly authorized in writing by FBA, Inc.

HOMEPLANS
DESIGNED FOR TODAY'S MARKET

FIRST FLOOR PLAN/ K. & B. ELEV.

THE GREYWELL

FBA
FRANK BEITZ ASSOCIATES, INC.
2401 LAKE PARK DRIVE/SUITE 250
SMYRNA, GEORGIA 30080
770/431-0886
www.frankbeitz.com

BY: CYC CK: KNW


DATE: 8-30-04

SHEET: 3


OF: 5

FILE: E22 SHT 3 DATE: 8-30-04 DRAWN BY: CYC DESIGNED BY: CYC CHECKED BY: KNW


NOTE: ALL CEILING JOISTS AND RAFTER BRACING TO BEAR ON LOAD BEARING WALLS DESIGNED TO CARRY LOAD THRU ALL LEVELS AND TERMINATE AT FOUNDATION, AND BE SUPPORTED BY ENGINEERED GLAS GAUCHE BEAM OR FOOTING DESIGNED TO CARRY LOAD

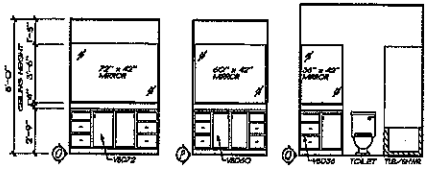


BATH ELEVATION
1/4" = 1'-0"

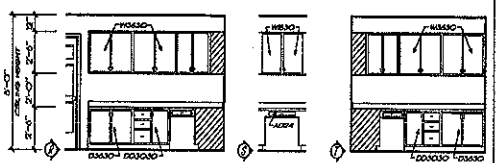

COMPUTER NOOK
1/4" = 1'-0"

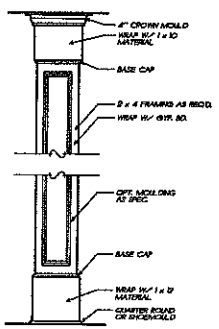

1/4 INT. COLUMN DETAIL
3/4" = 1'-0"
COL-A 103784

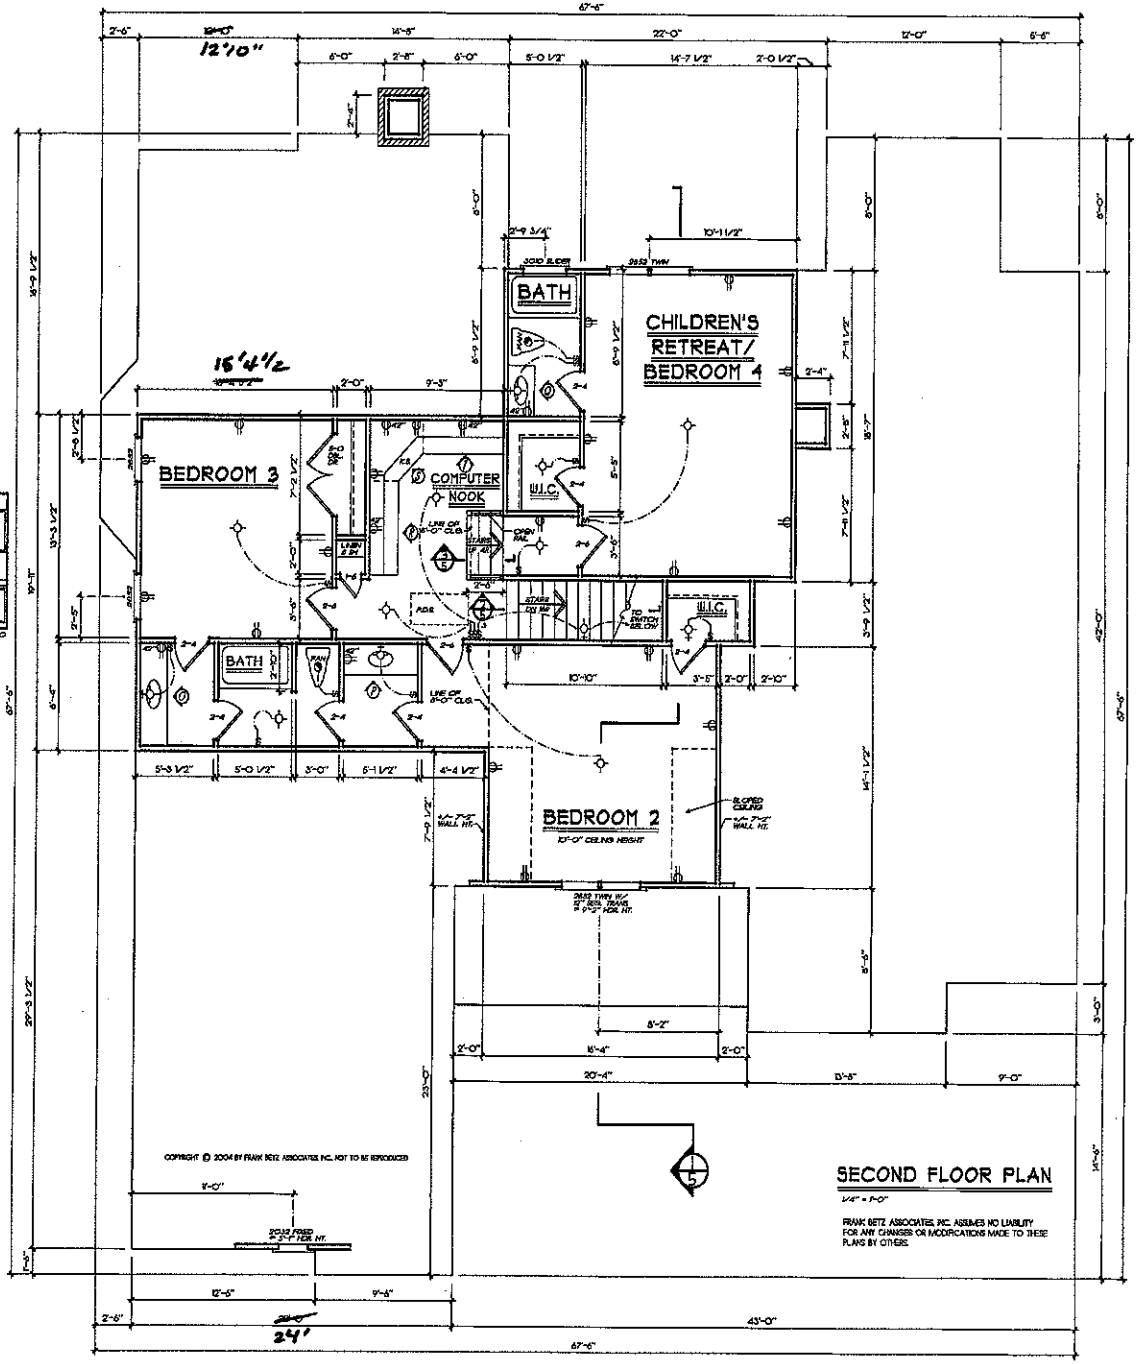

SECOND FLOOR PLAN
1/4" = 1'-0"

COPYRIGHT © 2004 BY FRANK BETZ ASSOCIATES, INC. NOT TO BE REPRODUCED

FRANK BETZ ASSOCIATES, INC. ASSUMES NO LIABILITY FOR ANY CHANGES OR MODIFICATIONS MADE TO THESE PLANS BY OTHERS.

REVISIONS	DATE	BY

Copyright Frank Betz Associates, Inc. All Rights Reserved. The Construction, Reproduction, Copies, Sale, Rental, Licensing, or any other distribution or use of these drawings, any portion thereof, or the plans depicted herein is Strictly Prohibited unless expressly authorized in writing by FBA, Inc.

HOMEPLANS
DESIGNED FOR TODAY'S MARKET

SECOND FLOOR PLAN/
K. & B. ELEV./ DETAILS

THE GREYWELL


FBA
FRANK BETZ ASSOCIATES, INC.
2401 LAKE PARK DRIVE/SUITE 250
SMYRNA, GEORGIA 30080
770/431-0588
www.frankbetz.com

BY: CMC CK: RRW

DATE: 5-30-04

SHEET: 4
OF: 5

TRACED PM DATE 5-14-2004 PATH=W:\DESIGN\SMYRNA\GREYWELL\GREYWELL2.DGN

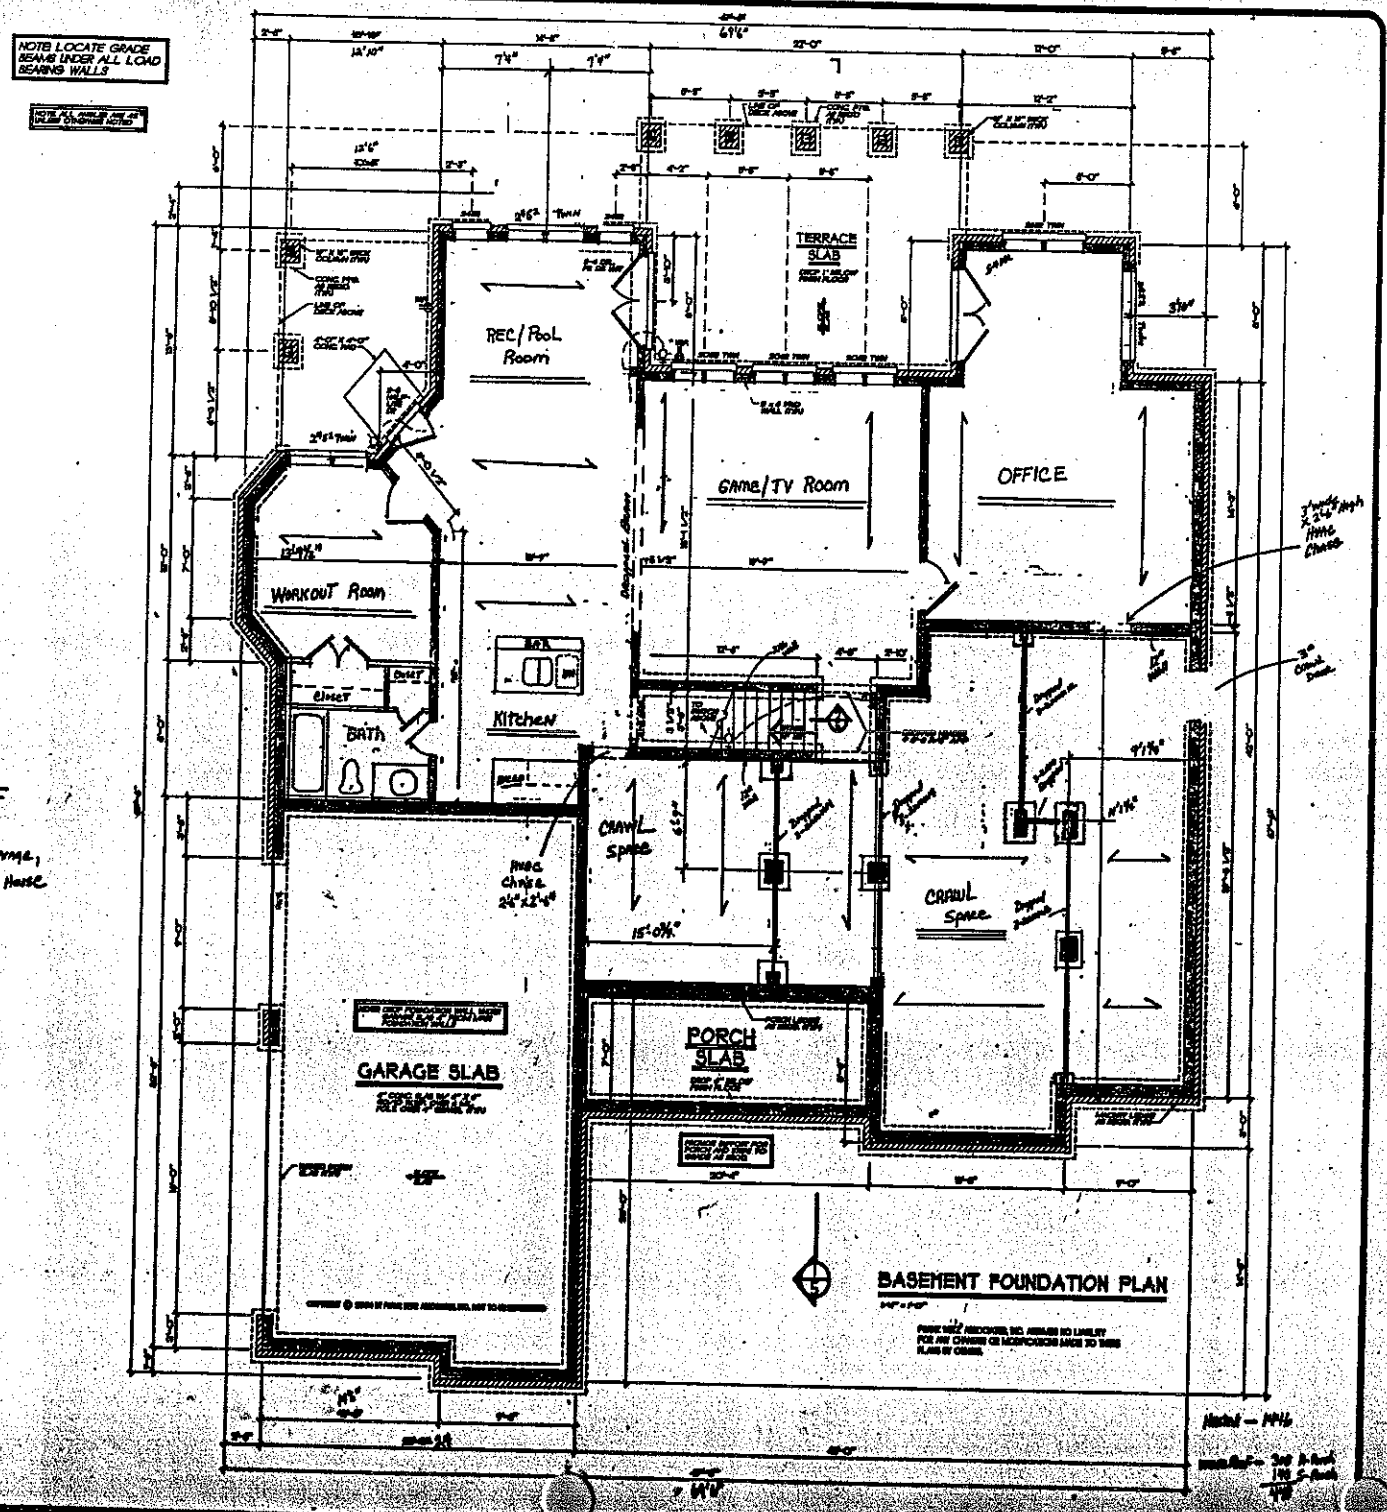

Reverse Plan

Note:
2' Has Been Added To The garage, Bath and Work out Side of This House. See plan!

Bradley Custom Builders, LLC

HOME PLANS

BASEMENT FOUNDATION PLAN

THE GREYWELL

FBA
FRANK BETZ ASSOCIATES, INC.

2