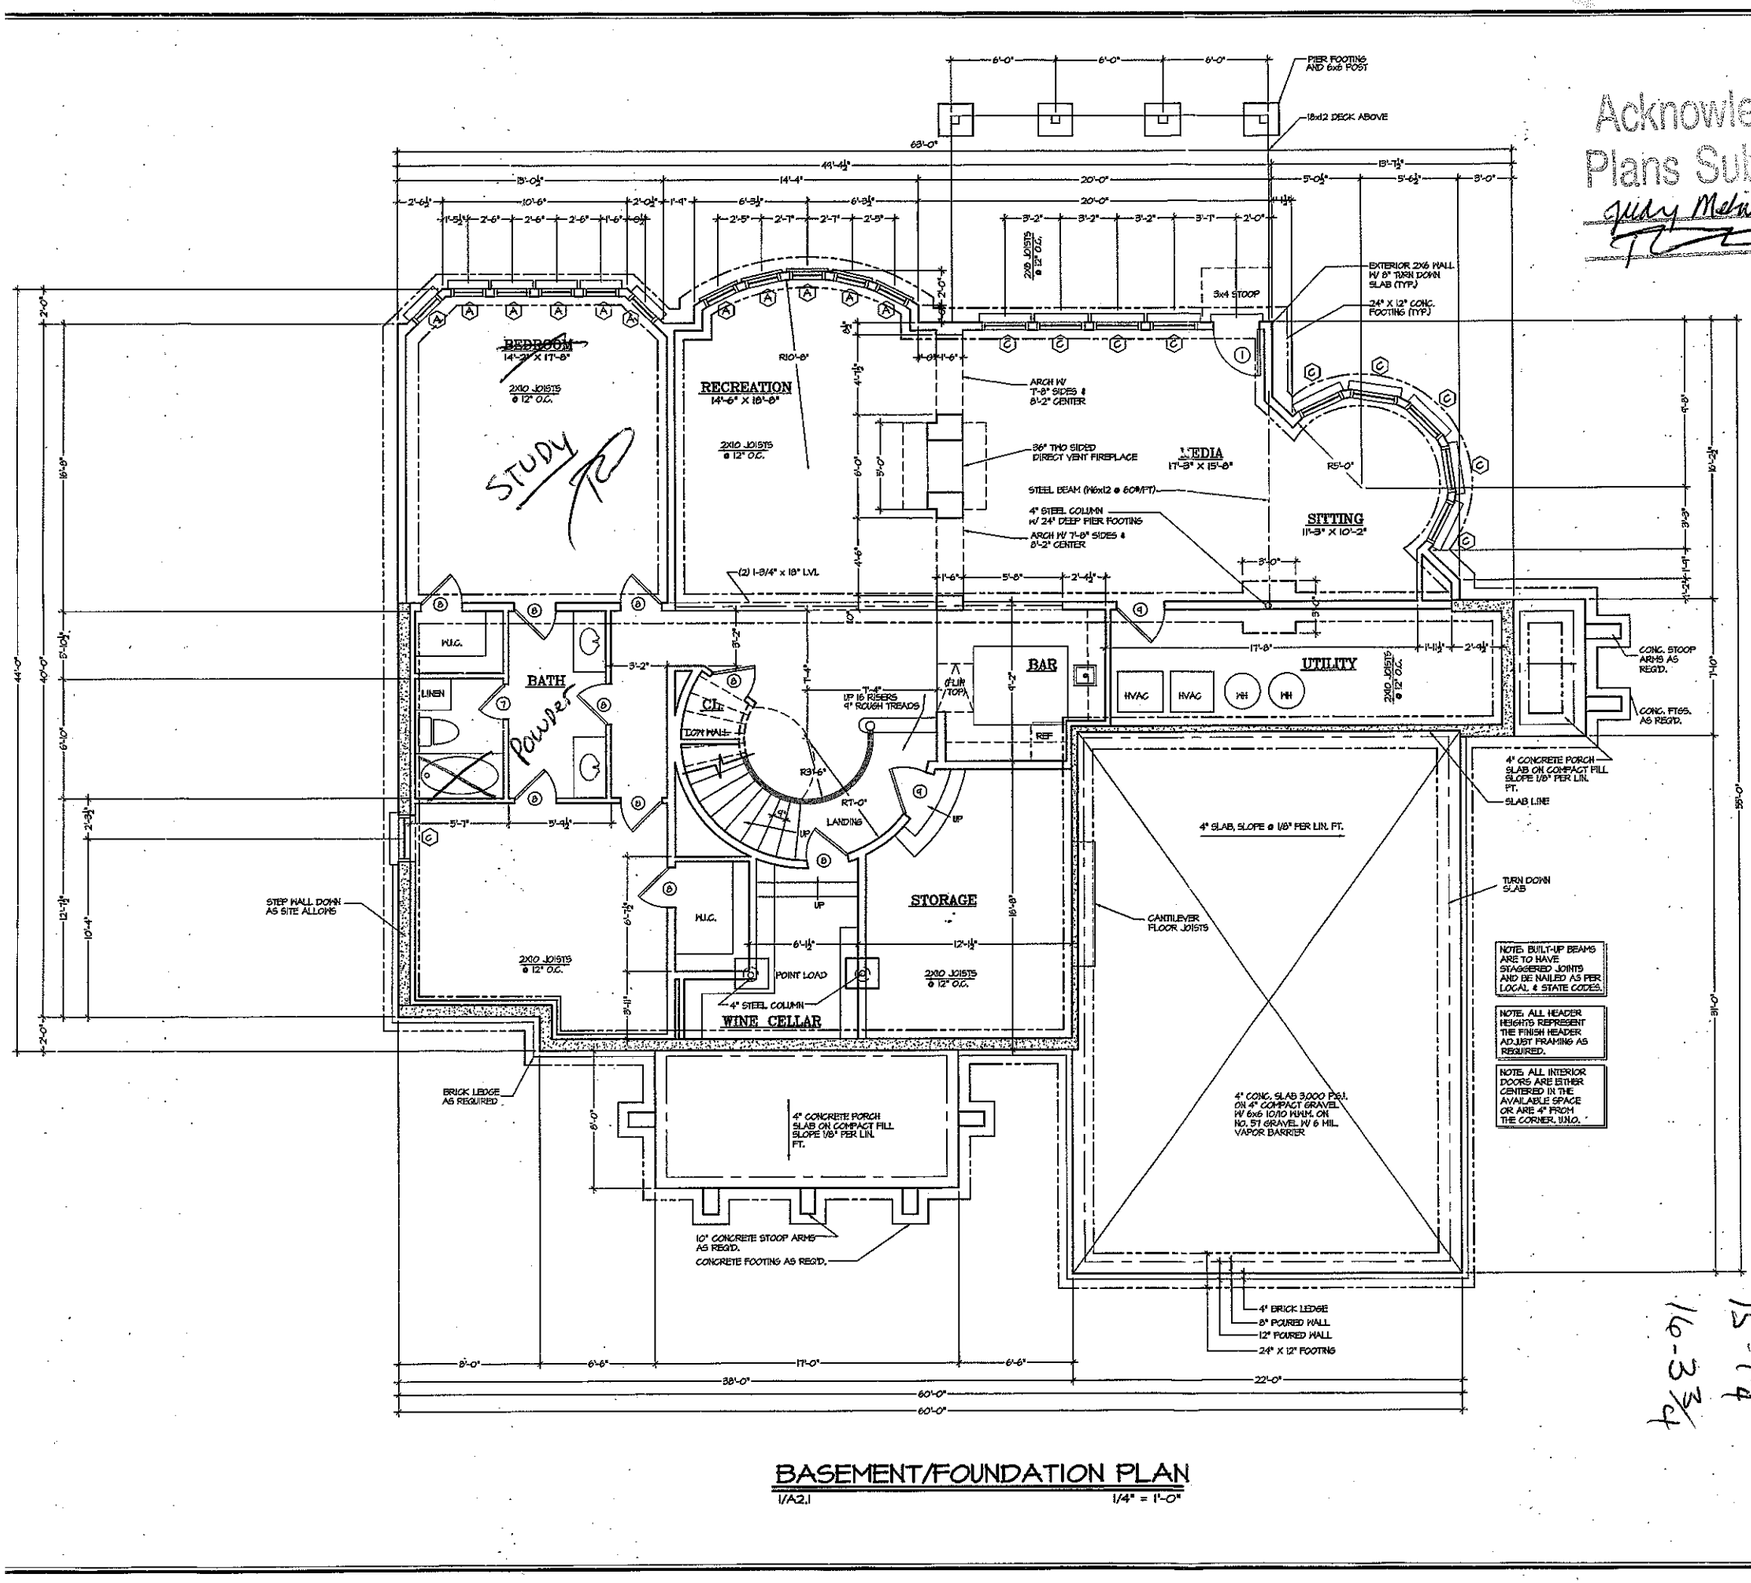


BASEMENT/FOUNDATION PLAN

1/A2.1 1/4" = 1'-0"

Acknowledgement Of Plans Submittal ONLY!

Judy McNally Date 8-1-06

Date 8/1/06

16-3 3/4

15-1 1/4

14-3

13-5 1/4

12-1 1/2

THE ORIGINAL VERSION OF

CENTRE STREET

BY ARCHIVAL DESIGNS, INC.

REVISIONS

ARCHIVAL DESIGNS

BY

DAVID MARC LOFTUS

12175 Buford Highway • Suite 109 • Suwanee, GA 30024 • 770.831.6363

IF THIS STAMP IS NOT RED IT IS ILLEGIBLE

THESE DRAWINGS IS THE PROPERTY OF ARCHIVAL DESIGN, INC. AND MAY NOT BE USED, REPRODUCED OR PUBLISHED WITHOUT THEIR WRITTEN PERMISSION, ARCHIVAL DESIGNS, INC. ASSUMES NO LIABILITY FOR ANY HOME CONSTRUCTED FROM THESE PLANS. IT IS THE RESPONSIBILITY OF THE PURCHASER OF THESE PLANS TO PERFORM THE FOLLOWING BEFORE BEGINNING ACTUAL CONSTRUCTION.

1.) BUILDER OR CONTRACTOR MUST VERIFY ALL DIMENSIONS PRIOR TO PROCEEDING WITH CONSTRUCTION.

2.) CONTRACTOR MUST VERIFY COMPLIANCE WITH ALL LOCAL BUILDING CODES IN THE AREA WHERE THE HOME IS TO BE CONSTRUCTED.


3.) PLANS INDICATE LOCATION ONLY; ENGINEERING ASPECTS SHOULD INCORPORATE ACTUAL SITE CONDITIONS.

CAUTION MUST BE EXERCISED IN MAKING ANY CHANGES IN THIS PLAN. ONLY A QUALIFIED ENGINEER SHOULD ATTEMPT MODIFICATIONS, AS EVEN MINOR CHANGES IN ONE AREA OF THE HOUSE COULD LEAD TO MAJOR PROBLEMS IN ANOTHER AREA.

SQUARE FOOTAGE	
FIRST FLOOR	2,173 SQ.FT.
SECOND FLOOR	986 SQ.FT.
TOTAL	3,159 SQ.FT.
BASEMENT	1,805 SQ.FT.
GARAGE	580 SQ.FT.

JOB NUMBER	DATE
	05/17/01
DRAWN	SHEET
AMB	A2.1

© COPYRIGHT 1996 ARCHIVAL DESIGNS, INC.

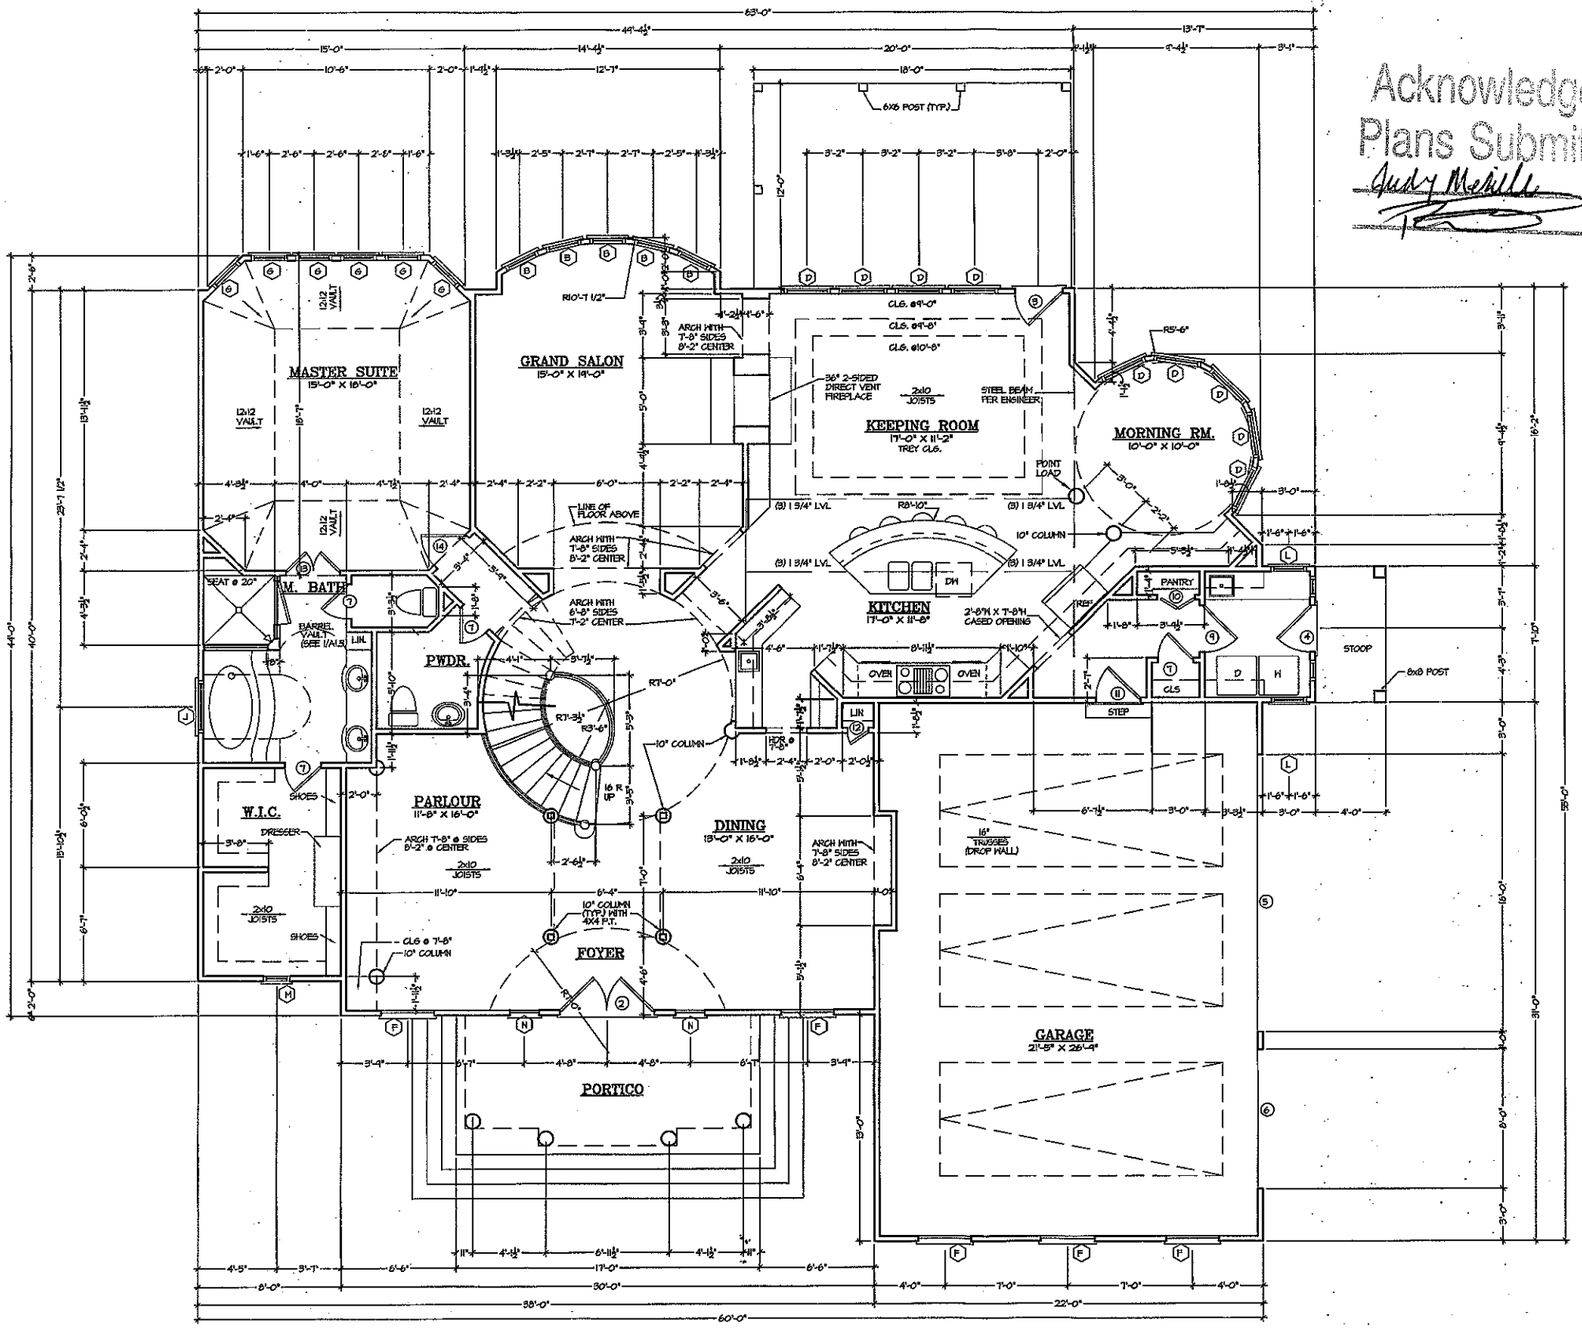

Acknowledgement Of Plans Submittal ONLY!

Judy Merrill Date 8-1-06

Date 8-1-06

FIRST FLOOR PLAN

1/A2.2 1/4" = 1'-0"

THE ORIGINAL VERSION OF

CENTRE STREET

BY ARCHIVAL DESIGNS, INC.

REVISIONS

ARCHIVAL DESIGNS

BY

DAVID MARC LOFTUS

1275 Buford Highway • Suite 109 • Suwanee, GA 30024 • 770.831.8363

IF THIS STAMP IS NOT RED IT IS A COPY

THIS DRAWING IS THE PROPERTY OF ARCHIVAL DESIGN, INC. AND MAY NOT BE USED, REPRODUCED OR PUBLISHED WITHOUT WRITTEN PERMISSION. ARCHIVAL DESIGNS, INC. ASSUMES NO LIABILITY FOR ANY HOME CONSTRUCTED FROM THESE PLANS. IT IS THE RESPONSIBILITY OF THE PURCHASER OF THIS PLAN TO PERFORM THE FOLLOWING BEFORE BEGINNING ANY CONSTRUCTION.

1.) BUILDER OR CONTRACTOR MUST VERIFY ALL DIMENSIONS PRIOR TO PROCEEDING WITH CONSTRUCTION.


2.) CONTRACTOR MUST VERIFY COMPLIANCE WITH ALL LOCAL BUILDING CODES IN THE AREA WHERE THE HOME IS TO BE CONSTRUCTED.

3.) PLANS INDICATE LOCATION ONLY; ENGINEERING ASPECTS SHOULD INCORPORATE ACTUAL SITE CONDITIONS. CAUTION MUST BE EXERCISED IN MAKING ANY CHANGES IN THIS PLAN. ONLY A QUALIFIED ENGINEER SHOULD ATTEMPT MODIFICATIONS, AS EVEN MINOR CHANGES IN ONE AREA OF THE HOUSE COULD LEAD TO MAJOR PROBLEMS IN ANOTHER AREA.

SQUARE FOOTAGE	
FIRST FLOOR	2,173 SQ.FT.
SECOND FLOOR	986 SQ.FT.
TOTAL	3,159 SQ.FT.
BASEMENT	1,805 SQ.FT.
GARAGE	580 SQ.FT.

JOB NUMBER	DATE
	05/17/01
DRAWN	SHEET
AMB	A2.2

© COPYRIGHT 1998 ARCHIVAL DESIGNS, INC.

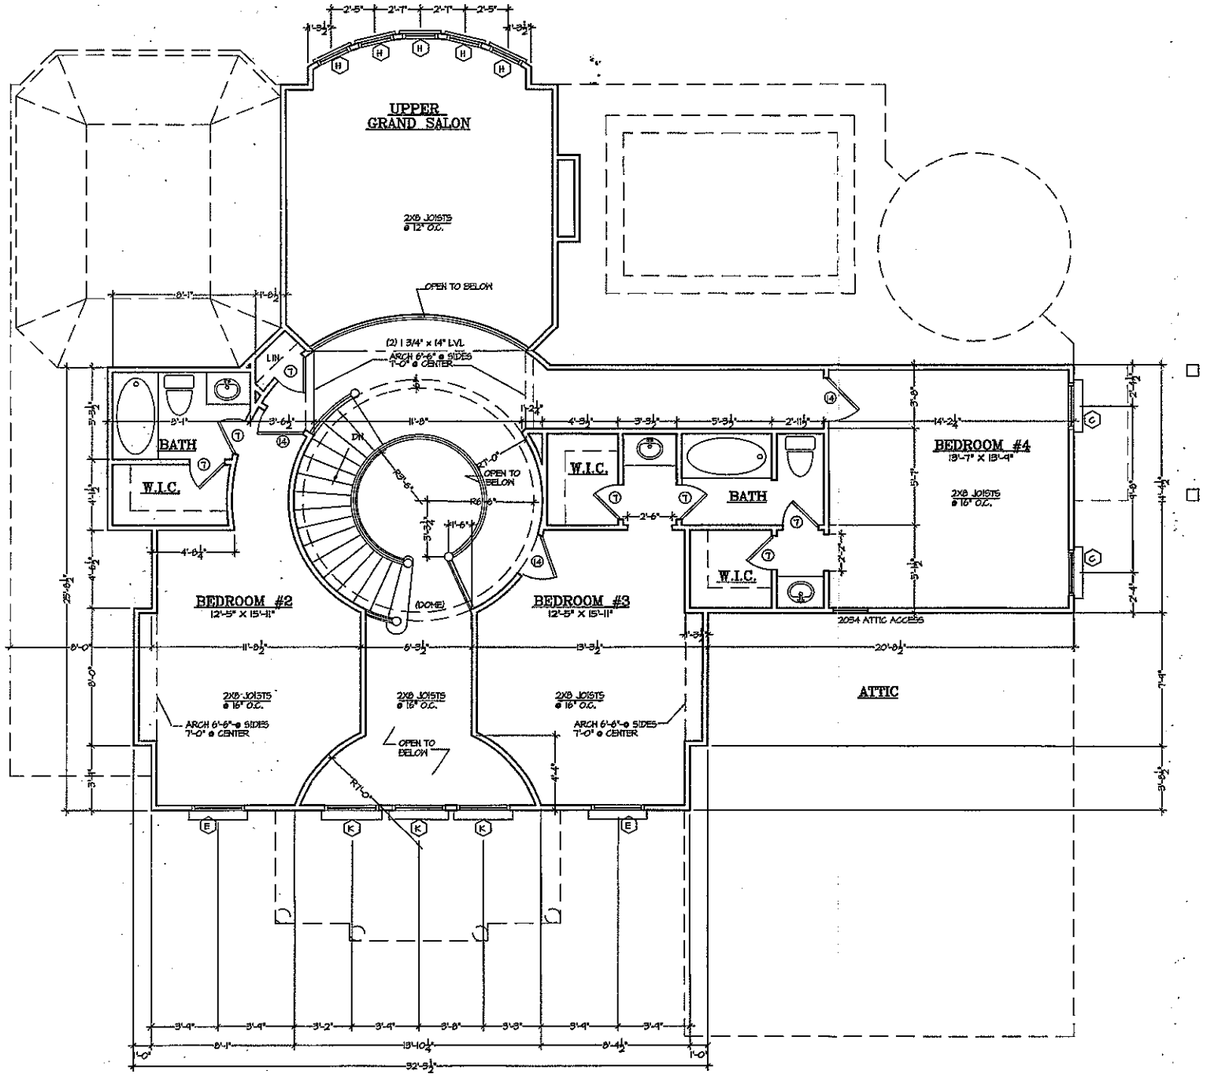

SECOND FLOOR PLAN

1/A2.3 1/4" = 1'-0"

Acknowledgment of Plans Submittal ONLY

Date 8-1-06

Date 8-1-06

THE ORIGINAL VERSION OF

CENTRE STREET

BY ARCHIVAL DESIGNS, INC.

REVISIONS

ARCHIVAL DESIGNS
BY
DAVID MARC LOFTUS
1275 Buford Highway • Suite 100 • Suwanee, GA 30024 • 770.831.6363

NOT FOR CONSTRUCTION
IF THIS STAMP IS NOT IN RED IT IS AN UNAUTHORIZED COPY

THIS DRAWING IS THE PROPERTY OF ARCHIVAL DESIGN, INC. SHALL NOT BE USED, REPRODUCED OR PUBLISHED WITHOUT THEIR WRITTEN PERMISSION. ARCHIVAL DESIGNS, INC. ASSUMES NO LIABILITY FOR ANY HOME CONSTRUCTED FROM THIS PLAN. IT IS THE RESPONSIBILITY OF THE PURCHASER OF THIS PLAN, TO PERFORM THE FOLLOWING BEFORE BEGINNING ACTUAL CONSTRUCTION.

1.) BUILDER OR CONTRACTOR MUST VERIFY ALL DIMENSIONS PRIOR TO PROCEEDING WITH CONSTRUCTION.

2.) CONTRACTOR MUST VERIFY COMPLIANCE WITH ALL BUILDING CODES IN THE AREA WHERE THE HOME IS TO BE CONSTRUCTED.

3.) PLANS INDICATE LOCATION ONLY; ENGINEERING ASPECTS SHOULD INCORPORATE ACTUAL SITE CONDITIONS.

CAUTION MUST BE EXERCISED IN MAKING ANY CHANGES IN THIS PLAN. ONLY A QUALIFIED ENGINEER SHOULD ATTEMPT MODIFICATIONS, AS EVEN MINOR CHANGES IN ONE AREA OF THE HOUSE COULD LEAD TO MAJOR PROBLEMS IN ANOTHER AREA.

SQUARE FOOTAGE	
FIRST FLOOR	2,173 SQ.FT.
SECOND FLOOR	986 SQ.FT.
TOTAL	3,159 SQ.FT.
BASEMENT	1,805 SQ.FT.
GARAGE	580 SQ.FT.

JOB NUMBER	DATE
	05/17/01
DRAWN	SHEET
AMB	A2.3

© COPYRIGHT 1990 ARCHIVAL DESIGNS, INC.