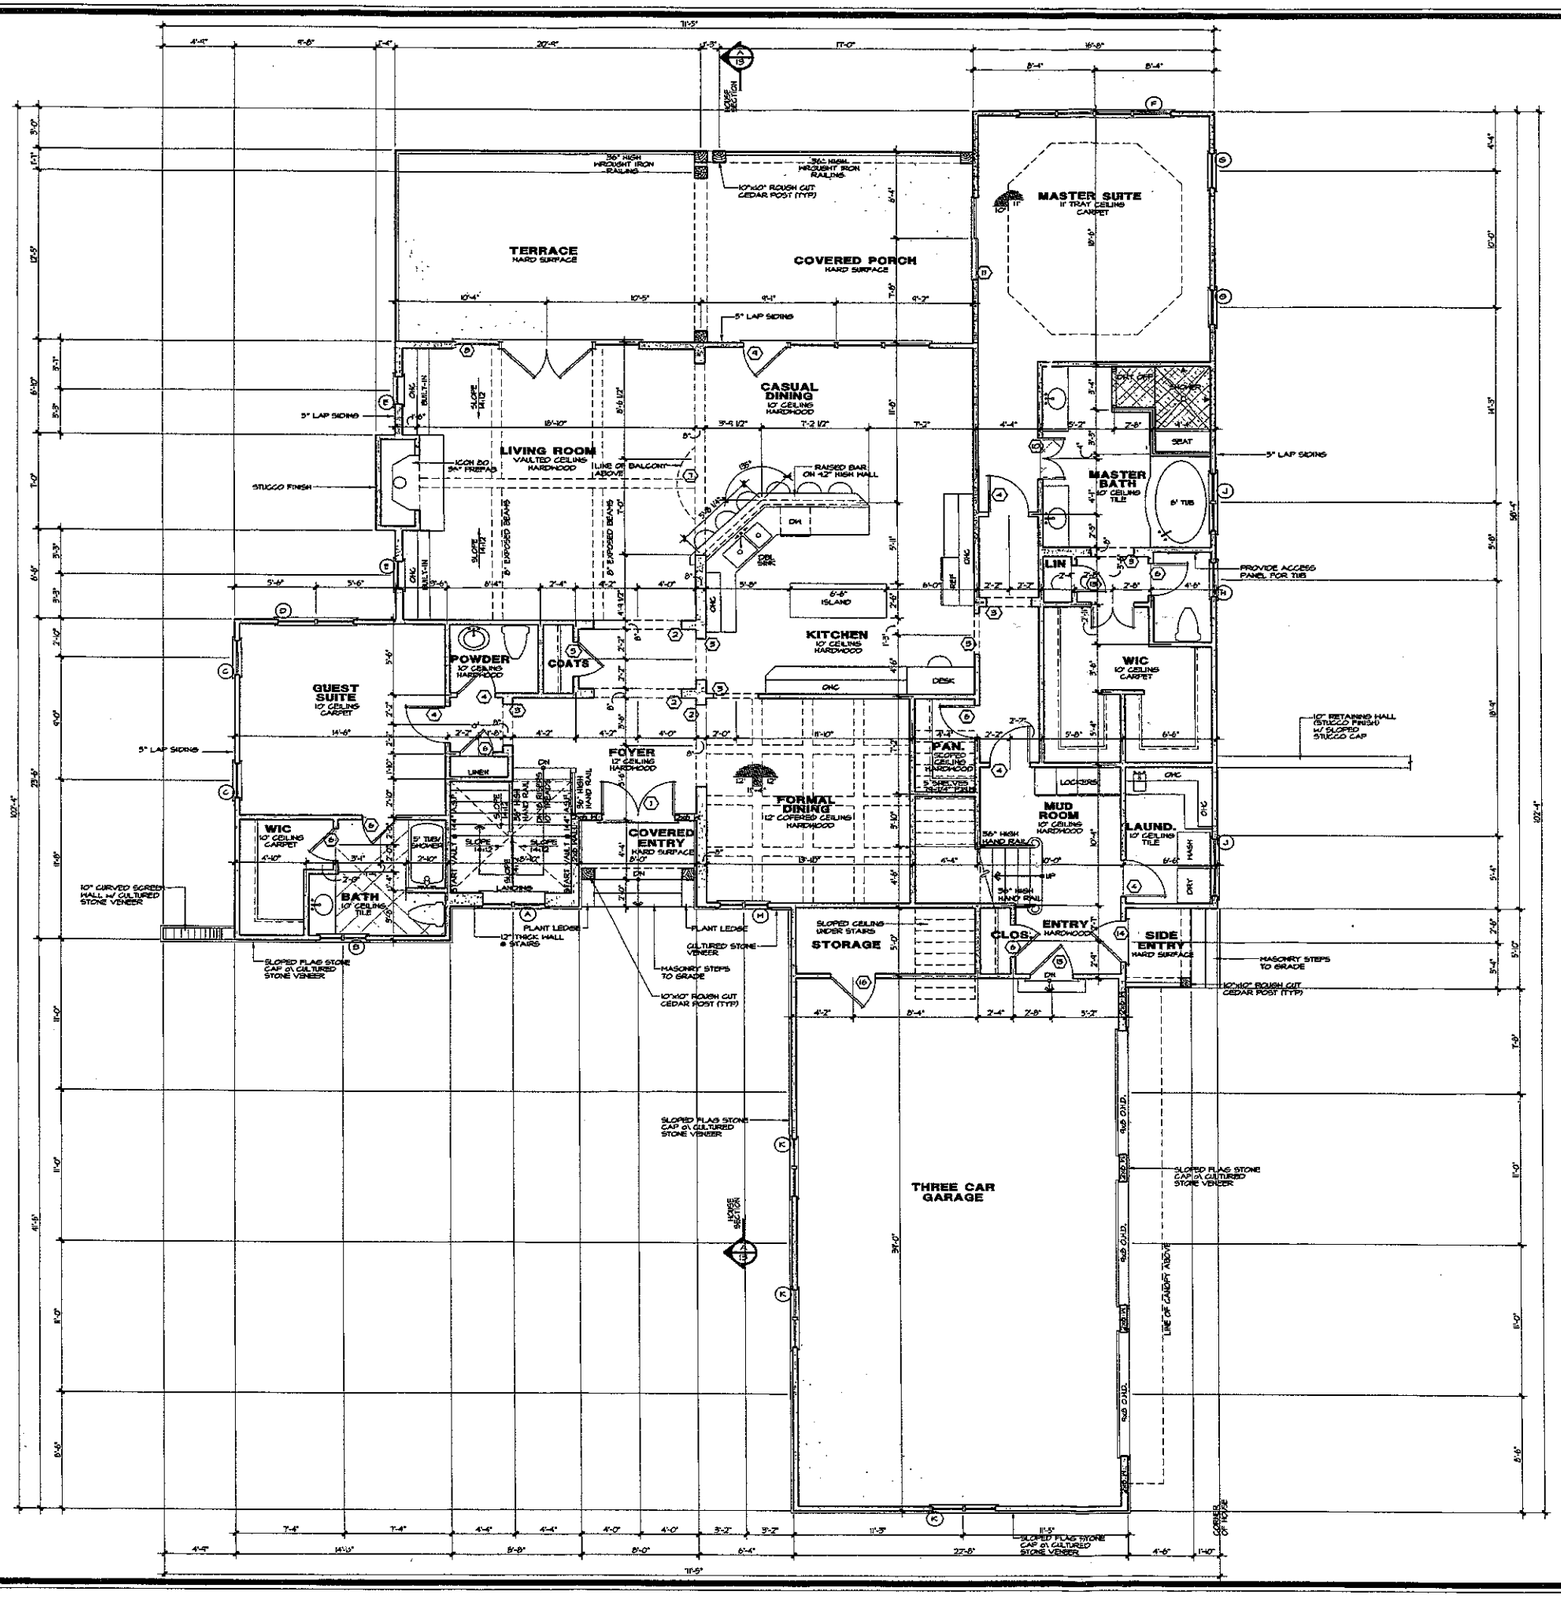


DOOR SCHEDULE

	SIZE	DESCRIPTION
1	2-2'8" x 9'0"	FRENCH
2	6'0" x 8'0"	CASED OPENING
3	5'0" x 8'0"	CASED OPENING
4	2'8" x 8'0"	SOLID PANEL DOOR
5	2'8" x 8'0"	SOLID PANEL DOOR
6	2'8" x 8'0"	SOLID PANEL DOOR
7	14'0" x 8'0"	CASED OPENING
8	4-3'0" x 8'0"	FRENCH
9	4-3'0" x 8'0"	FRENCH w/ 30" TRANSOM
10	2-1'6" x 8'0"	SOLID PANEL DOOR
11	2-3'0" x 8'0"	FRENCH SLIDER
12	2'8" x 8'0"	CASED OPENING
13	2'0" x 8'0"	SOLID PANEL DOOR
14	5'0" x 8'0"	FRENCH
15	3'0" x 8'0"	20 MINUTE FIRE DOOR
16	3'0" x 8'0"	SOLID PANEL DOOR
17	2-3'0" x 6'8"	FRENCH
18	3'0" x 6'8"	CASED OPENING
19	2'8" x 6'8"	SOLID PANEL DOOR
20	6'0" x 8'0"	CASED OPENING
21	17'0" x 8'0"	CASED OPENING
22	2-3'0" x 8'0"	SOLID PANEL DOOR
23	2-2'8" x 8'0"	SOLID PANEL DOOR
24	3'0" x 8'0"	CASED OPENING
25	2'8" x 6'8"	SOLID PANEL DOOR

WINDOW SCHEDULE

	SIZE	DESCRIPTION
A	2-2'0" x 6'0"	CASEMENT w/ 36" TRANSOM
B	2-1'6" x 4'0"	CASEMENT
C	2'0" x 4'0"	CASEMENT
D	2-2'0" x 6'0"	CASEMENT
E	2'0" x 4'0"	FIXED w/ ARCHED TOP
F	4-2'0" x 6'0"	CASEMENT
G	2'0" x 1'6"	AWNING
H	2'0" x 4'0"	CASEMENT (TEMPERED)
J	2-2'0" x 4'0"	CASEMENT
K	2-2'0" x 5'0"	CASEMENT
L	2'0" x 5'0"	CASEMENT
M	2-1'6" x 6'0"	CASEMENT w/ 28" ARCHED TRANSOM
N	2-2'0" x 8'0"	FIXED w/ ARCHED TOP
P	2-2'0" x 4'0"	FIXED w/ ARCHED TOP
Q	2-2'0" x 3'0"	CASEMENT w/ ARCHED TOP w/ EGRESS HARDWARE
R	3-2'0" x 4'0"	CASEMENT w/ EGRESS HARDWARE
S	2'0" x 4'0"	CASEMENT w/ ARCHED TOP

Square Footage

RWA 8/17/05

Lower Level Heated	1,730 SqFt.
Main Level Heated	2,790 SqFt.
Upper Level Heated	1,199 SqFt.
Total Heated	5,715 SqFt.
Lower Covered Terrace	261 SqFt.
Unfinished Storage	1,209 SqFt.
Covered Terrace	261 SqFt.
Front Entry	34 SqFt.
Side Entry	26 SqFt.
3 Car Garage	343 SqFt.
Total Under Roof	8,253 SqFt.

NOTES:

- ALL ANGLED WALLS ARE 45 U.N.O.
- "N" INDICATES BLOCKING FOR ABOVE CONCENTRATED LOADS AND ROOF BRACING POINT LOADS U.N.O.
- SEE FRAMING NOTE 16 FOR HEADER SIZES UNLESS NOTED ON PLAN
- ALL DOORS ARE 6" FROM WALL UNLESS DIMENSIONED OTHERWISE

EXTERIOR WALL HEIGHT (h)	STUD SIZE/ SPACING
h ≤ 10'	2x4 @ 16" oc
10' < h ≤ 12'	2x4 @ 12" oc
12' < h ≤ 18'	2x6 @ 16" oc
h > 18'	CONSULT ENG.

GARAGE WALL TO BE 2x6 @ 16" O.C. IF EXCEEDING 10' IN HEIGHT

CAROLINA DESIGN GROUP
a residential design firm
10602 Bailey Road Suite A, Cornelius NC 28031
voice: 704.895.7805 fax: 704.895.0599
www.carolinadesigngroup.com

Keepsake Homes

A New Custome Home For

Cheryl & Bob Mendenhall

Lot 41 Bay Crossing - Bay Shore Loop

SEAL

NOT FOR CONSTRUCTION

DRAWN BY: RWA
CHECKED BY:
DATE: 08-12-05
JOB NUMBER: KEEP-204-05


DRAWING TITLE:
MAIN LEVEL
FLOOR PLAN

SCALE: 1/4" = 1'-0"

SHEET NO:
1

OF SHEETS

© Copyright, Carolina Design Group, Inc. - 2005

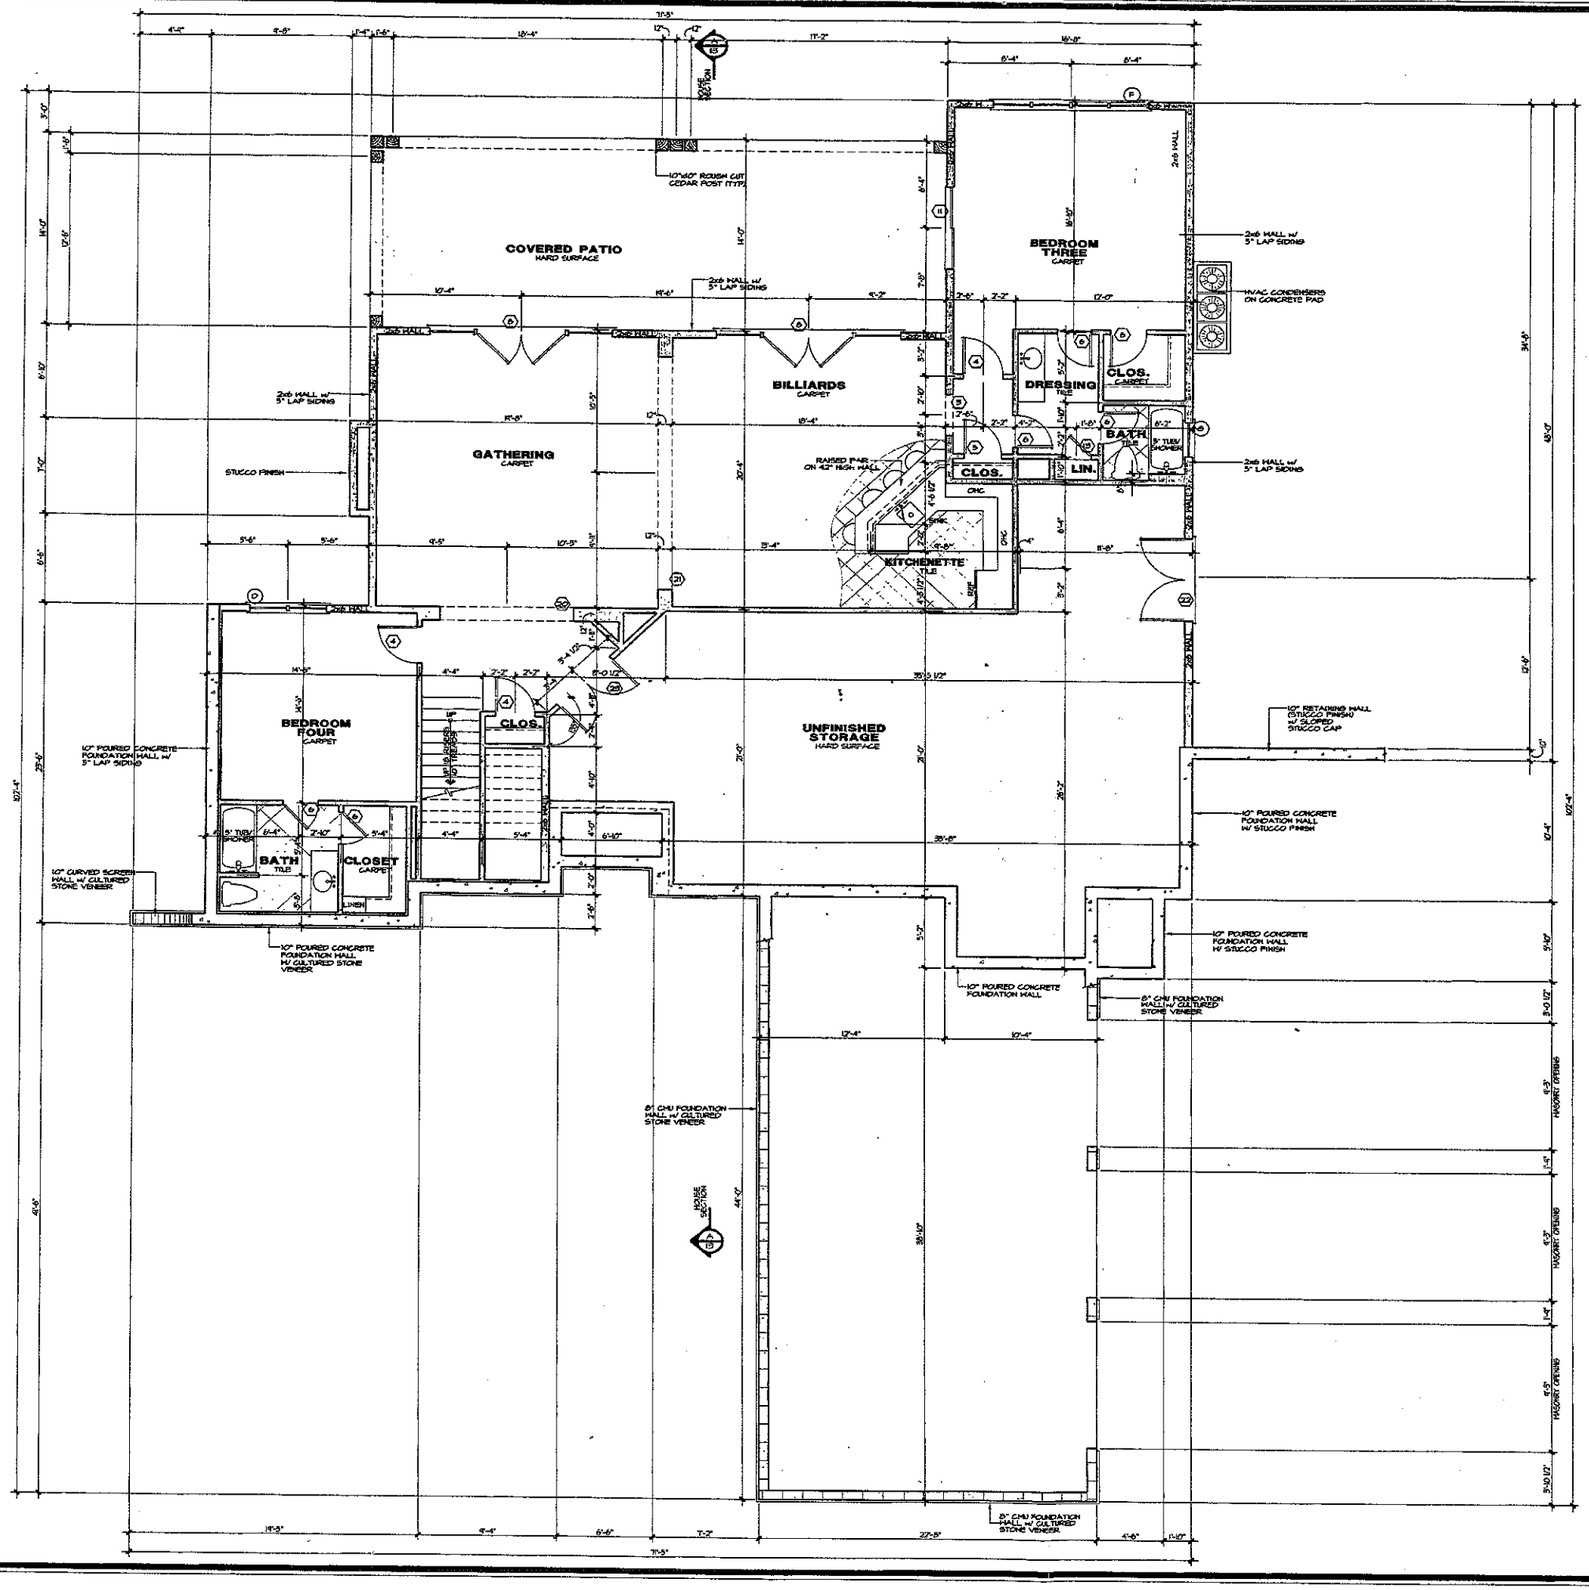

DOOR SCHEDULE

	SIZE	DESCRIPTION
1	2'-2" x 6'-8"	FRENCH
2	6'-0" x 8'-0"	CASED OPENING
3	9'-0" x 8'-0"	CASED OPENING
4	2'-6" x 8'-0"	SOLID PANEL DOOR
5	2'-6" x 8'-0"	SOLID PANEL DOOR
6	2'-4" x 8'-0"	SOLID PANEL DOOR
7	14'-0" x 8'-0"	CASED OPENING
8	4'-9" x 8'-0"	FRENCH
9	4'-9" x 8'-0"	FRENCH w/ 30" TRANSOM
10	2'-1" x 8'-0"	SOLID PANEL DOOR
11	2'-9" x 8'-0"	FRENCH SLIDER
12	2'-6" x 8'-0"	CASED OPENING
13	2'-6" x 8'-0"	SOLID PANEL DOOR
14	5'-0" x 8'-0"	FRENCH
15	5'-0" x 8'-0"	20 MINUTE FIRE DOOR
16	3'-0" x 8'-0"	SOLID PANEL DOOR
17	2'-2" x 6'-8"	FRENCH
18	3'-0" x 6'-8"	CASED OPENING
19	2'-6" x 6'-8"	SOLID PANEL DOOR
20	4'-0" x 8'-0"	CASED OPENING
21	11'-0" x 8'-0"	CASED OPENING
22	2'-0" x 8'-0"	SOLID PANEL DOOR
23	2'-0" x 8'-0"	SOLID PANEL DOOR
24	2'-6" x 8'-0"	CASED OPENING
25	2'-6" x 6'-8"	SOLID PANEL DOOR

WINDOW SCHEDULE

	SIZE	DESCRIPTION
A	2'-0" x 6'-0"	CASEMENT w/ 36" TRANSOM
B	2'-1" x 4'-0"	CASEMENT
C	2'-0" x 4'-6"	CASEMENT
D	2'-0" x 6'-0"	CASEMENT
E	2'-0" x 4'-0"	FIXED w/ ARCHED TOP
F	4'-0" x 6'-0"	CASEMENT
G	2'-0" x 1'-0"	AWNING
H	2'-0" x 4'-6"	CASEMENT (TEMPERED)
J	2'-0" x 4'-6"	CASEMENT
K	2'-0" x 5'-0"	CASEMENT
L	2'-0" x 5'-0"	CASEMENT
M	2'-1" x 6'-0"	CASEMENT w/ 28" ARCHED TRANSOM
N	2'-0" x 8'-0"	FIXED w/ ARCHED TOP
P	2'-0" x 4'-6"	FIXED w/ ARCHED TOP
Q	2'-0" x 5'-0"	CASEMENT w/ ARCHED TOP w/ EGRESS HARDWARE
R	3'-0" x 6'-0"	CASEMENT w/ EGRESS HARDWARE
S	2'-0" x 4'-0"	CASEMENT w/ ARCHED TOP

Square Footage

RWA, 8/12/05

Lower Level Heated	1,730 SqFt.
Main Level Heated	2,790 SqFt.
Upper Level Heated	1,199 SqFt.
Total Heated	5,715 SqFt.
Lower Covered Terrace	261 SqFt.
Unfinished Storage	1,003 SqFt.
Covered Terrace	261 SqFt.
Front Entry	34 SqFt.
Side Entry	26 SqFt.
3 Car Garage	943 SqFt.
Total Under Roof	8,253 SqFt.

NOTES:

*TYPICAL BASEMENT SLAB TO BE 4" THICK CONCRETE W/ 6x6, 10x10 WELDED WIRE MESH OR FIBER MESH OVER VAPOR BARRIER OVER 4" COMPACTED GRAVEL BASE

*SEE FRAMING NOTE 16 ON COVER SHEET FOR TYPICAL HEADER INFORMATION UNLESS NOTED OTHERWISE

*FOUNDATION WALL TO BE 10" THICK POURED CONCRETE-SEE DETAIL SHEETS FOR DETAILS ON REINFORCEMENT, ETC.

*TYPICAL EXTERIOR FOOTING TO BE 24"x12" THICK WITH 2-#4 BARS CONTINUOUS @ BASEMENT CONDITIONS & 24"x10" THICK WITH 2-#4 BARS CONTINUOUS @ GARAGE CONDITIONS

*SLAB INSULATION TO BE R-5 MINIMUM 24" AT PERIMETER OF FOUNDATION WALL

*TERMITE CONTROL SHALL BE BY CHEMICAL SOIL TREATMENT OR OTHER METHODS APPROVED BY THE NORTH CAROLINA DEPARTMENT OF AGRICULTURE

*ALL EXTERIOR STUDS TO BE 2x6 @ 16" O.C. INTERIOR WALLS TO BE 2x4 @ 12" O.C. UNLESS BEARING. BEARING WALL TO BE 2x6 @ 16" O.C.

*ALL ANGLED WALLS ARE 45° U.N.O.

*■ INDICATES BLOCKING FOR ABOVE CONCENTRATED LOADS AND ROOF BRACING POINT LOADS UNLESS NOTED OTHERWISE

*PROVIDE DRAIN AT ANY MECHANICAL LOCATION SLOPE CONCRETE TOWARDS DRAIN

*PROVIDE FOUNDATION DRAIN ON FILL SIDE OF WALL & DRAIN TO DAYLIGHT

*STUB IN PLUMBING FOR ALL FUTURE AREAS

*ALL DOORS ARE 6" FROM WALL UNLESS DIMENSIONED OTHERWISE

*PROVIDE BEAM POCKET IN POURED WALL IF REQUIRED FOR BEARING OF DROPPED BEAM.

CAROLINA DESIGN GROUP
a residential design firm
10602 Bailey Road Suite A, Cornelius NC 28031
voice: 704.895.7805 fax: 704.895.6599
www.carolinadesigngroup.com

Keepsake Homes

A New Custome Home For

Cheryl & Bob Mendenhall

Lot 41 Bay Crossing - Bay Shore Loop

SEAL

NOT FOR CONSTRUCTION


DRAWN BY: RWA
CHECKED BY:
DATE: 08-12-05
JOB NUMBER: KEMP-2041-05

DRAWING TITLE:
LOWER LEVEL FLOOR PLAN

SCALE: 1/4" = 1'-0"

SHEET NO: 3 OF SHEETS

© Copyright, Carolina Design Group, Inc. - 2005

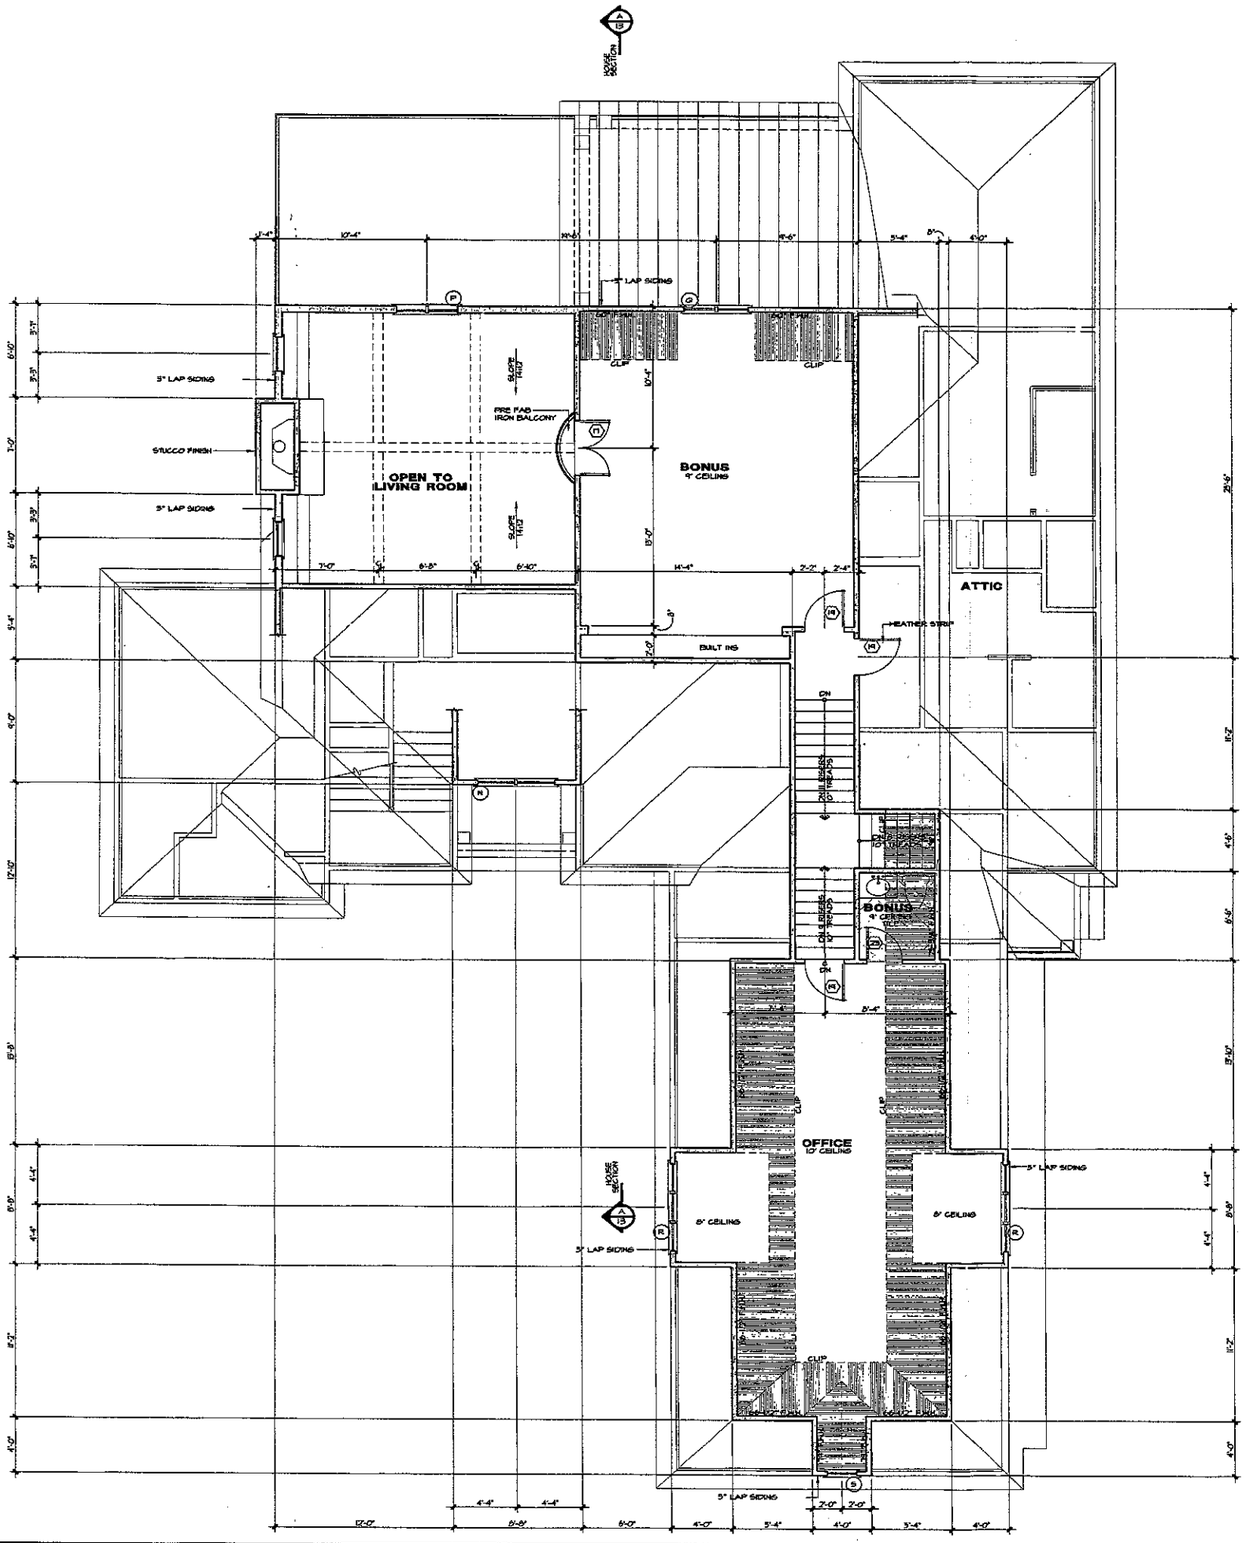

DOOR SCHEDULE

	SIZE	DESCRIPTION
1	2-2⁸ x 6⁸	FRENCH
2	1⁸ x 6⁸	CASED OPENING
3	3⁸ x 8⁸	CASED OPENING
4	2⁸ x 8⁸	SOLID PANEL DOOR
5	2⁸ x 6⁸	SOLID PANEL DOOR
6	2⁸ x 6⁸	SOLID PANEL DOOR
7	14⁸ x 8⁸	CASED OPENING
8	4-3⁸ x 8⁸	FRENCH
9	4-3⁸ x 8⁸	FRENCH w/ 30" TRANSOM
10	2-1⁸ x 8⁸	SOLID PANEL DOOR
11	2-8⁸ x 8⁸	FRENCH SLIDER
12	2⁸ x 8⁸	CASED OPENING
13	2⁸ x 8⁸	SOLID PANEL DOOR
14	3⁸ x 8⁸	FRENCH
15	3⁸ x 8⁸	20 MINUTE FIRE DOOR
16	3⁸ x 8⁸	SOLID PANEL DOOR
17	2-2⁸ x 6⁸	FRENCH
18	3⁸ x 8⁸	CASED OPENING
19	2⁸ x 6⁸	SOLID PANEL DOOR
20	9⁸ x 8⁸	CASED OPENING
21	17⁸ x 8⁸	CASED OPENING
22	2-8⁸ x 8⁸	SOLID PANEL DOOR
23	2-2⁸ x 8⁸	SOLID PANEL DOOR
24	2⁸ x 8⁸	CASED OPENING
25	2⁸ x 6⁸	SOLID PANEL DOOR

WINDOW SCHEDULE

	SIZE	DESCRIPTION
A	2-3⁸ x 6⁸	CASEMENT w/ 36" TRANSOM
B	2-1⁸ x 4⁸	CASEMENT
C	3⁸ x 3⁸	CASEMENT
D	2-2⁸ x 6⁸	CASEMENT
E	2⁸ x 4⁸	FIXED w/ ARCHED TOP
F	4-2⁸ x 6⁸	CASEMENT
G	2⁸ x 1⁸	AWNING
H	2⁸ x 4⁸	CASEMENT (TEMPERED)
J	2-2⁸ x 4⁸	CASEMENT
K	2-2⁸ x 5³	CASEMENT
L	2⁸ x 5³	CASEMENT
M	2-1⁸ x 6⁸	CASEMENT w/ 28" ARCHED TRANSOM
N	2-2⁸ x 4⁸	FIXED w/ ARCHED TOP
P	2-2⁸ x 4⁸	FIXED w/ ARCHED TOP
Q	2-2⁸ x 5⁸	CASEMENT w/ ARCHED TOP w/ EGRESS HARDWARE
R	3-2⁸ x 4⁸	CASEMENT w/ EGRESS HARDWARE
S	2⁸ x 4⁸	CASEMENT w/ ARCHED TOP

Square Footage

R.I.I.A. 8/12/05

Lower Level Heated	1,730 Sq.Ft.
Main Level Heated	2,792 Sq.Ft.
Upper Level Heated	1,193 Sq.Ft.
Total Heated	5,715 Sq.Ft.
Lower Covered Terrace	261 Sq.Ft.
Unfinished Storage	1209 Sq.Ft.
Covered Terrace	261 Sq.Ft.
Front Entry	34 Sq.Ft.
Side Entry	26 Sq.Ft.
3 Car Garage	943 Sq.Ft.
Total Under Roof	8,293 Sq.Ft.

NOTES:

- ALL ANGLED WALLS ARE 45° U.N.O.
- ⊞ INDICATES BLOCKING FOR ABOVE CONCENTRATED LOADS AND ROOF BRACING POINT LOADS U.N.O.
- SEE FRAMING NOTE 16 FOR HEADER SIZES UNLESS NOTED ON PLAN
- ALL DOORS ARE 8" FROM WALL UNLESS DIMENSIONED OTHERWISE
- WEATHERSTRIP ALL DOORS INTO ATTIC SPACE

EXTERIOR WALL HEIGHT (H)	STUD SIZE / SPACING
h ≤ 10'	2x4 @ 16" oc
10' < h ≤ 11'	2x4 @ 12" oc
11' < h ≤ 18'	2x6 @ 16" oc
h > 18'	CONSULT ENG.
GARAGE WALL TO BE 2x6 @ 16" O.C. IF EXCEEDING 10' IN HEIGHT	

CAROLINA DESIGN GROUP
a residential design firm
10602 Bailey Road Suite A, Cornelius NC 28031
voice: 704.895.7805 fax: 704.895.0599
www.carolinadesigngroup.com

Keepsake Homes

A New Custome Home For

Cheryl & Bob Mendenhall

Lot 41 Bay Crossing - Bay Shore Loop

SEAL

NOT FOR CONSTRUCTION

DRAWN BY: R.M.A.	DATE: 08-12-05
CHECKED BY:	JOB NUMBER: KEEP-204-05

DRAWING TITLE:
UPER LEVEL FLOOR PLAN

SCALE: 1/4" = 1'-0"

SHEET NO.
1
OF SHEETS

© Copyright, Carolina Design Group, Inc. - 2005