
Acknowledgement Of
Plans Submittal ONLY!
Owners. Date 5/1/06
Date 05/01/06

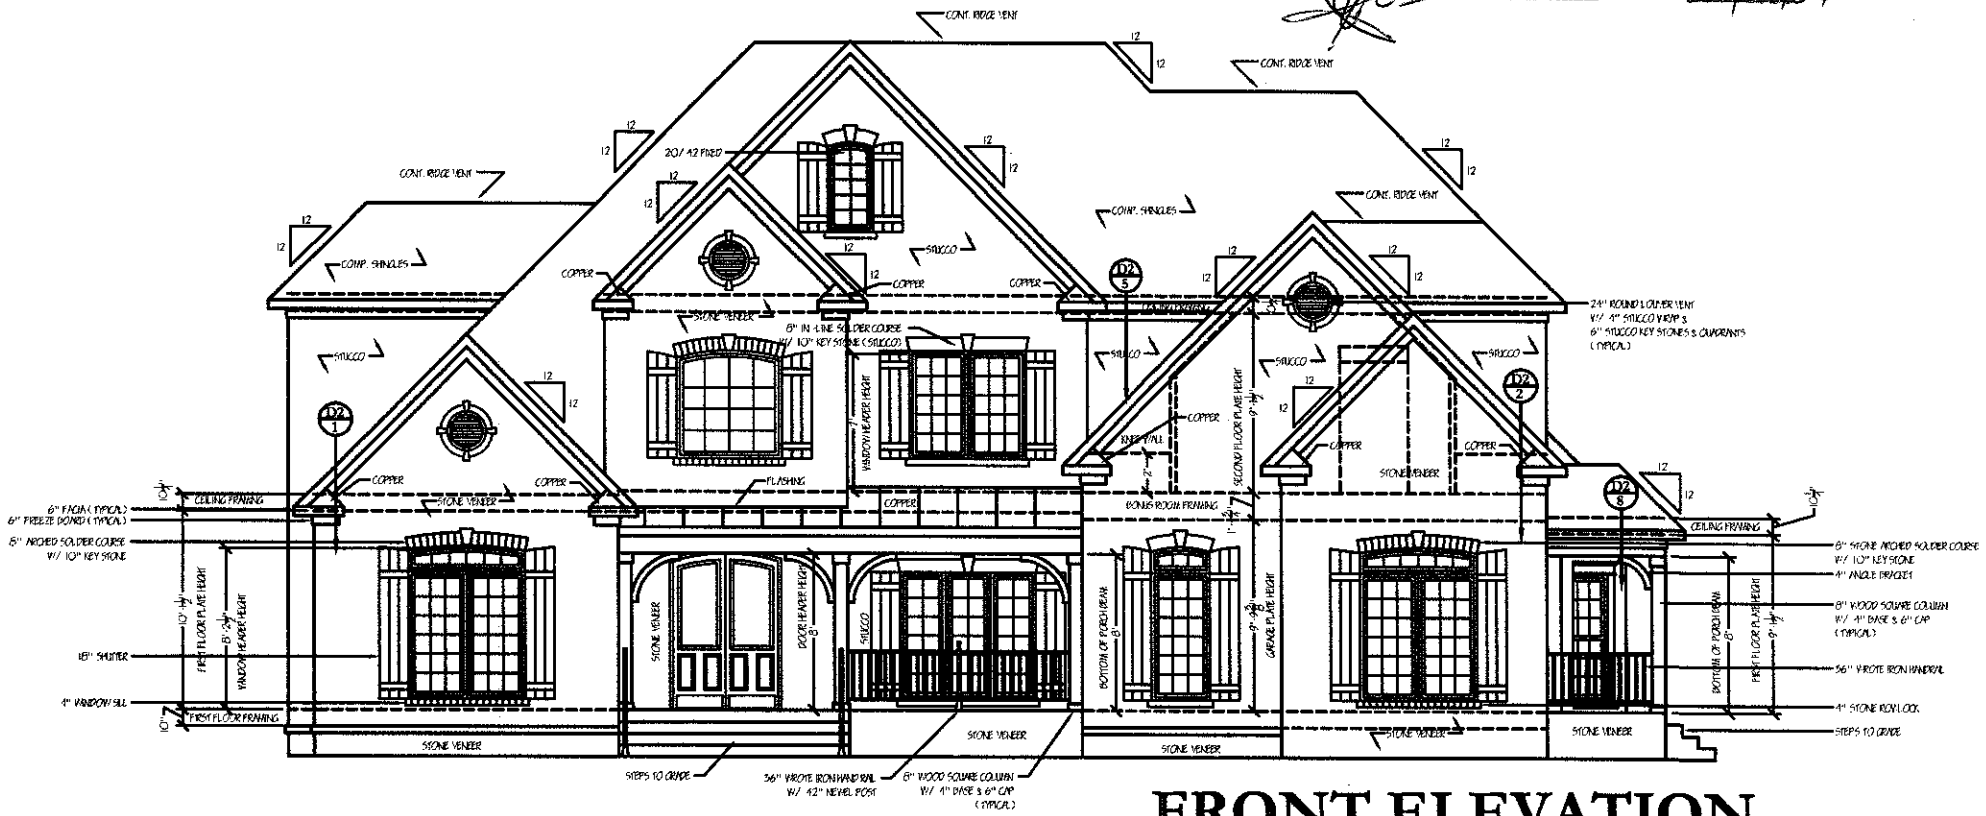

FRONT ELEVATION

SCALE: 1/4" = 1'-0"