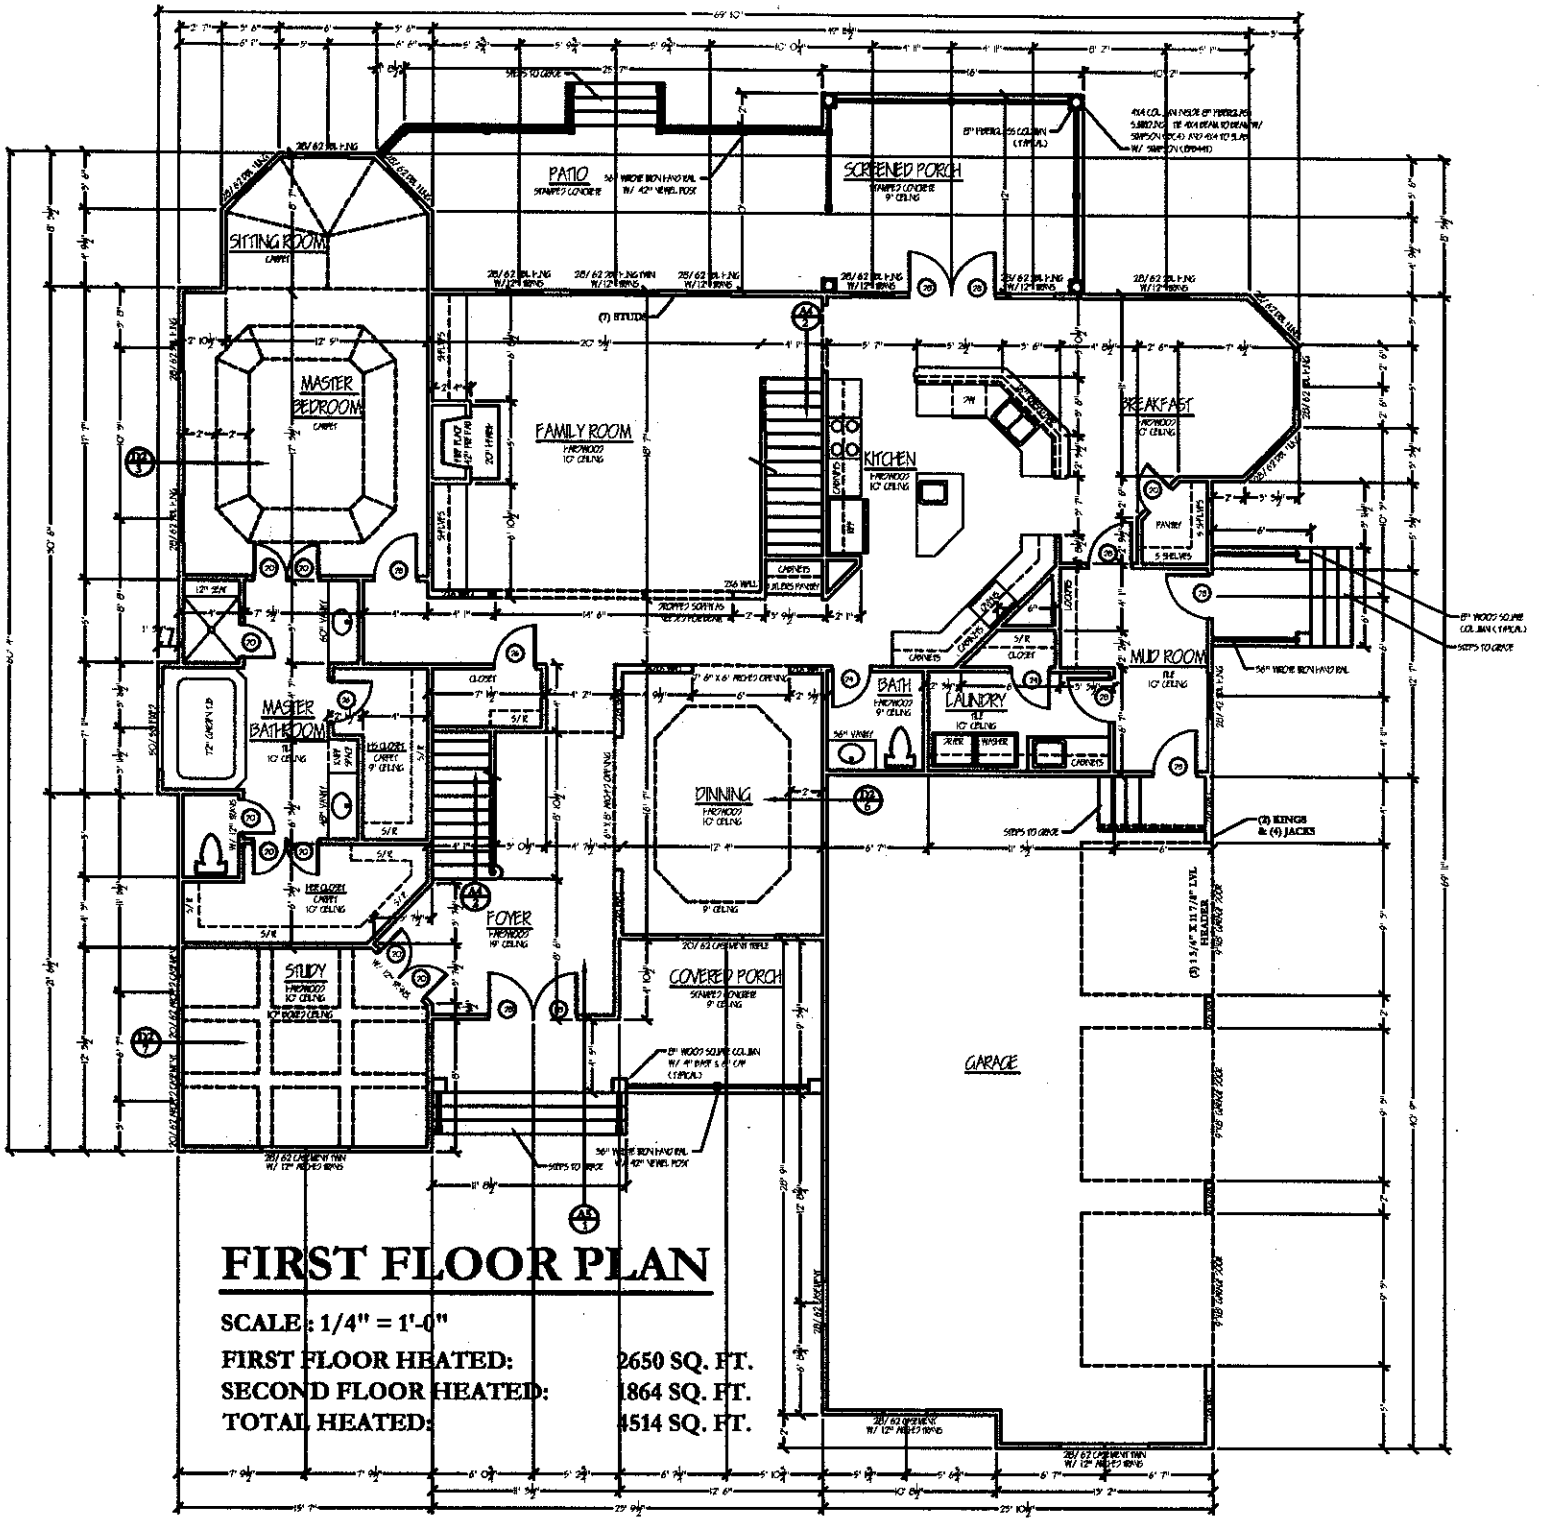


FIRST FLOOR PLAN

SCALE: 1/4" = 1'-0"

FIRST FLOOR HEATED:	**2650 SQ. FT.**
SECOND FLOOR HEATED:	**1864 SQ. FT.**
TOTAL HEATED:	**4514 SQ. FT.**