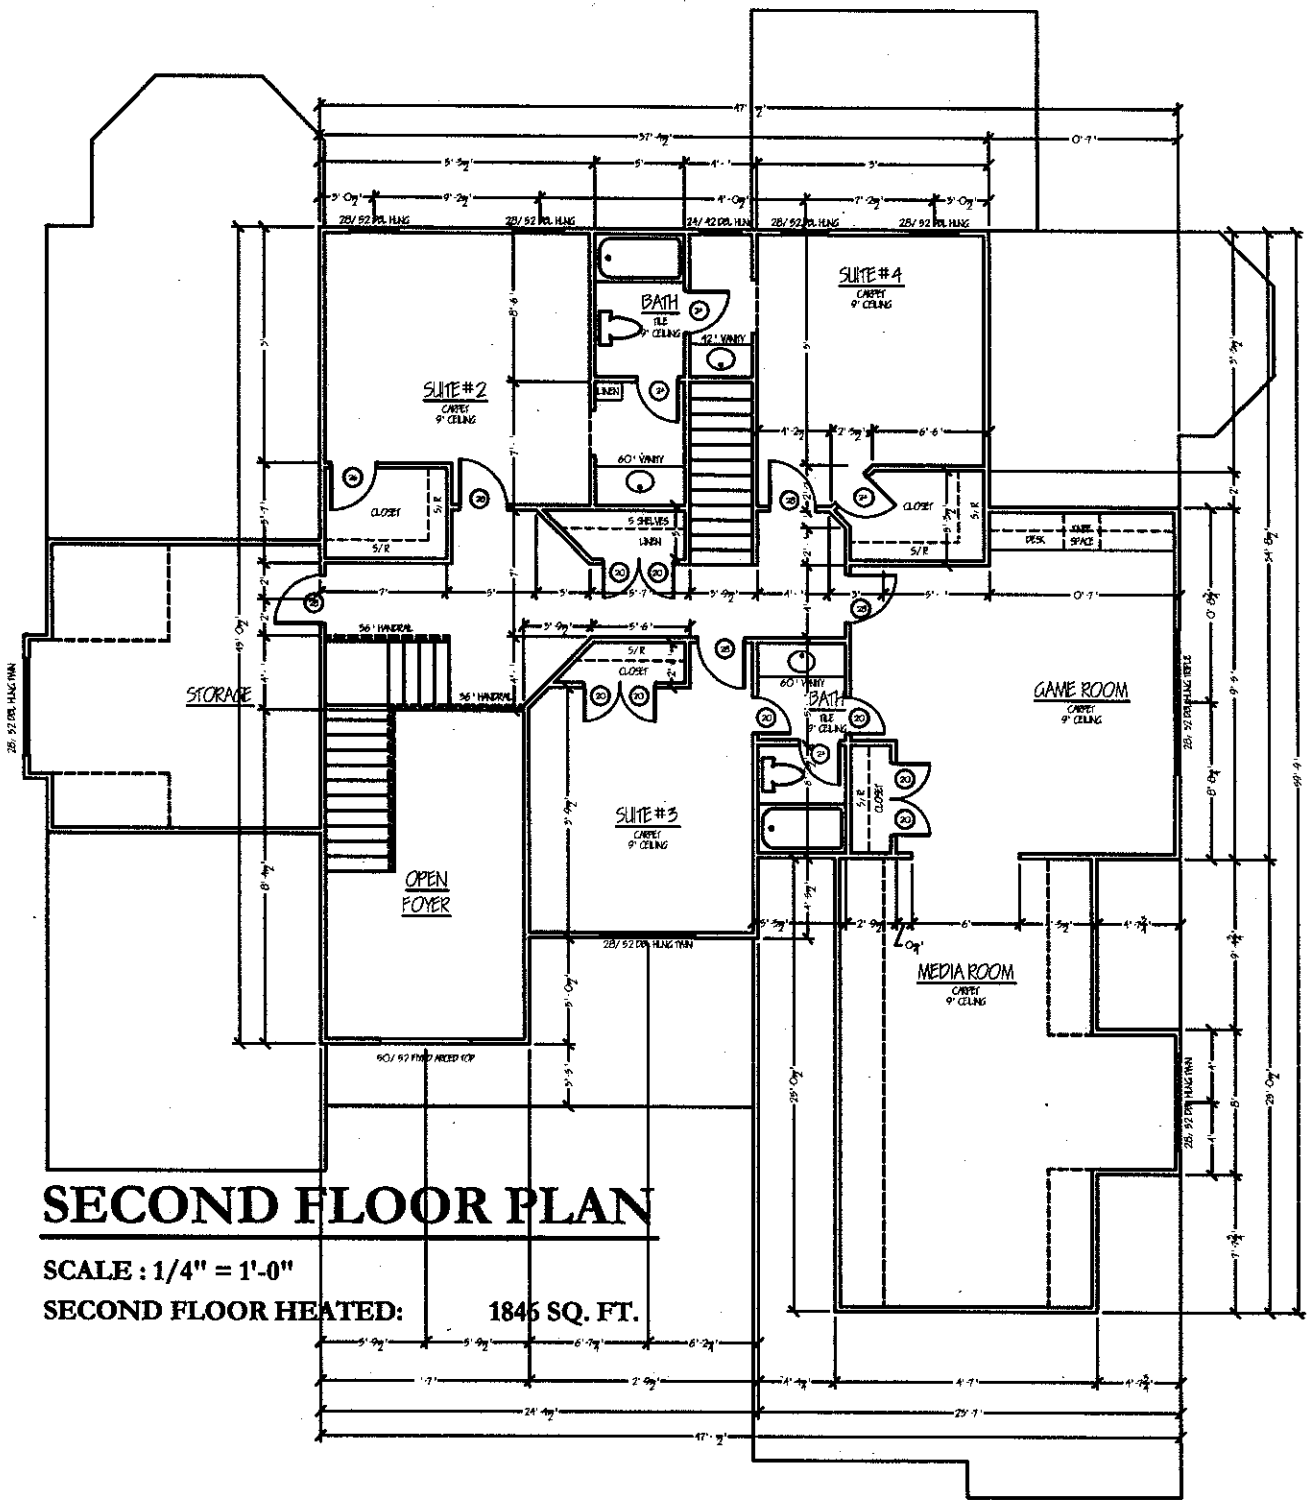


SECOND FLOOR PLAN

SCALE : 1/4" = 1'-0"

SECOND FLOOR HEATED: 1845 SQ. FT.