
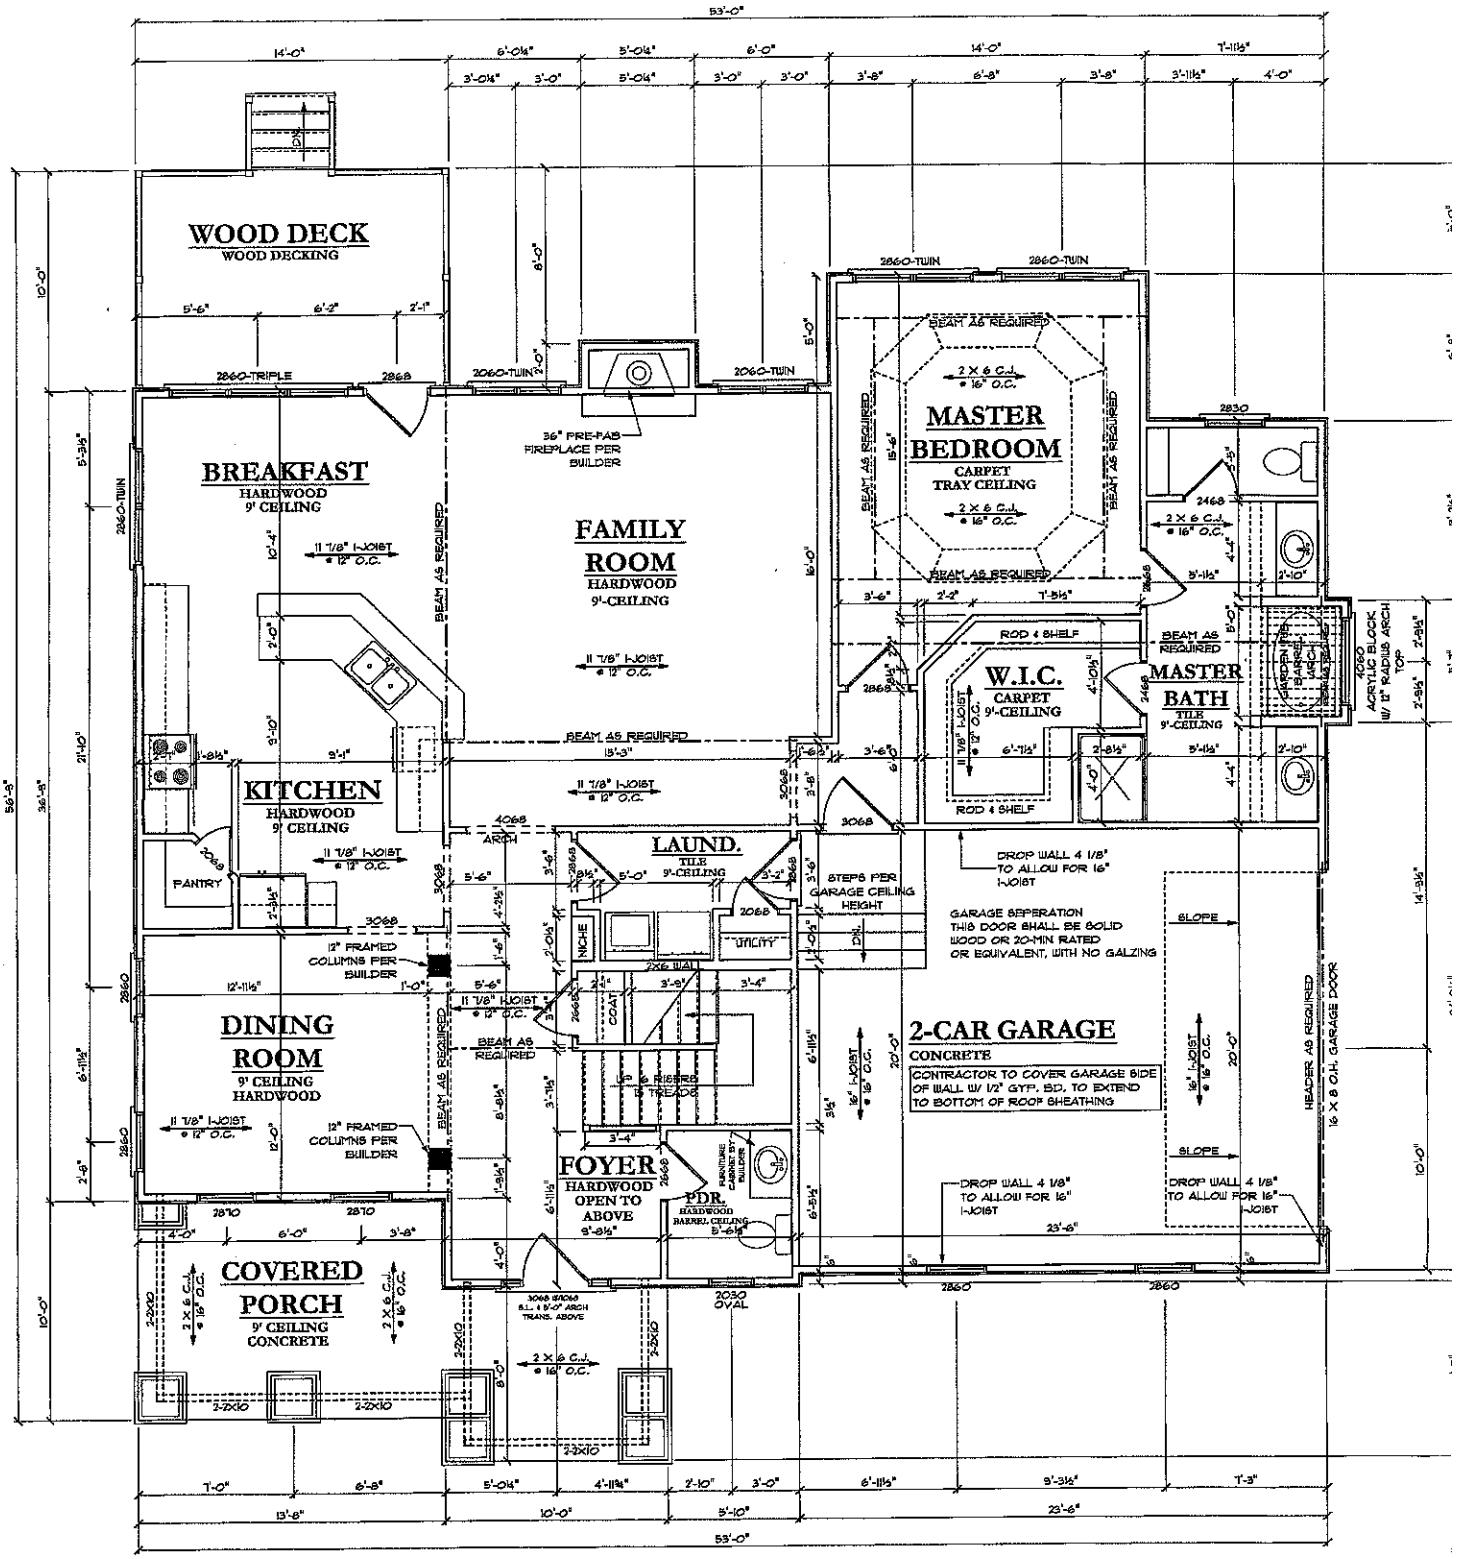


FIRST FLOOR PLAN

SCALE: 1/4" = 1'-0"

FIRST FLOOR HEATED:	**1,715 SQ. FT.**
SECOND FLOOR HEATED:	**1,519 SQ. FT.**
TOTAL HEATED:	**3,234 SQ. FT.**
TOTAL HOUSE UNDER FOOTING / ROOF:	**4,064 SQ. FT.**

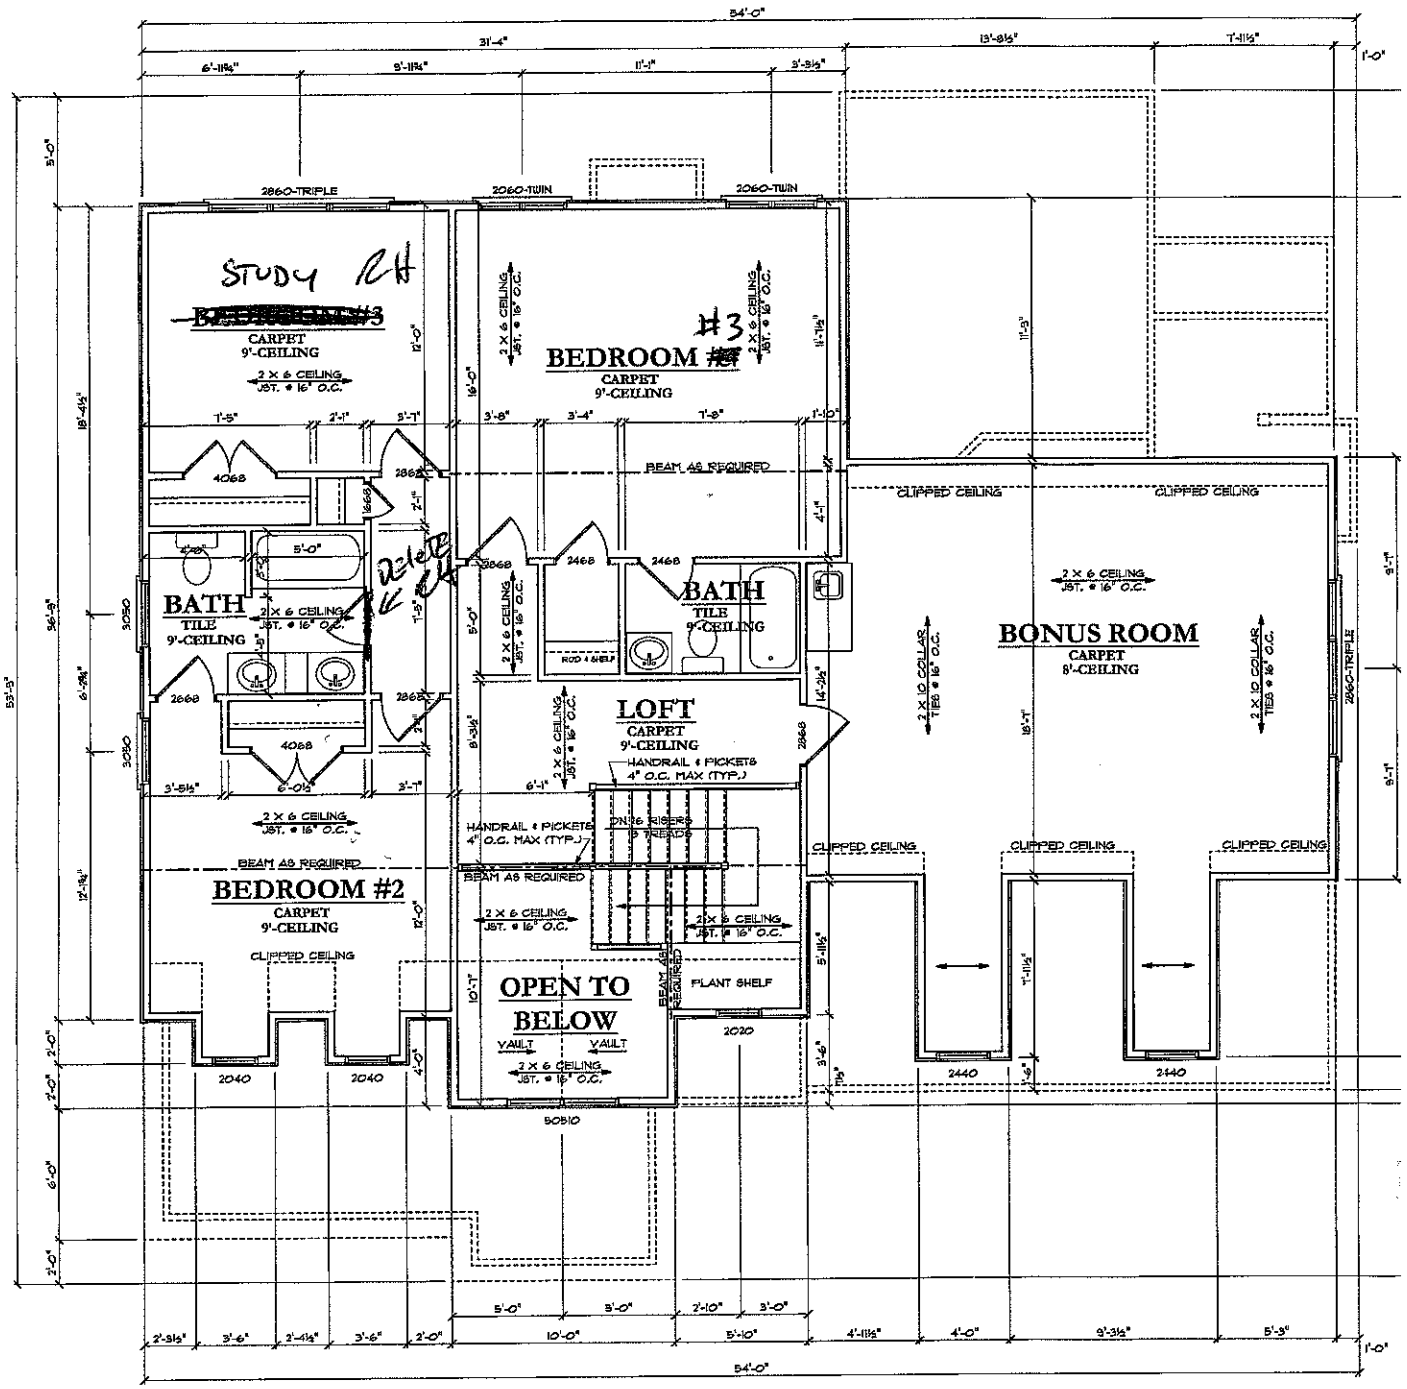

SECOND FLOOR PLAN

SCALE : 1/4" = 1'-0"

SECOND FLOOR HEATED: 1,519 SQ. FT.