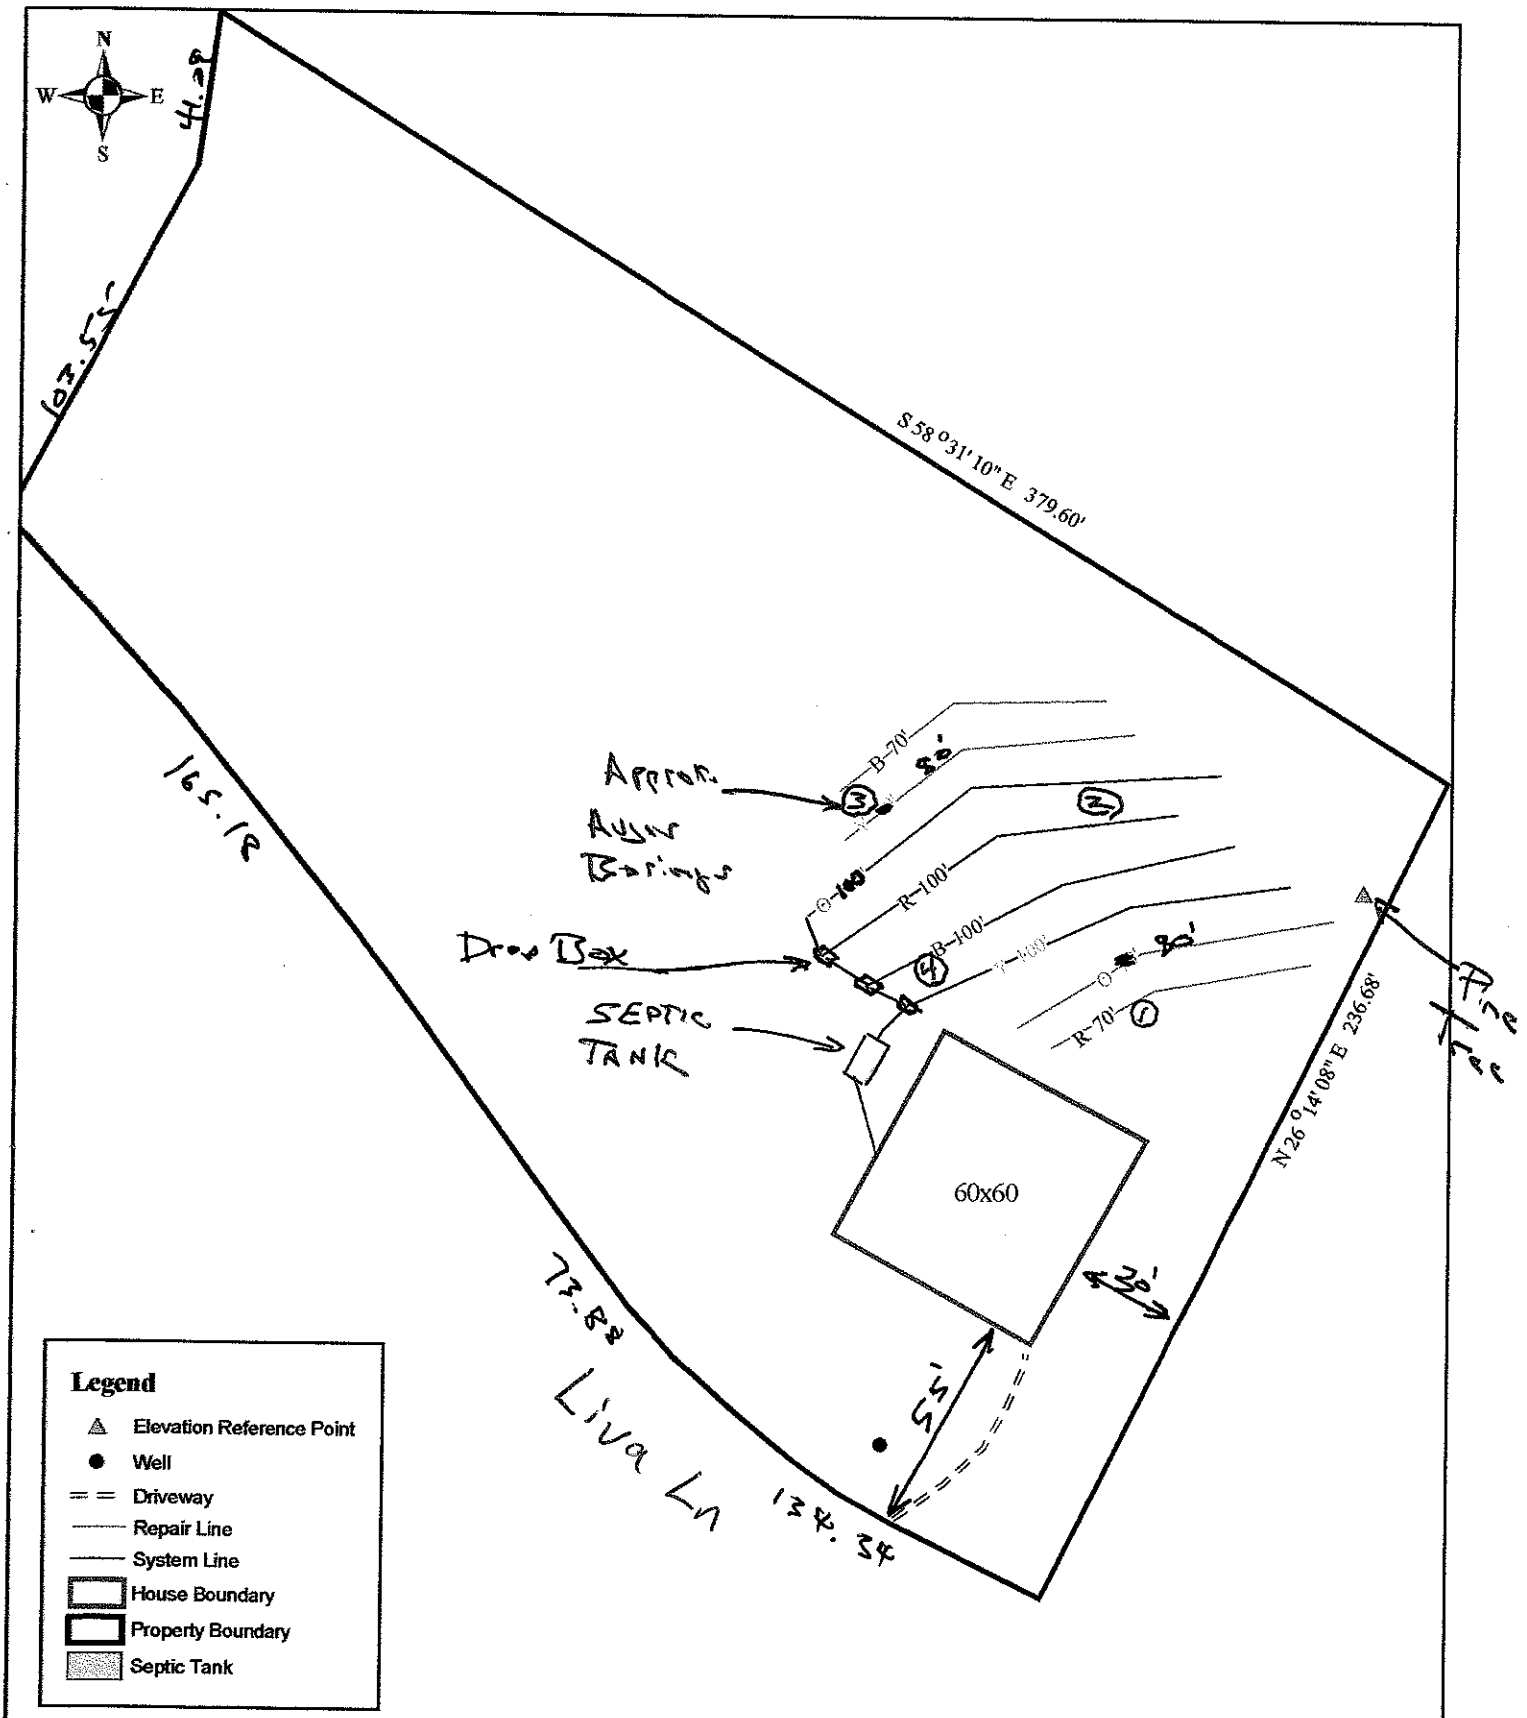


Scale: 1 inch equals 50 feet	S&ME	Bay Cossing Lot 125 (1.71ac.)	FIGURE
Drawn by: JBP	ENVIRONMENTAL SERVICES • ENGINEERING • TESTING	Detailed Site Plan	1
Reviewed by: P-P		Iredell County, NC	
Date: May, 2005		S&ME Project #1588-05-048	