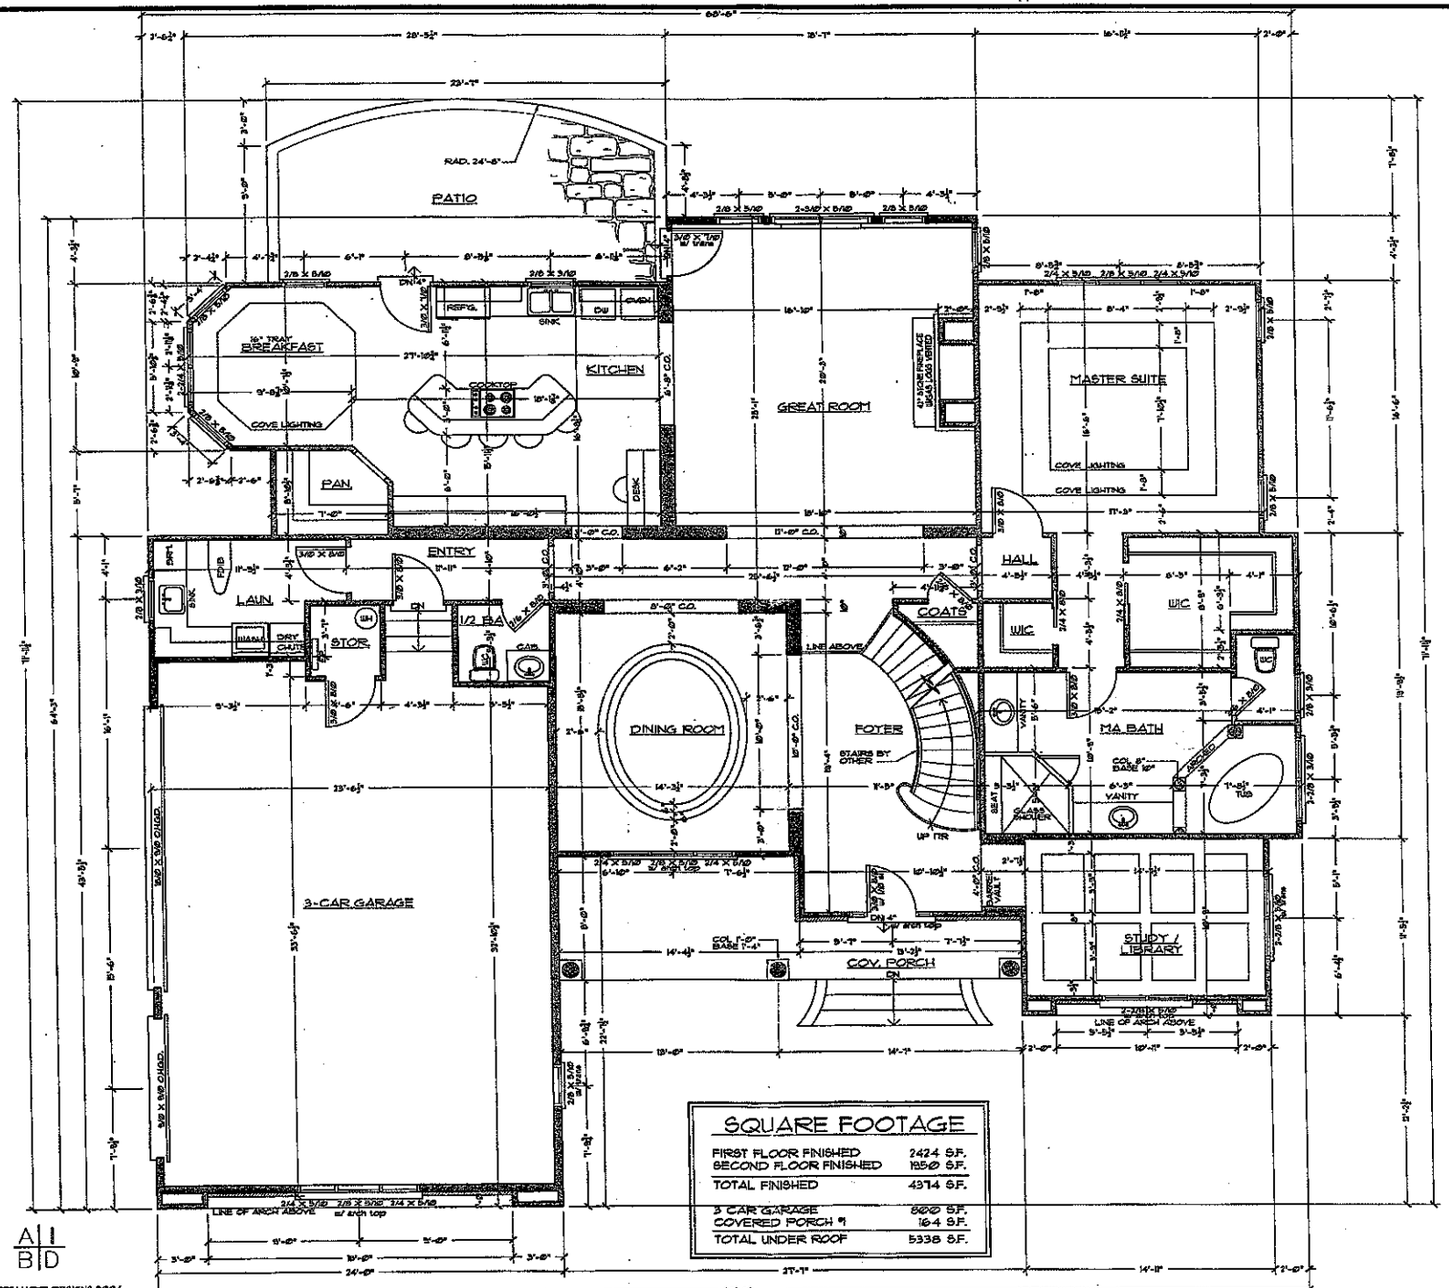


1/1 FIRST FLOOR PLAN
SCALE: 1/4" = 1'-0"

IT SHALL BE THE CONTRACTORS RESPONSIBILITY TO CAREFULLY REVIEW THESE PLANS FOR COMPLIANCE WITH ALL BUILDING CODES, ZONING & OTHER REGULATORY AGENCIES & FOLLOW SPECIFICATIONS OF THE ENGINEER.

NOTE
THESE PLANS NOT VALID FOR PERMITTING PURPOSES UNLESS THEY BEAR THE SIGNATURE & SEAL OF JENNIFER B PIPPIN, CPBD AND AIBD.

©COPYRIGHT PIPPIN HOME DESIGNS 2004
ALL RIGHTS RESERVED

COPYRIGHT NOTICE
PURSUANT TO THE FEDERAL COPYRIGHT ACT, THESE PLANS ARE DULY REGISTERED WITH THE LIBRARY OF CONGRESS - PROPERLY RESERVING ALL RIGHTS FOR THIS OFFICE AND DESIGNER. THESE PLANS MAY BE USED ONLY ONCE FOR THIS PROJECT ONLY. ANY RE-DRAWING, TRACING, REPRODUCTION, RE-USE OR FORMATION OF DERIVATIVE WORK IS EXPRESSLY PROHIBITED AND ANY VIOLATIONS WILL BE PROSECUTED TO THE FULLEST EXTENT OF THE LAW.

PIPPIN
HOME DESIGNS
AWARD WINNING HOUSE WITH A VIEW
Professional Member, AIBD
P.O. BOX 3725
MOORESVILLE, NC 28117
FAX 704.660.1360
TEL 704.664.3715
www.pippinhomedesigns.com

N·C·B·D·C
NCBDC

P.E.

A NEW RESIDENCE FOR:
MOORESTATE DEVELOPMENT


PROJECT NO. 0347
DATE: APRIL 7 2004
DRAWN BY: ALS
BUILDER:

REVISIONS	BY

SHEET NO. 3
3 OF 10

Kearey Construction
P.O. Box 5159
Statesville, NC 28687
Ph: (704)883-9811
Fax:(704)883-9924

THIS PLAN, AS AN INSTRUMENT OF SERVICE, IS AND SHALL REMAIN THE PROPERTY OF JENNIFER B. PIPPIN, CPBD, AIBD. THE REPRODUCTION, ALTERATION OR USE OF THIS PLAN WITHOUT THE EXPRESS WRITTEN CONSENT OF JENNIFER B. PIPPIN, CPBD, AIBD IS PROHIBITED BY LAW. ANY UNAUTHORIZED USE OF THIS PLAN WILL BE PROSECUTED TO THE FULLEST EXTENT OF THE LAW. THIS PLAN IS NOT VALID UNLESS IT BEARS THE ORIGINAL SIGNATURE AND SEAL OF JENNIFER B. PIPPIN, CPBD, AIBD. THIS STAMP IS NOT FOR REPRODUCTION.

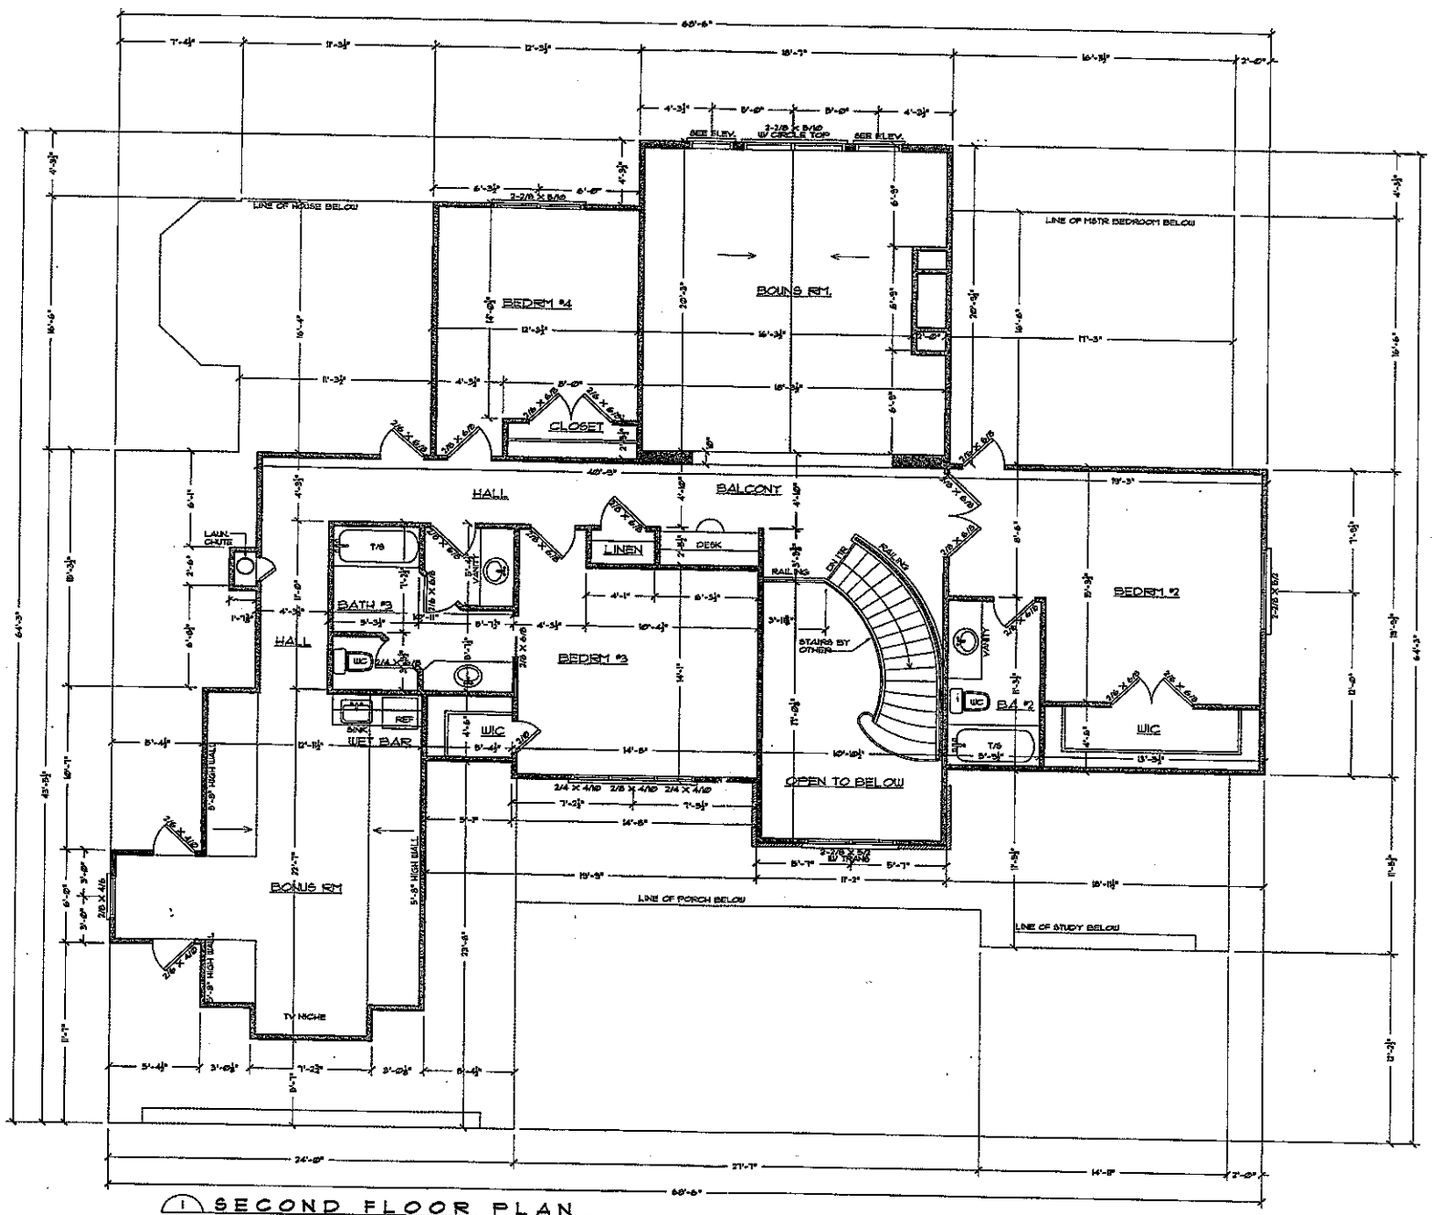

1/2 SECOND FLOOR PLAN
SCALE: 1/4" = 1'-0"

IT SHALL BE THE CONTRACTORS RESPONSIBILITY TO CAREFULLY REVIEW THESE PLANS FOR COMPLIANCE WITH ALL BUILDING CODES, ZONING & OTHER REGULATORY AGENCIES & FOLLOW SPECIFICATIONS OF THE ENGINEER.

NOTE
THESE PLANS NOT VALID FOR PERMITTING PURPOSES UNLESS THEY BEAR THE SIGNATURE & SEAL OF JENNIFER B PIPPIN, CPED AND AIBD.

A|I
B|D

©COPYRIGHT PIPPIN HOME DESIGNS 2004
ALL RIGHTS RESERVED

COPYRIGHT NOTICE
PURSUANT TO THE FEDERAL COPYRIGHT ACT, THESE PLANS ARE DULY REGISTERED WITH THE LIBRARY OF CONGRESS - PROPERLY RESERVING ALL RIGHTS FOR THIS OFFICE AND DESIGNER. THESE PLANS MAY BE USED ONLY ONCE FOR THIS PROJECT ONLY. ANY RE-DRAWING, TRACING, REPRODUCTION, RE-USE OR FORMATION OF DERIVATIVE WORK IS EXPRESSLY PROHIBITED AND ANY VIOLATIONS WILL BE PROSECUTED TO THE FULLEST EXTENT OF THE LAW.

PIPPIN
HOME DESIGNS
AWARD WINNING HOMES WITH A VIEW
Professional Member, AIBD
P.O. BOX 2725
MOORESVILLE, NC 28117
FAX 704.660.1360
TEL 704.664.5715
www.pippinhomedesigns.com

N·C·B·D·C
NCBDC

P.E.

A NEW RESIDENCE FOR:
MOORESTATE DEVELOPMENT

PROJECT NO.	0347
DATE:	APRIL 7 2004
DRAWN BY:	ALS
BUILDER:	

REVISIONS	BY

SHEET NO. 5
5 OF 1/2

Kearey Construction
P.O. Box 5159
Statesville, NC 28687
Ph: (704)883-9811
Fax:(704)883-9924