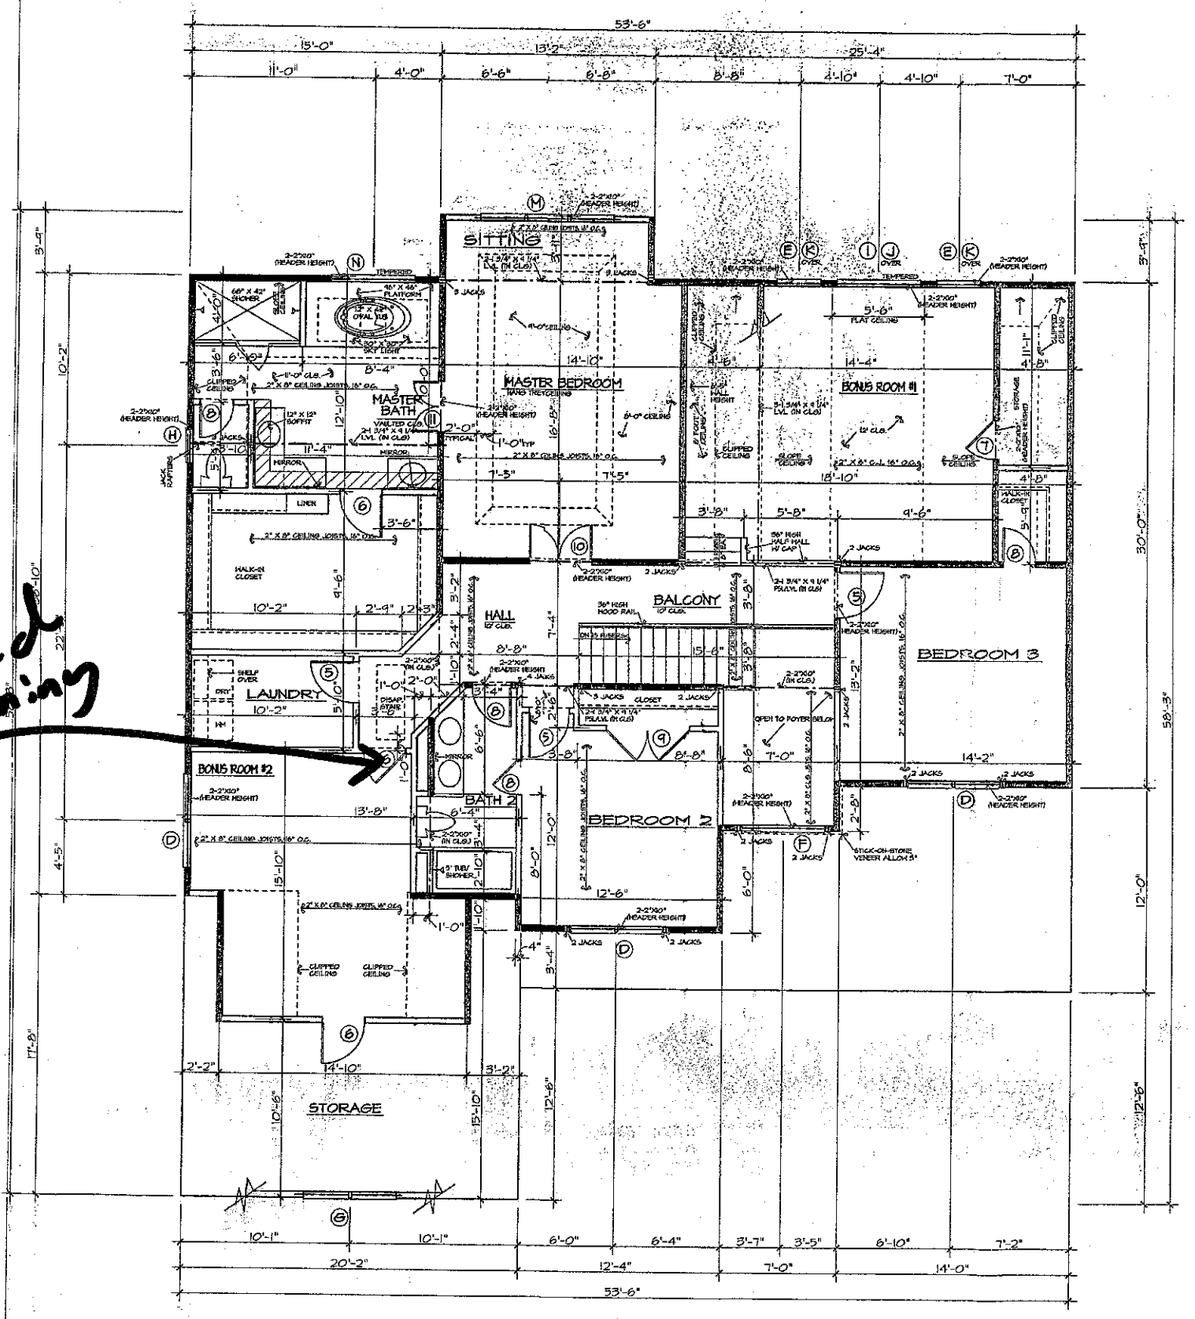


Arched Opening

SECOND FLOOR PLAN SCALE: 1/4" = 1'-0"

Acknowledgement of Plans Submittal ONLY!

Date 1/24/05

Date 1/21/05

DOOR SCHEDULE		
NO.	SIZE	DESCRIPTION
①	2-2'-8" X 6'-8" X 1 3/4"	SEE FRONT ELEVATION
②	2-2'-8" X 6'-8" X 1 3/4" W/ 24" TRANSOM OVER	15 LIGHT "FRENCH"
③	2-3'-0" X 6'-8" X 1 3/4"	6 PANEL COLONIAL, METAL
④	2'-8" X 6'-8" X 1 3/4"	20 MINUTE RATED
⑤	2'-8" X 6'-8" X 1 3/8"	6 PANEL COLONIAL
⑥	2'-6" X 6'-8" X 1 3/8"	6 PANEL COLONIAL
⑦	2'-4" X 6'-8" X 1 3/8"	6 PANEL COLONIAL
Ⓐ	2'-0" X 6'-8" X 1 3/8"	6 PANEL COLONIAL
Ⓑ	2-2'-6" X 6'-8" X 1 3/8"	6 PANEL COLONIAL
Ⓒ	2-2'-0" X 6'-8" X 1 3/8"	6 PANEL COLONIAL
Ⓘ	2-1'-6" X 6'-8" X 1 3/8"	6 PANEL COLONIAL
Ⓛ	2'-8" X 6'-8" X 1 3/8"	9 LT., 2 PANEL

WINDOW SCHEDULE		
TYPE	SIZE	DESCRIPTION
Ⓐ	3-2'-8" X 6'-2"	WOOD DOUBLE HUNG
Ⓑ	2-2'-8" X 6'-2"	WOOD DOUBLE HUNG
Ⓒ	2'-8" X 6'-2"	WOOD DOUBLE HUNG
Ⓓ	2-2'-8" X 5'-2"	WOOD DOUBLE HUNG
Ⓔ	2'-8" X 5'-2"	WOOD DOUBLE HUNG
Ⓕ	5'-0" X 5'-0" W/ HALF ROUND TOP	WOOD FIXED
Ⓖ	2'-8" X 5'-2" W/ HALF ROUND OVER	WOOD DOUBLE HUNG
Ⓗ	2'-0" X 5'-2"	WOOD DOUBLE HUNG
Ⓘ	5'-0" X 5'-2"	WOOD FIXED
Ⓙ	5'-0" X 2'-8"	WOOD FIXED
Ⓚ	2'-8" QUARTER ROUND	WOOD FIXED
Ⓛ	2'-8" X 6'-2" W/ 24" TRANSOM OVER	WOOD DOUBLE HUNG
Ⓜ	3-2'-8" X 5'-2"	WOOD DOUBLE HUNG
Ⓝ	5'-0" X 4'-6"	HYLITE BLOCKS, TEMPERED
Ⓞ	2'-4" X 6'-2"	WOOD DOUBLE HUNG

WALL HEIGHT (H)	STUD SIZE / SPACING
H ≤ 10'-0"	2" X 4", 16" O.C.
10'-1" ≤ H ≤ 11'-0"	2" X 4", 12" O.C.
11'-1" ≤ H ≤ 16'-0"	2" X 6", 16" O.C.
H > 16'-0"	CONSULT ENGINEER

* 3 STUDS MINIMUM UNDER EACH END OF STRUCTURAL BEARING
* HEADER NOTES (SEE ATTACHED SHT.)
* ALL ENGINEERED WOOD SUBJAL TO BOISE

BEARING WALLS SYMBOL = ▬

GENERAL NOTES:
1. CONTRACTOR TO VERIFY ALL DIMENSIONS.
2. DO NOT SCALE DIMENSIONS FROM PRINTS. PLANS AND DETAILS ARE NOT ALWAYS DRAWN TO SCALE. USE DIMENSIONS GIVEN OR CONSULT DESIGNER FOR FURTHER CLARIFICATION.
5. BUILDER MAY SUBSTITUTE MATERIALS OR PRODUCTS SPECIFIED FOR THOSE OF EQUAL QUALITY AND MAKE MINOR PLAN CHANGES THAT DO NOT DECREASE VALUE OR STRUCTURAL SOUNDNESS OR MATERIALLY ALTER APPEARANCE. LOCATION OF HOUSE AND IMPROVEMENTS ON LOT MAY BE ALTERED DUE TO TOPOGRAPHICAL AND OTHER CONSIDERATIONS.
4. ALL JOIST AND BEAM SPANS DETERMINED FOR THE USE OF #2 SOUTHERN YELLOW PINE. ANY OTHER SPECIES MUST BE VERIFIED.
5. DOUBLE JOIST IN SECOND FLOOR UNDER ALL PARALLEL PARTITIONS.
6. FLOOR TO CEILING HEIGHT FIRST FLOOR = 9'-0"
FLOOR TO CEILING HEIGHT SECOND FLOOR = 8'-0"
FLOOR TO WINDOW HEAD HEIGHT FIRST FLOOR = 6'-8"
FLOOR TO WINDOW HEAD HEIGHT SECOND FLOOR = 6'-8"
7. CEILING JOIST SPANS DETERMINED BY DESIGN LOADS OF 20 psf. LIVE, 10 psf. DEAD LOAD.
8. RAFTER SPANS DETERMINED BY DESIGN DESIGN LOADS OF 30 psf. LIVE, 15 psf. DEAD LOAD.
9. BRIDGING FOR FLOOR JOISTS SHOULD BE INSTALLED PERPENDICULAR TO JOISTS AT INTERVALS OF 10 FT. OR LESS.
10. DIAGONAL BRIDGING OR SOLID BLOCKING IS ACCEPTABLE.
11. ENGINEERED FLOOR SYSTEMS SHOULD BE BRACED AND INSTALLED IN ACCORDANCE WITH MANUFACTURER'S SPECIFICATIONS. NO CONCENTRATED "POINT" LOADS CAN BE APPLIED TO THESE SYSTEMS UNLESS SPECIFICALLY NOTED

CENTURY DESIGNS ACCEPTS NO RESPONSIBILITY, LIABILITY OR PART OF ANY LEGAL ACTION RELATED TO DOCUMENTATION SUPPLIED BY OTHERS / CONTRACTOR FOR PREPARING THIS DRAWING THAT MAY BE LATER SUBMITTED BY ANOTHER PARTY. ALL MATERIALS USED TO PRODUCE THIS DRAWING ARE TO BE CONSIDERED TO BE RESPONSIBILITY OF OWNER / CONTRACTOR, FOR ANY CONFLICTING & AS REQUIRED BY LAW, THE OWNER / CONTRACTOR HAS OBTAINED APPROVAL FROM ANY ORIGINATING COPYRIGHT OWNERS KNOWN OR UNKNOWN BY CENTURY DESIGNS.

NORTH CAROLINA PROFESSIONAL ENGINEER SEAL 025256 MARK W. HODGES 1/20/05

MARQUEE HOMES	JOB NO. MARQUEE
MAGNOLIA - A	DATE 8/04
	DRAWN BY JR
CENTURY DESIGNS, INC. RESIDENTIAL DESIGN & DRAFTING SERVICES	REVISIONS
7836 GARNICK DRIVE HUNTERSVILLE, NORTH CAROLINA 28078 PHONE: 704/948-7070 FAX: 704/948-0931	SHEET NO. 3 OF 7

DESIGNS/MAGNOLIA/MAGNOLIA-A-DESIGNS Plot: 1/4"=1'-0" Thursday, December 16, 2004 5:24 pm