
REA CALCULATIONS:

PLAN	2,147 SQ. FT.
R PLAN	976 SQ. FT.
SD	3,123 SQ. FT.
	755 SQ. FT.
H	196 SQ. FT.
	SQ. FT.
L	1870 SQ. FT.
R ROOF	6,044 SQ. FT.

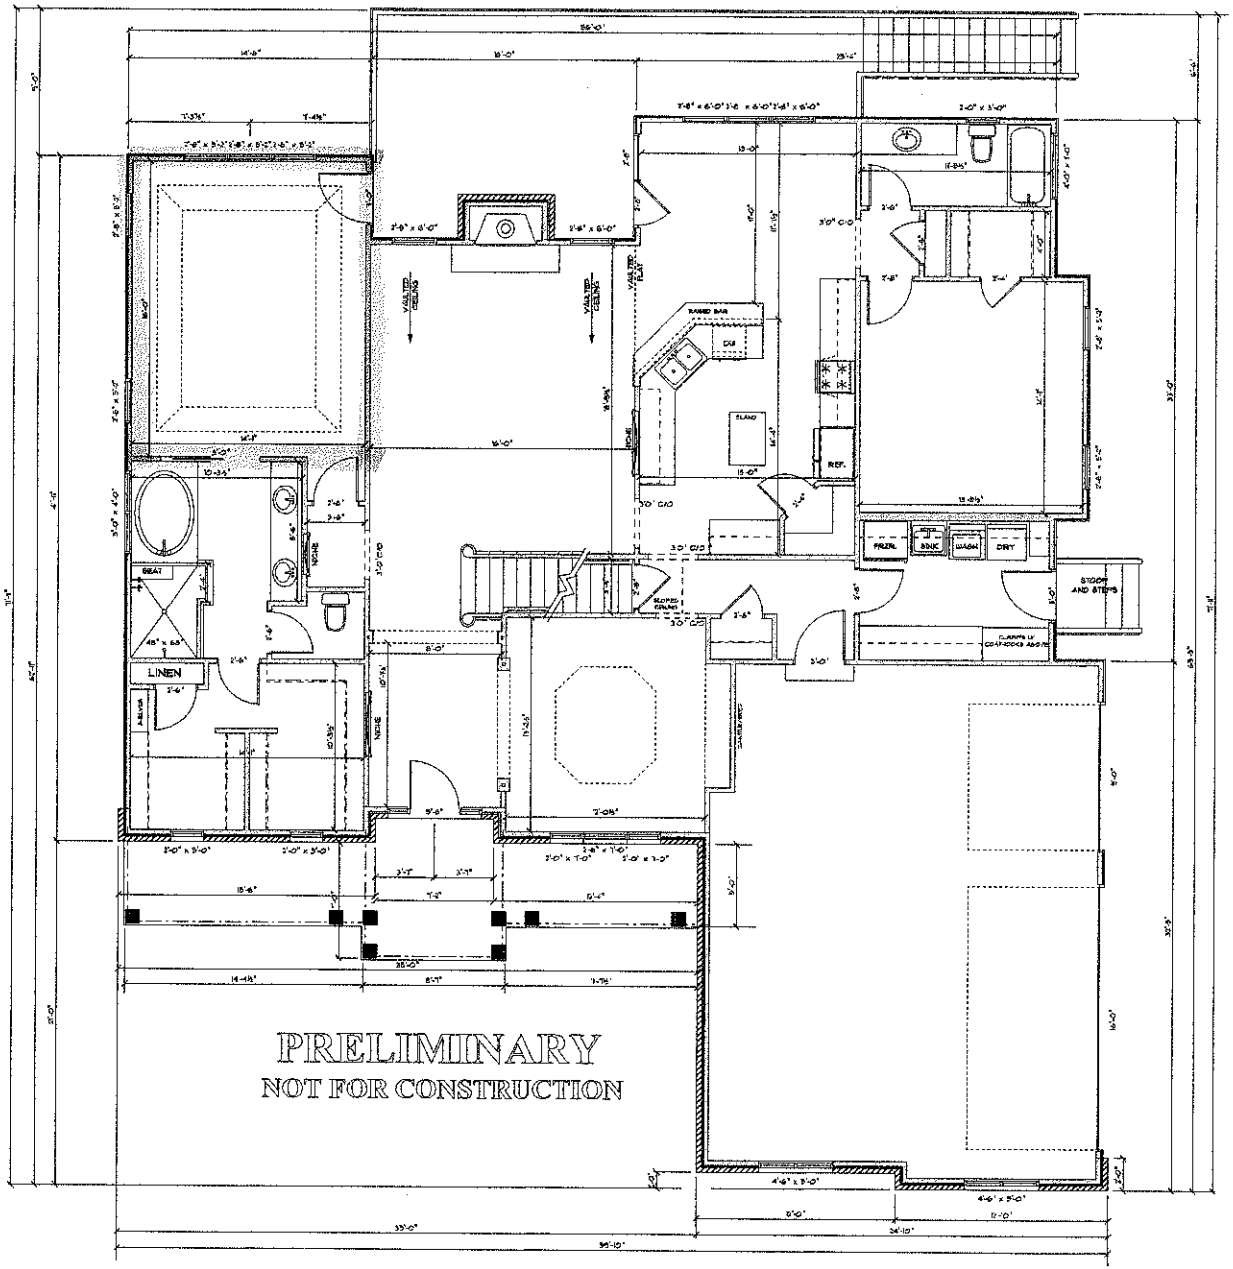

1 / A-1 MAIN FLOOR PLAN

SCALE: 1/4" = 1'-0" 9'-1 1/2" CEILING HEIGHT U.N.O.

T. Whelan Homes, Inc.
P.O. Box 4419, Mooresville, NC 28117 704-662-6460
timwhelan@whelanhomes.net

T. Whelan Homes Inc.

MAIN FLOOR PLAN


SCALE: 1/4" = 1'-0"

PLANS FOR: Jeff & Judy Sachs

134 Tea Olive Lane, Mooresville, NC 28117

9-1-11


SHEET No. A-1 OF

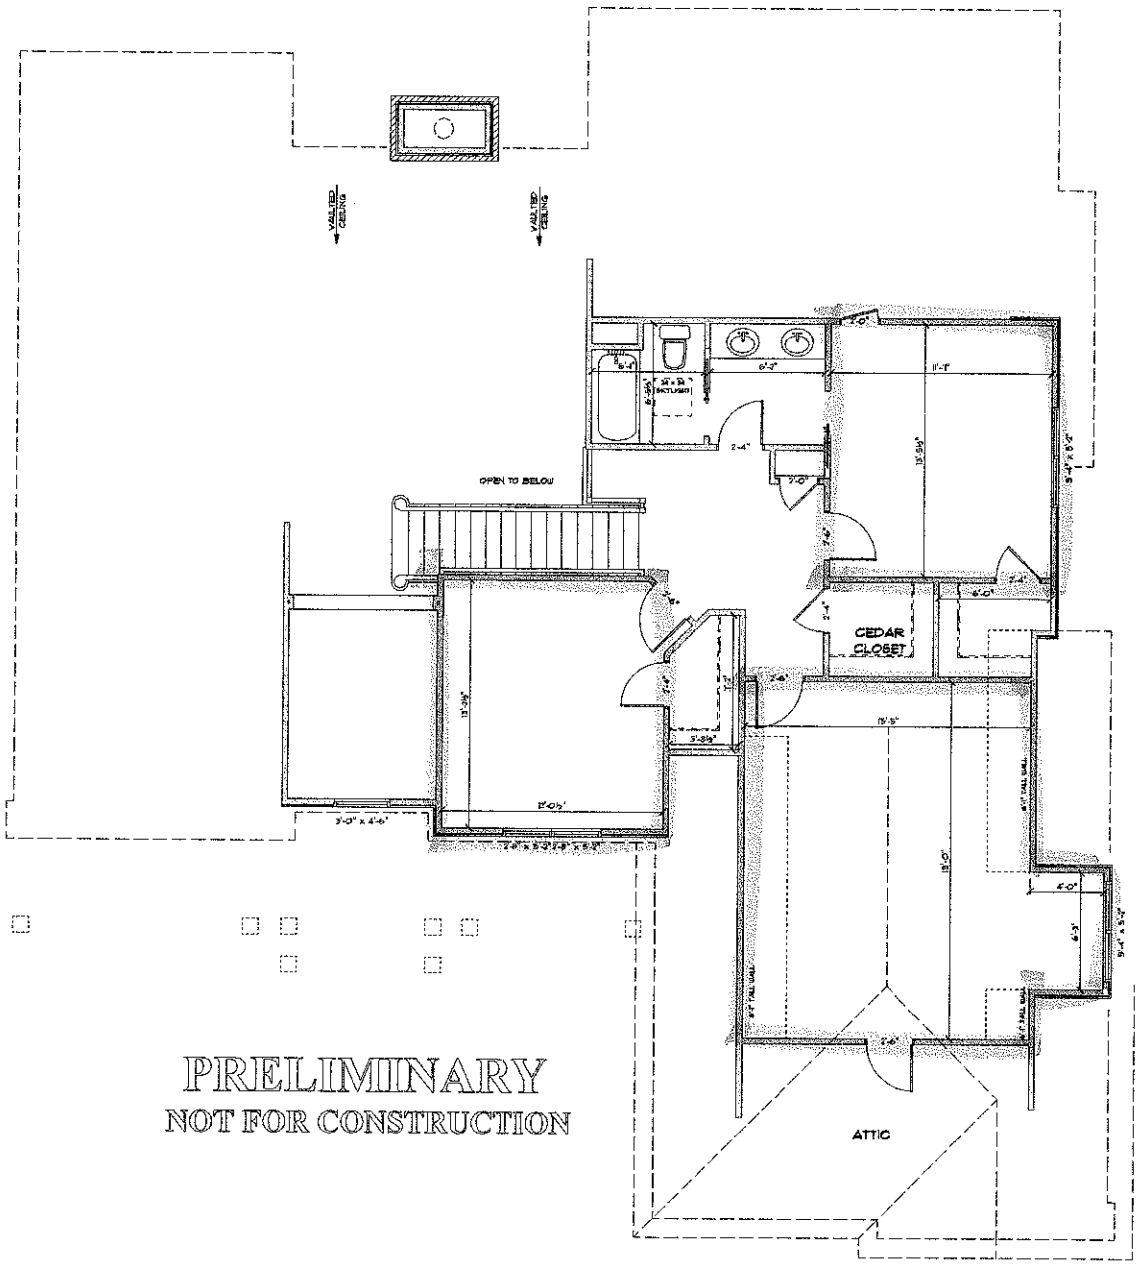

PRELIMINARY
NOT FOR CONSTRUCTION

2 / A-1 UPPER FLOOR PLAN

SCALE: 1/4" = 1'-0" 9'-1 1/2" CEILING HEIGHT U.N.O.

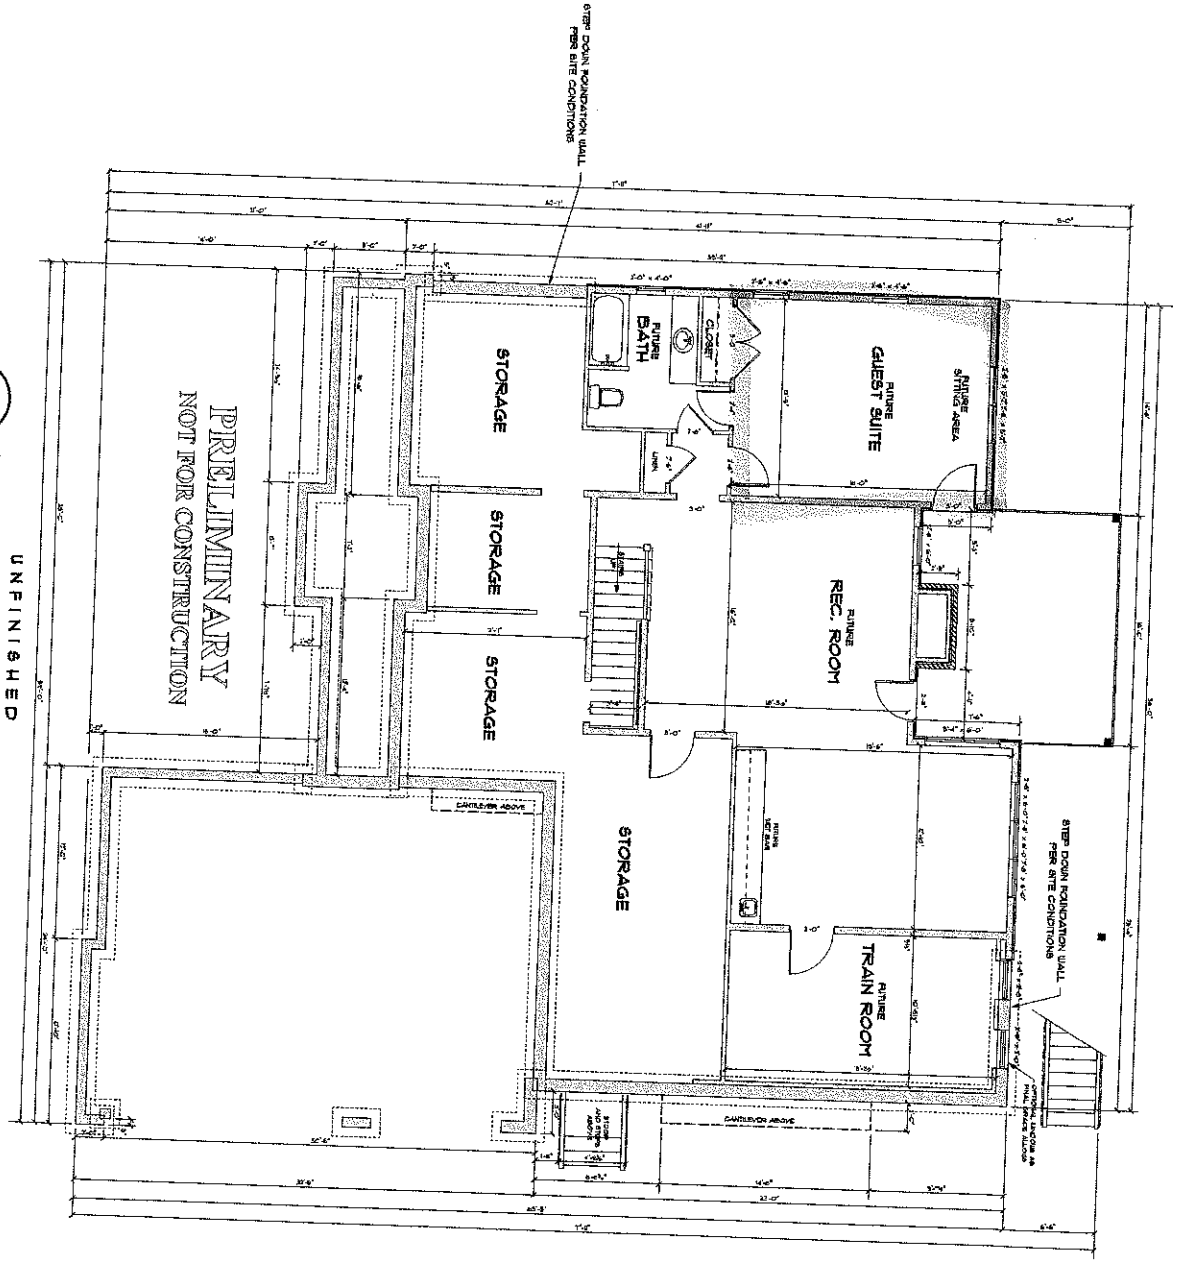

1 / A-3

LOWER FLOOR PLAN

SCALE: 1/4" = 1'-0"

UNFINISHED

10'-1 1/2" CEILING HEIGHT U.N.O.

9-12-11

SHEET No.
A-3
OF

LOWER FLOOR PLAN
SCALE: 1/4" = 1'-0"

PLANS FOR: Jeff & Judy Sache
134 Tea Olive Lane, Mooresville, NC 28117

T. Whelan Homes Inc.

T. Whelan Homes, Inc.
P.O. Box 4419, Mooresville, NC 28117 704-662-6460
timwhelan@whelanhomes.net