
Acknowledgement Of
Plans Submittal ONLY

Jeffery Mayhill Date 7-22-06

Cliff Whittlesey Date 7-22-06

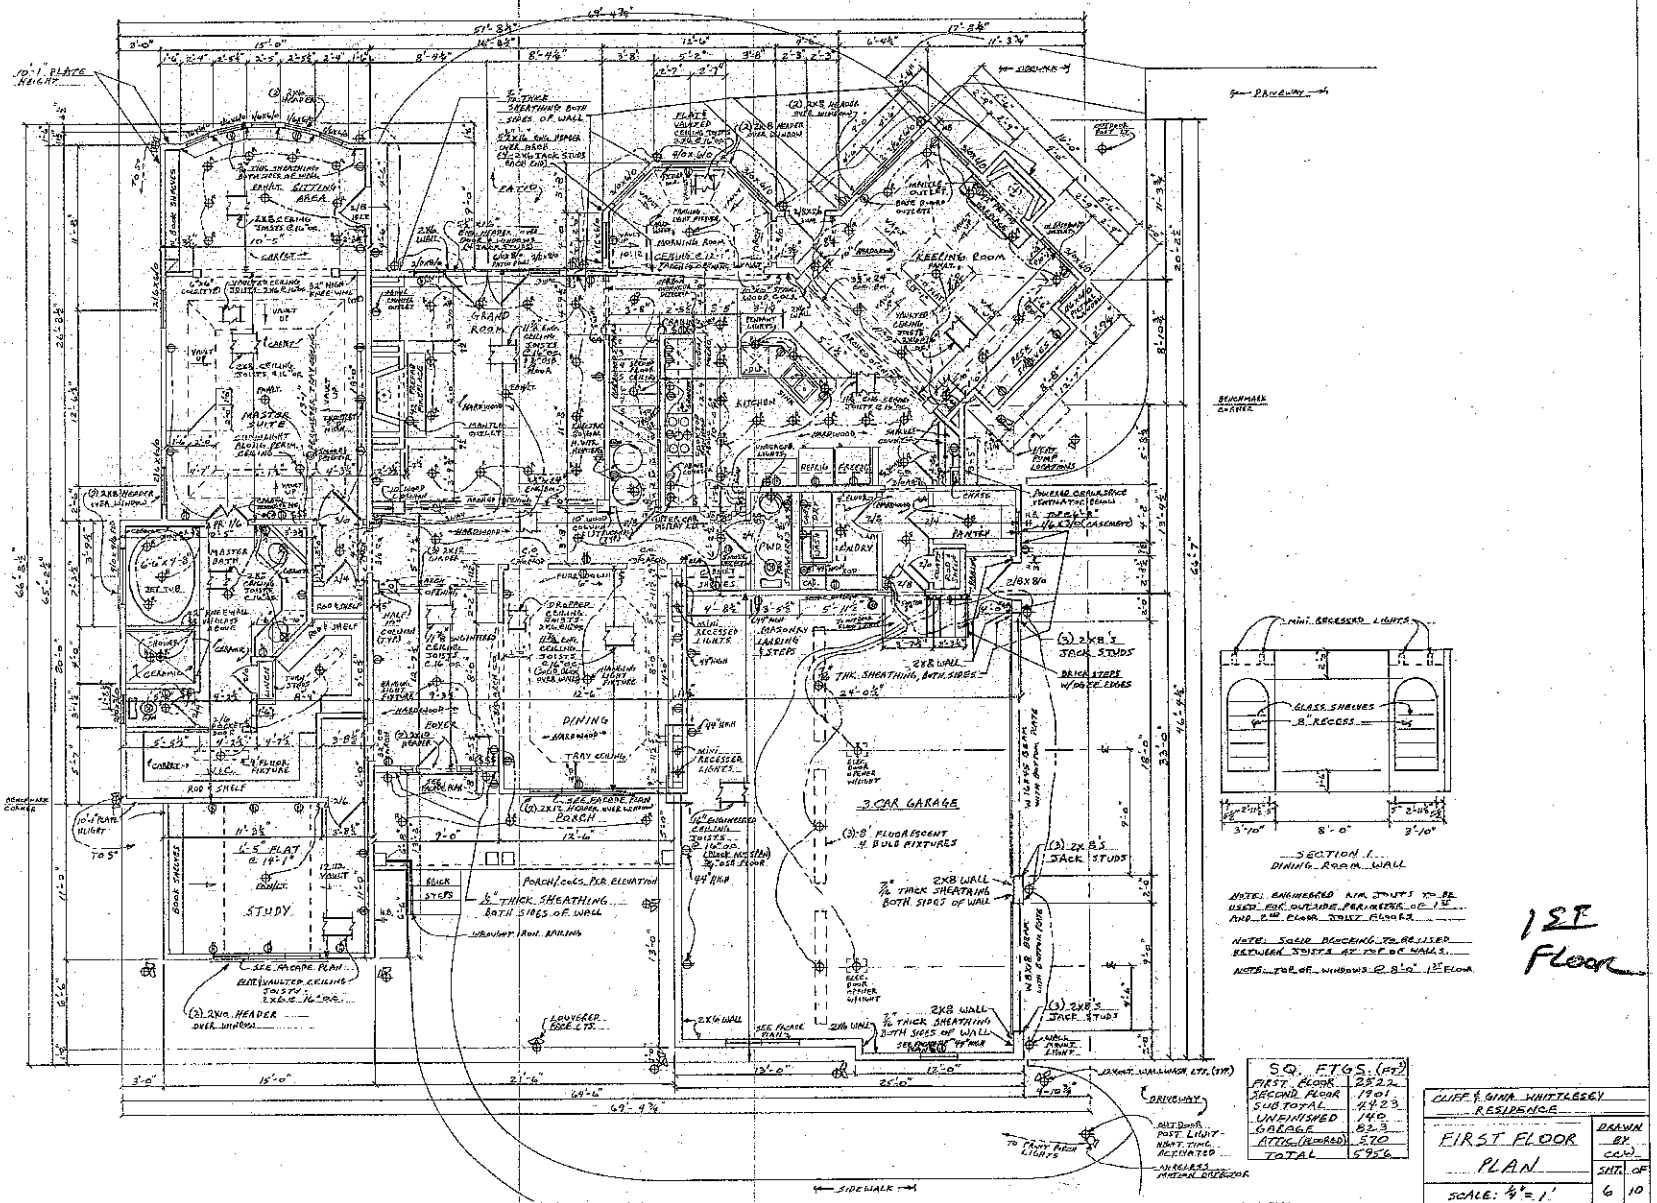

SECTION I
DINING ROOM WALL

NOTE: ENGINEERED I.M. JOISTS TO BE USED FOR OUTSIDE PERIMETER OF 1ST AND 2ND FLOOR JOIST FLOORS

NOTE: SOLID BLOCKING TO BE USED BETWEEN JOISTS AT ROOF & WALLS

NOTE: TOP OF WINDOWS @ 8'-0" 1ST FLOOR

1ST Floor

SQ. FTGS. (FT²)	
FIRST FLOOR	2522
SECOND FLOOR	1901
SUB TOTAL	4423
UNFINISHED	140
GARAGE	823
ATTIC (FLOORED)	570
TOTAL	5956


CLIFF & GINA WHITTLESEY
RESIDENCE

FIRST FLOOR PLAN

SCALE: 1/4" = 1'

DRAWN BY CJW

SHT. 6 OF 10

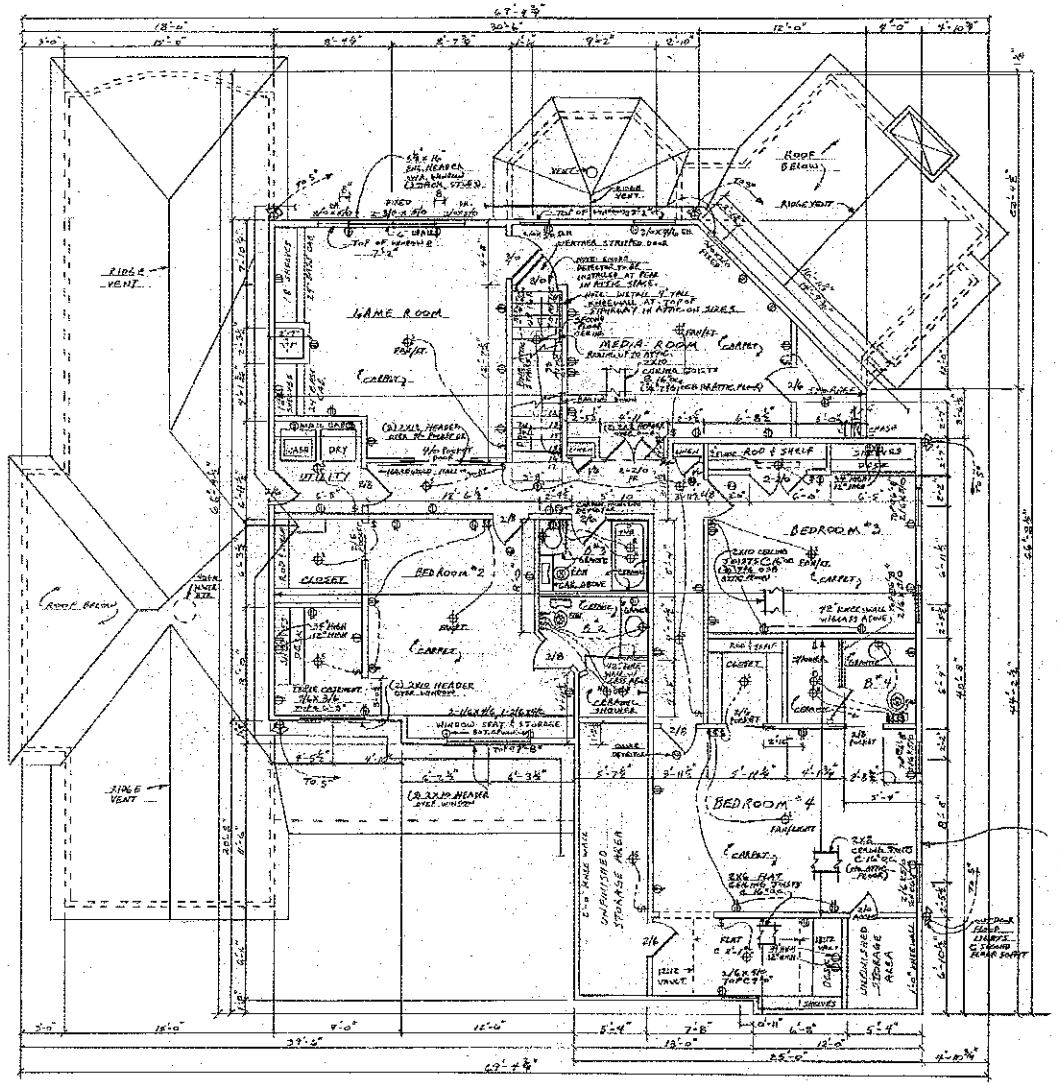

Acknowledgement Of Plans Submittal ONLY!

_____ Date_____

_____ Date 2/22/06

2ND FLOOR PLAN

CLIFF & GINA WHITTLESEY RESIDENCE

SECOND FLOOR PLAN	DRAWN BY CCW
SCALE 1/4"=1'	SHT 7 OF 10