IREDELL COUNTY HEATLH DEPARTMENT

PAGE 2: *SITE PLAN WORKSHEET*

SEE THE SAMPLE SITE PLAN BELOW. INCOMPLETE SITE PLANS WILL BE RETURNED TO YOU FOR COMPLETION AND MAY RESULT IN A DELAY IN THE ISSUANCE OF YOUR SEPTIC SYSTEM PERMIT!!!

Place an (X) beside each item as you complete the site plan:

____ Property Line measurements are clearly identified...
____ All proposed structures are indicated...
SHOW: proposed house or business footprint, wells, water lines, patios, pools and decks, and any other item that will occupy space on the site
____ Front and side setbacks from property line...
____ Preferred driveway location and configuration, preferred well location...
____ Area you prefer your septic system to be placed...
____ North arrow, or other sufficient indicator of direction...

Circle N/A on the following if appropriate:


____ Location of septic systems and wells within 100' of your property... N/A
____ Location of easements and rights of ways on your property... N/A
____ Location of any designated wetlands on the property... N/A


Signature: Clifford C Whitaker
Property owner or owner's legal representative signature (SIGNATURE REQUIRED)


2/6/06
DATE

USE THIS SPACE TO DRAW YOUR SITE PLAN

See Attached

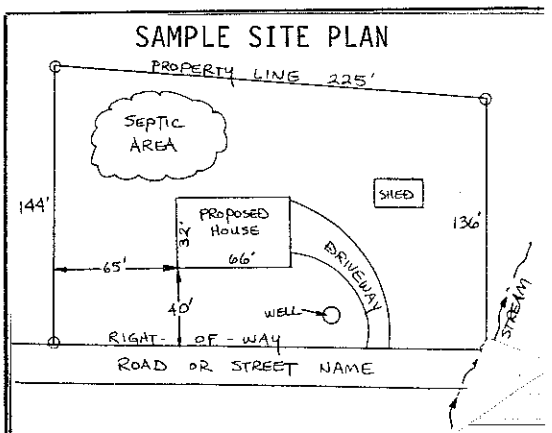

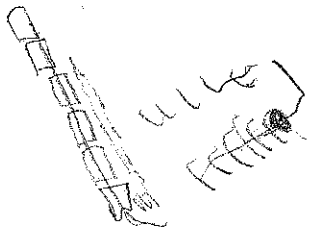

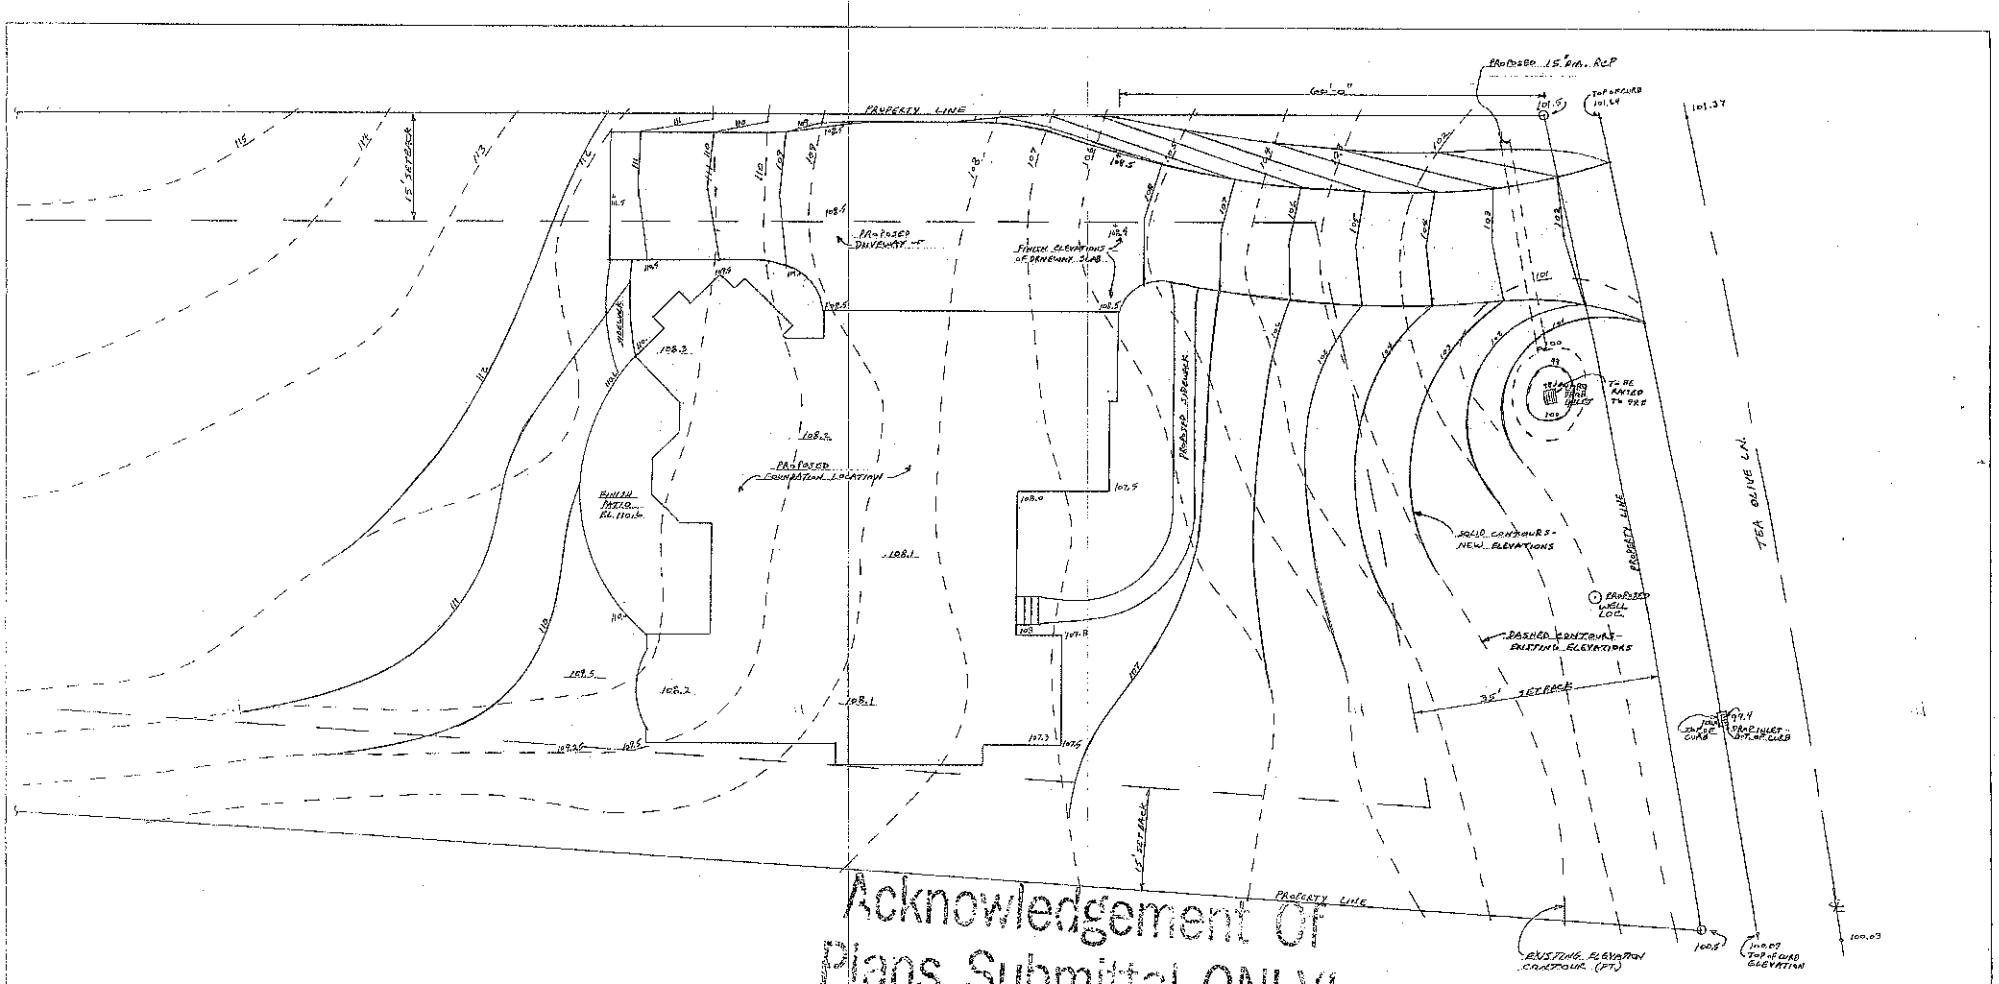

Acknowledgement Of
Plans Submittal ONLY!

_____ Date_____

Date 2/22/06

NOTE: EXISTING ELEVATION CONTOURS ARE BASED ON ASSUMED ELEVATION OF 100.00 AT TOP OF CURB AT STREET DROP INLET.

LOT 72, TEA OLIVE LANE
BAY CROSSING SUBDIVISION
MORRESVILLE, N.C.
CLIFF & GINA WHITTLESEY
RESIDENCE

LANDSCAPING PLAN

DRAWN BY CGW

SHT 1 OF 1

SCALE: 1/8" = 1'