ROB RASTETTER 254 BAYSHORE LOOP MOORESVILLE, N.C. 28117

I, Ronald S. Hollifield, certify that this plat was drawn under my supervision (deed description recorded in book SEE TITLE BLOCK; map recorded in SEE TITLE BLOCK); that the boundaries have not been surveyed, lines platted from information as shown.

Witness my original signature, registration number, and seal this 18th day of August, 2007.

Ronald S. Hollifield, NCPLS 1404

NORTH CAROLINA PROFESSIONAL SEAL L-1404 LAND SURVEYOR RONALD S. HOLLIFIELD

CURVE TABLE


| NUM | DELTA | ARC | RADIUS | BEARING | DISTANCE |
|---|---|---|---|---|---|
| C1 | 5°55'05" | 112.02' | 1084.46' | S51°48'47"E | 111.97' |

LINE TABLE

| NUM | BEARING | DISTANCE |
|---|---|---|
| L1 | S1°11'32"W | 21.98' |
| L2 | N60°47'27"E | 31.93' |

40 0 40 80

SCALE: 1" = 40'

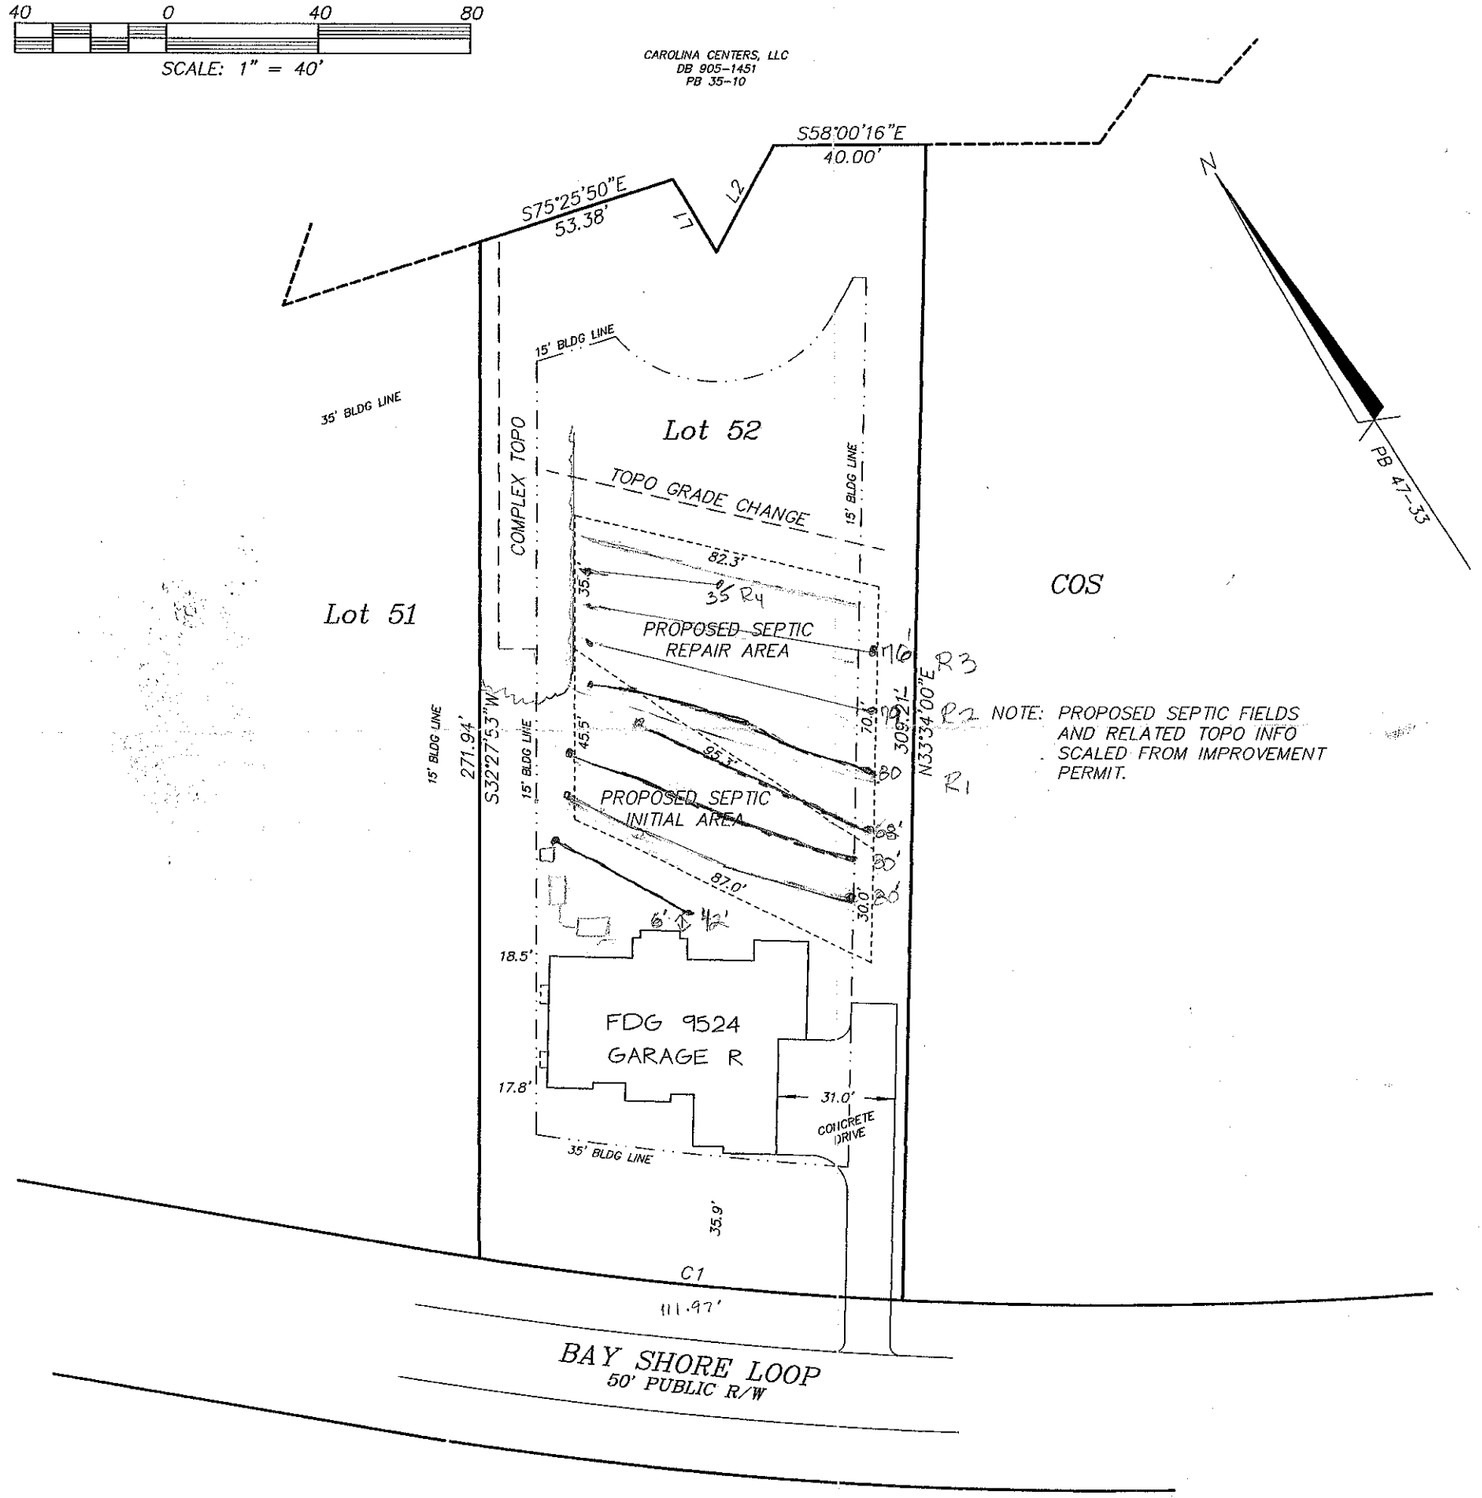


NOTE: PROPOSED SEPTIC FIELDS AND RELATED TOPO INFO SCALED FROM IMPROVEMENT PERMIT.

*Preliminary Site Plan*

## *213 Bay Shore Loop; (0.77 Ac. +/−)*
## *Lot 52 of BAY CROSSING, Phase 2*

*Davidson Township Iredell County, NC*
*Tax ID 4639-72-1667 ~ D. B. 1853-2323 ~ P. B. 47-33*
*(Property of Jason A. Ceml)*

*Site Plan for: Lamonica Builders*