
NOTES:
* PROPERTY MAY BE SUBJECT TO RECORDED OR UNRECORDED RIGHTS OF WAYS OR EASEMENTS NOT OBSERVED
* OWNER TO VERIFY ALL SETBACKS AND ZONING REGULATIONS PRIOR TO ANY PLANNING OR CONSTRUCTION.

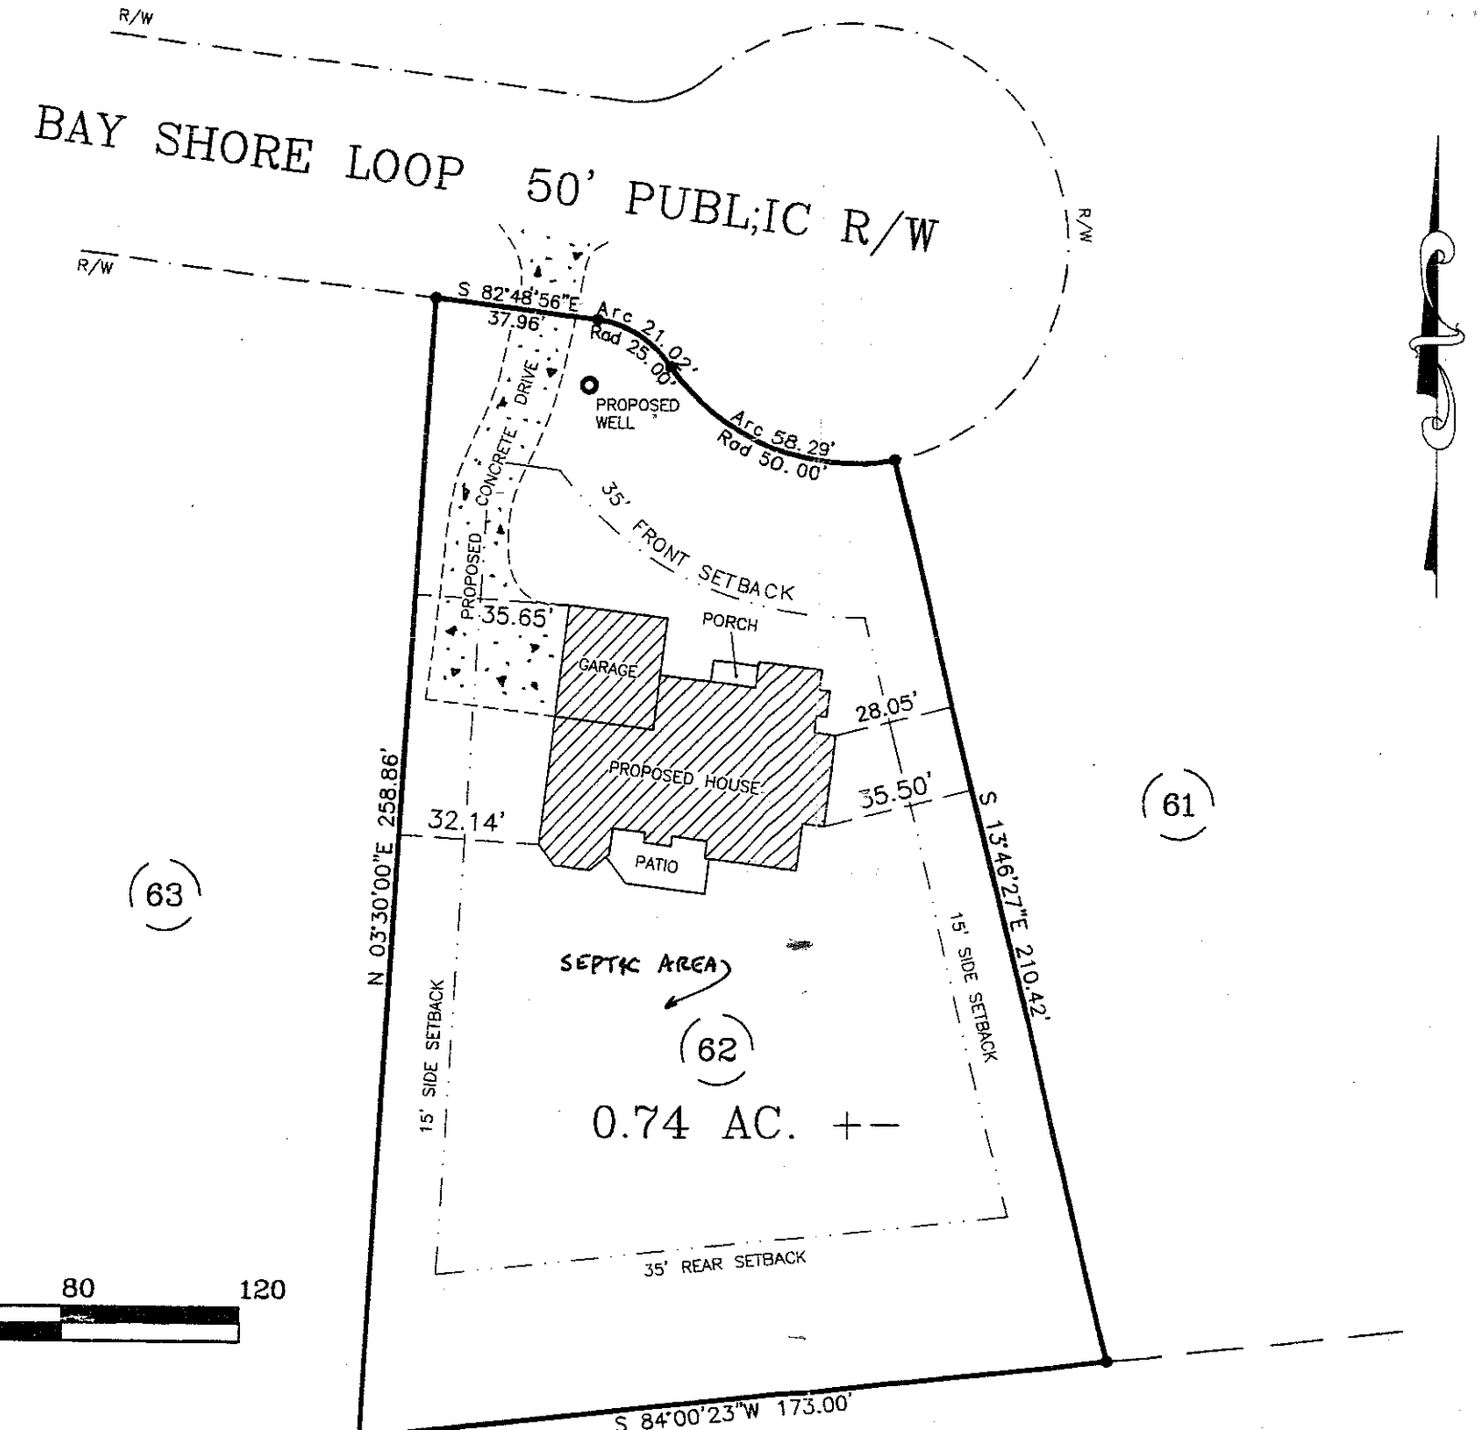

40 0 40 80 120
GRAPHIC SCALE – FEET

SITE PLAN
FOR

RAUL PALA

BEING ALL OF LOT #62 OF BA

DATE: JANUARY 27, 2006	DB:
SCALE: 1" = 40'	DB:
	PB:

DAVIDSON TOWNSHI
IREDELL COUNTY, N

DEDMON SURV
RONNIE DEDMON, PLS
CHUCK POOVEY, PLS
ROBERT DEDMON, PLS
PHILLIP HARRIS, PLS
4837 NC HIGHWAY #16
P.O. BOX 494 – DENVER,
PHONE: 704/483/49
FAX: 704/483/21

NORTH CAROLINA PROFESSIONAL SEAL L-4164 LAND SURVEYOR PHILLIP A. HARRIS

"I CERTIFY THIS PLAT WAS DRAWN, FR
SURVEY AND IS CORRECT AND TRUE
OF MY KNOWLEDGE."

PROFESSIONAL LAND SURVEYOR

SURV. BY:	DRAWN:

VICINITY MAP

