
HOME PLANNING AND MAY NOT BE USED OR REPRODUCED WITHOUT THEIR WRITTEN PERMISSION.

Lot 61
Bay Crossing

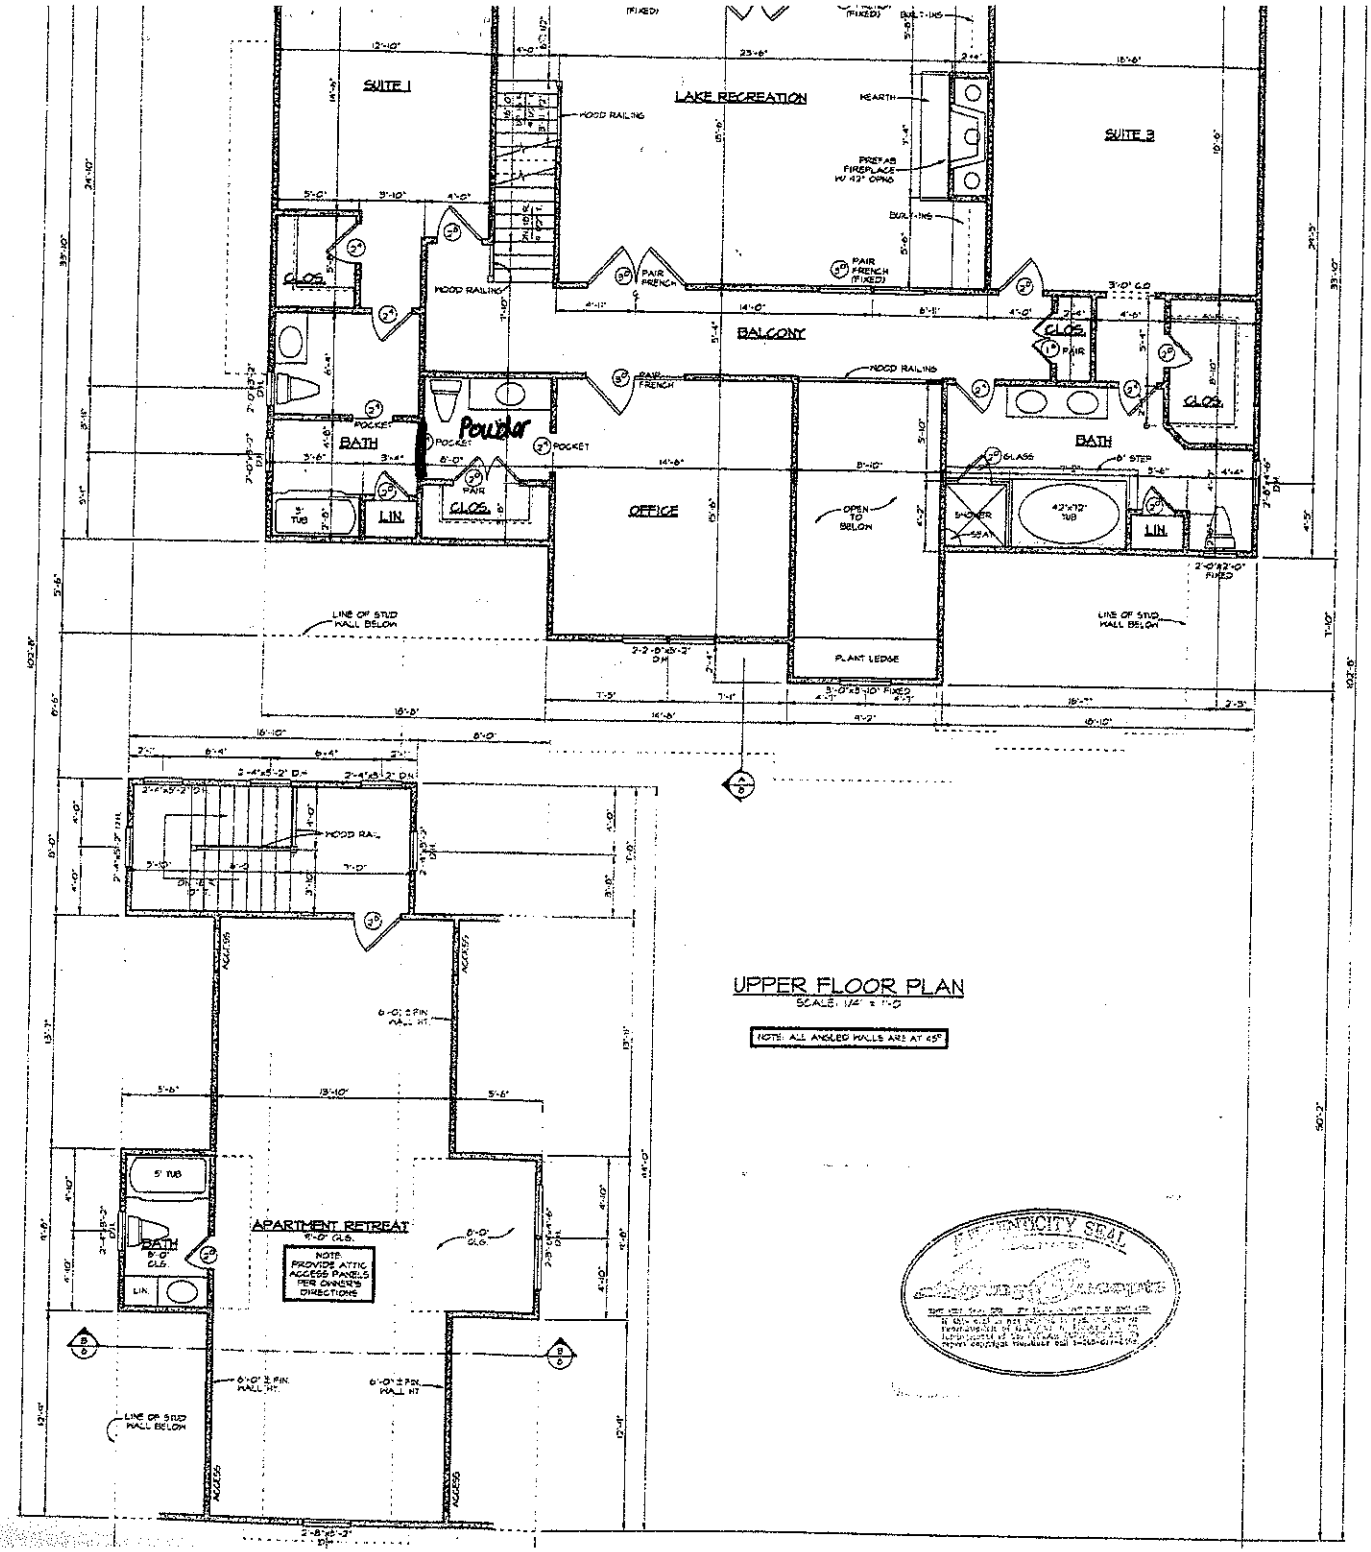

UPPER FLOOR PLAN
SCALE: 1/4" = 1'-0"

NOTE: ALL ANGLED WALLS ARE AT 45°

AUTHENTICITY SEAL