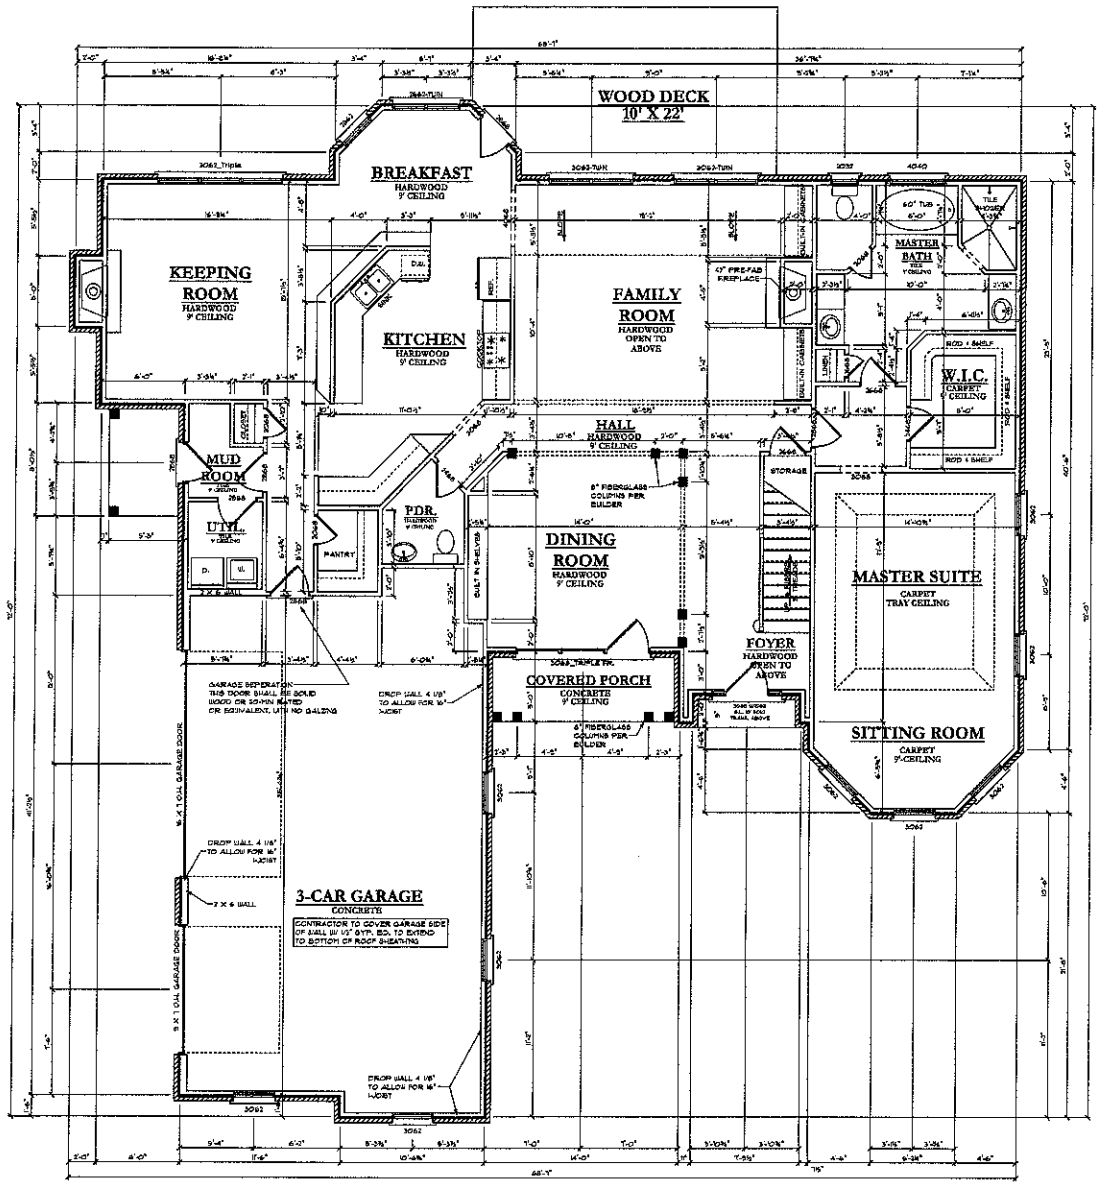


FIRST FLOOR DOOR SCHEDULE	SIZE	HINGE	COUNT
3068_TRIPLE FR.	9'-8" x 6'-8½"	NA	1
60X80 RH ENTRY - 2 SL - TRANSOM	5'-0" x 7'-8½"	R	1
2868_FRENCH	2'-8" x 6'-8"	R	1
2868_FRENCH	2'-8" x 6'-8"	L	1
9'-0" X 7'-0" O.H. GARAGE DOOR	9'-0" x 7'-0"	U	1
16'-0" X 7'-0" O.H. GARAGE DOOR	16'-0" x 7'-0"	U	1
2868_STEEL_6-PANEL	2'-8" x 6'-8"	L	1
1868_6-PANEL INTERIOR	1'-6" x 6'-8"	R	1
2068_6-PANEL INTERIOR	2'-0" x 6'-8"	L	3
2468_6-PANEL INTERIOR	2'-4" x 6'-8"	R	2
2668_6-PANEL INTERIOR	2'-6" x 6'-8"	R	2
2868_6-PANEL INTERIOR	2'-8" x 6'-8"	R	1
2868_6-PANEL INTERIOR	2'-8" x 6'-8"	L	2

FIRST FLOOR WINDOW SCHEDULE	SIZE	COUNT
2032_DOUBLE HUNG	2'-0" x 3'-2"	1
2862_DOUBLE HUNG	2'-8" x 6'-2"	1
3062_DOUBE HUNG	3'-0" x 6'-2"	9
4040_16 Lite_Tempered-MODIFIED	4'-0" x 4'-0"	1
2662-TWIN_DOUBLE HUNG	5'-0" x 6'-0"	1
3062-TWIN_DOUBLE HUNG	6'-0" x 6'-2"	2
3062-TRIPLE_DOUBLE HUNG	9'-0" x 6'-2"	1

FIRST FLOOR PLAN

SCALE: 1/4" = 1'-0"

FIRST FLOOR HEATED:	2,272 SQ. FT.
SECOND FLOOR HEATED:	1,903 SQ. FT.
TOTAL HEATED:	4,275 SQ. FT.
TOTAL HOUSE UNDER FOOTING / ROOF:	5,236 SQ. FT.

General Notes


McFarland Design Group or Robert S. McFarland assumes no liability for any home constructed from this plan. Release of these plans to the owner or contractor is with the understanding that no copies will be made without the permission of McFarland Design Group and that all ideas, designs, arrangements and plans indicated or represented by this drawing are owned by and are the property of McFarland Design Group. Written dimensions on these drawings shall have precedence over scaled dimensions, contractor shall verify and be responsible for all dimensions and conditions on this project.

"The Britney"

McFarland Design Group INC.
332 NC Hwy 16 N., Denver NC 28037
704-489-2079/ Fax 704-489-2089

First Floor Plan

Date: 3-26-06
Scale: 1/4" = 1'-0"
Drawn By: TTB
Sheet: A-4

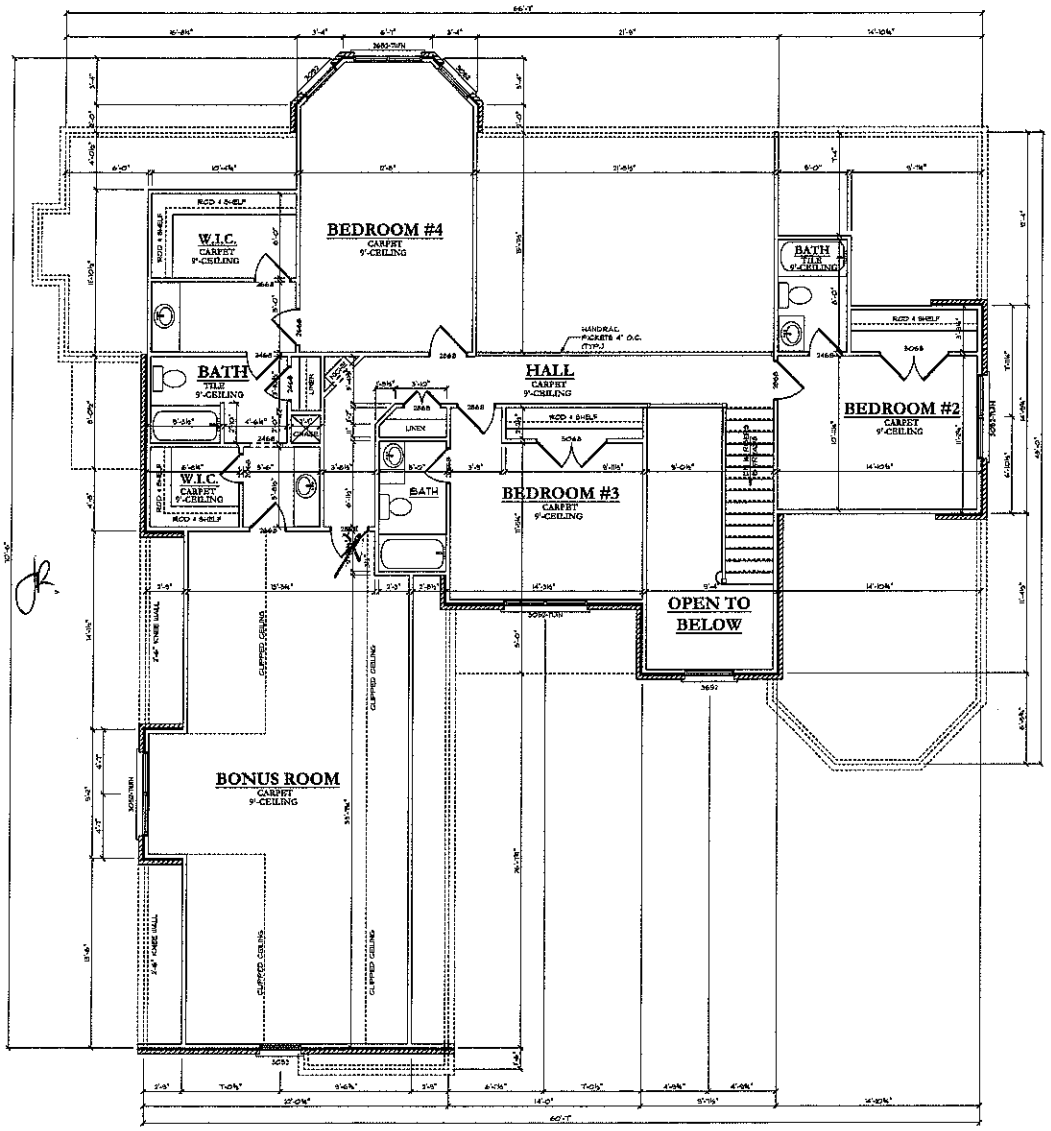

SECOND FLOOR DOOR SCHEDULE	SIZE	HINGE	COUNT
2068_6-PANEL INTERIOR	2'-0" x 6'-8"	R	1
2468_6-PANEL INTERIOR	2'-4" x 6'-8"	R	3
2468_6-PANEL INTERIOR	2'-4" x 6'-8"	L	1
2668_6-PANEL INTERIOR	2'-6" x 6'-8"	R	1
2668_6-PANEL INTERIOR	2'-6" x 6'-8"	L	2
2868_6-PANEL INTERIOR	2'-8" x 6'-8"	R	2
2868_6-PANEL INTERIOR	2'-8" x 6'-8"	L	2
3068_Double 6-PANEL INTERIOR	2'-8" x 6'-8"	LR	1
5068_Double 6-PANEL INTERIOR	5'-0" x 6'-8"	LR	2

SECOND FLOOR WINDOW SCHEDULE	SIZE	COUNT
3052 _ DOUBLE HUNG	3'-0" x 5'-2"	3
3657_CASEMENT	3'-6" x 5'-2"	1
2652-TWIN_DOUBLE HUNG	5'-0" x 5'-2"	1
3052-TWIN_DOUBLE HUNG	6'-0" x 5'-2"	3

SECOND FLOOR PLAN

SCALE : 1/4" = 1'-0"

SECOND FLOOR HEATED: 1,903 SQ. FT.

General Notes

McFarland Design Group or Robert S. McFarland assumes no liability for any house constructed from this plan. Release of these construction documents does not relieve the builder, general contractor, Chicago area firm about plans without consent of the McFarland Design Group are unauthorized and shall relieve the McFarland Design Group of any responsibility. Any and all field changes, Written dimensions on these drawings shall have precedence over scaled dimensions. Contractor shall verify and be responsible for all dimensions and conditions on the job.

No.	Revision/Issue	Date

"The Britney"

McFarland Design Group INC.
332 NC Hwy 16 N., Denver NC 28037
704-489-2079 / Fax 704-489-2689

Second Floor Plan

Date: 7-2-06

Scale: 1/4" = 1'-0"

Drawn by: TH

Sheet: A-5