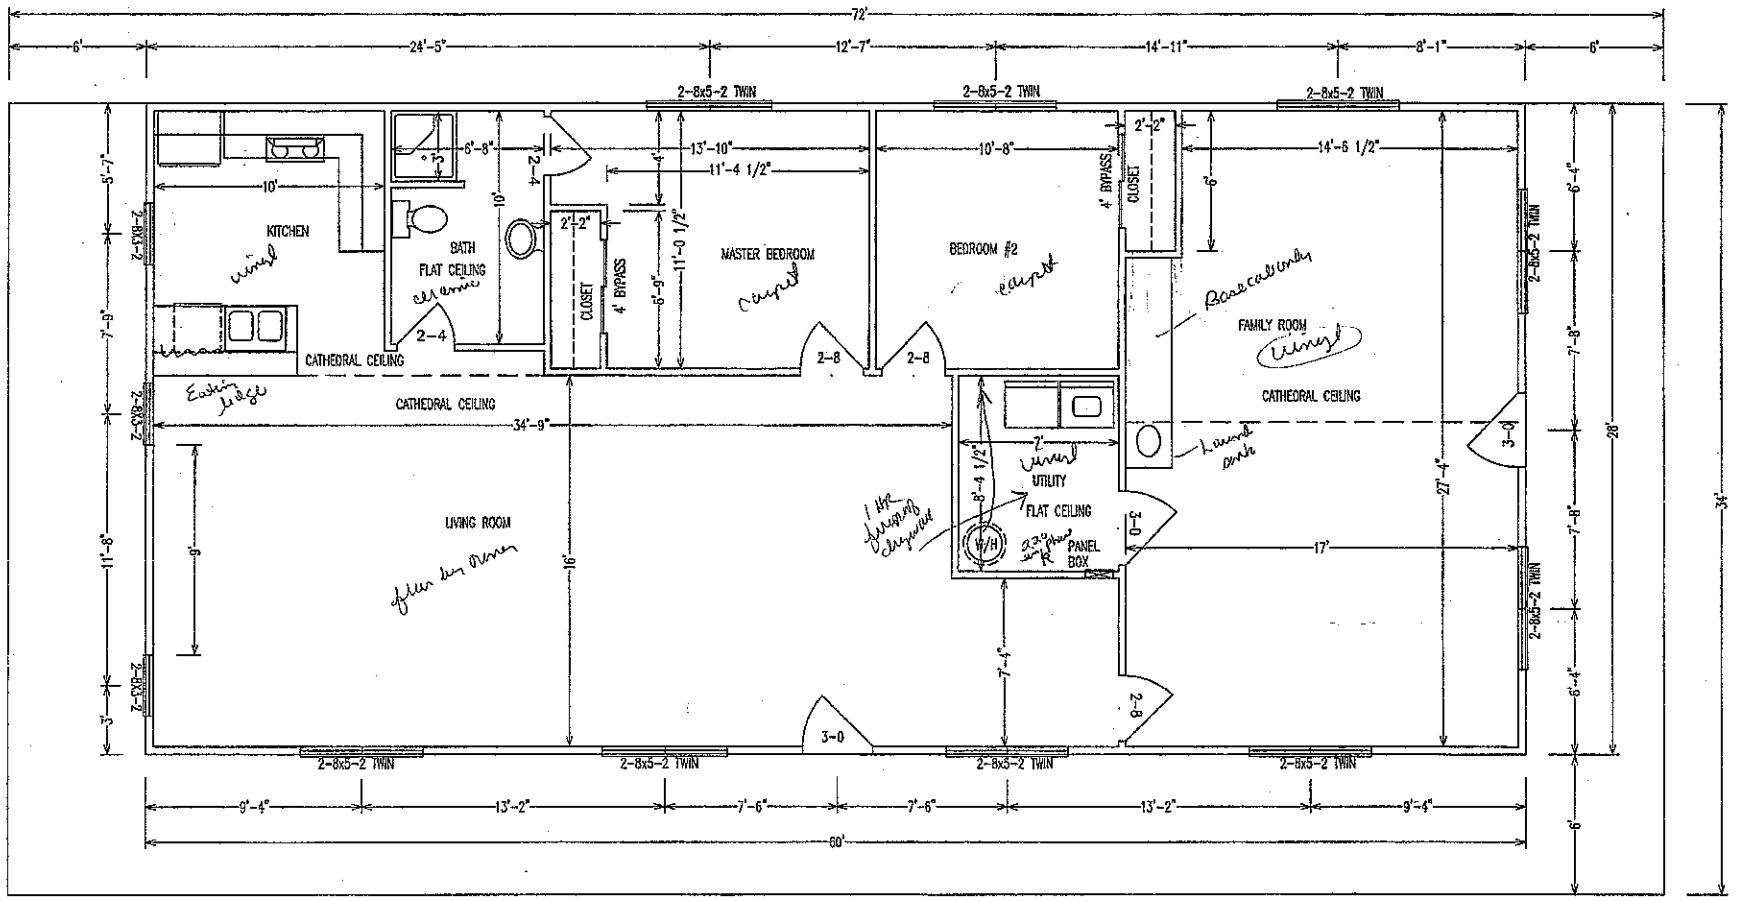


Acknowledgement Of
Plans Submittal ONLY!

Date 7-2-04

Date 7/7/04

FLOOR PLAN NOTES

1. ALL EXTERIOR WALLS ARE 4" THICK INCLUDING EXTERIOR SHEATHING
2. ALL INTERIOR WALLS ARE 3 1/2" THICK UNLES OTHERWISE NOTED
3. EVERY SLEEPING ROOM SHALL HAVE AN EXTER DOOR OR WINDOW OPERABLE FROM THE INSIDE WITHOUT THE USE OF TOOLS AND WITH A NET CL OPENING AS FOLLOWS:
MIN WIDTH OF 20"
MIN HEIGHT OF 22"
MIN SILL HEIGHT OF 44"

FLOOR PLA

PAGE 1

CLIENT	SIZE	DATE
KURT HUDSON	1680 SQ. FT.	3/25/04
B AND N DRAFTING AND DESIGN LINCOLNTON, NC	DRAWING NUMBER 804	SCALE 1/4" = 1'-0"