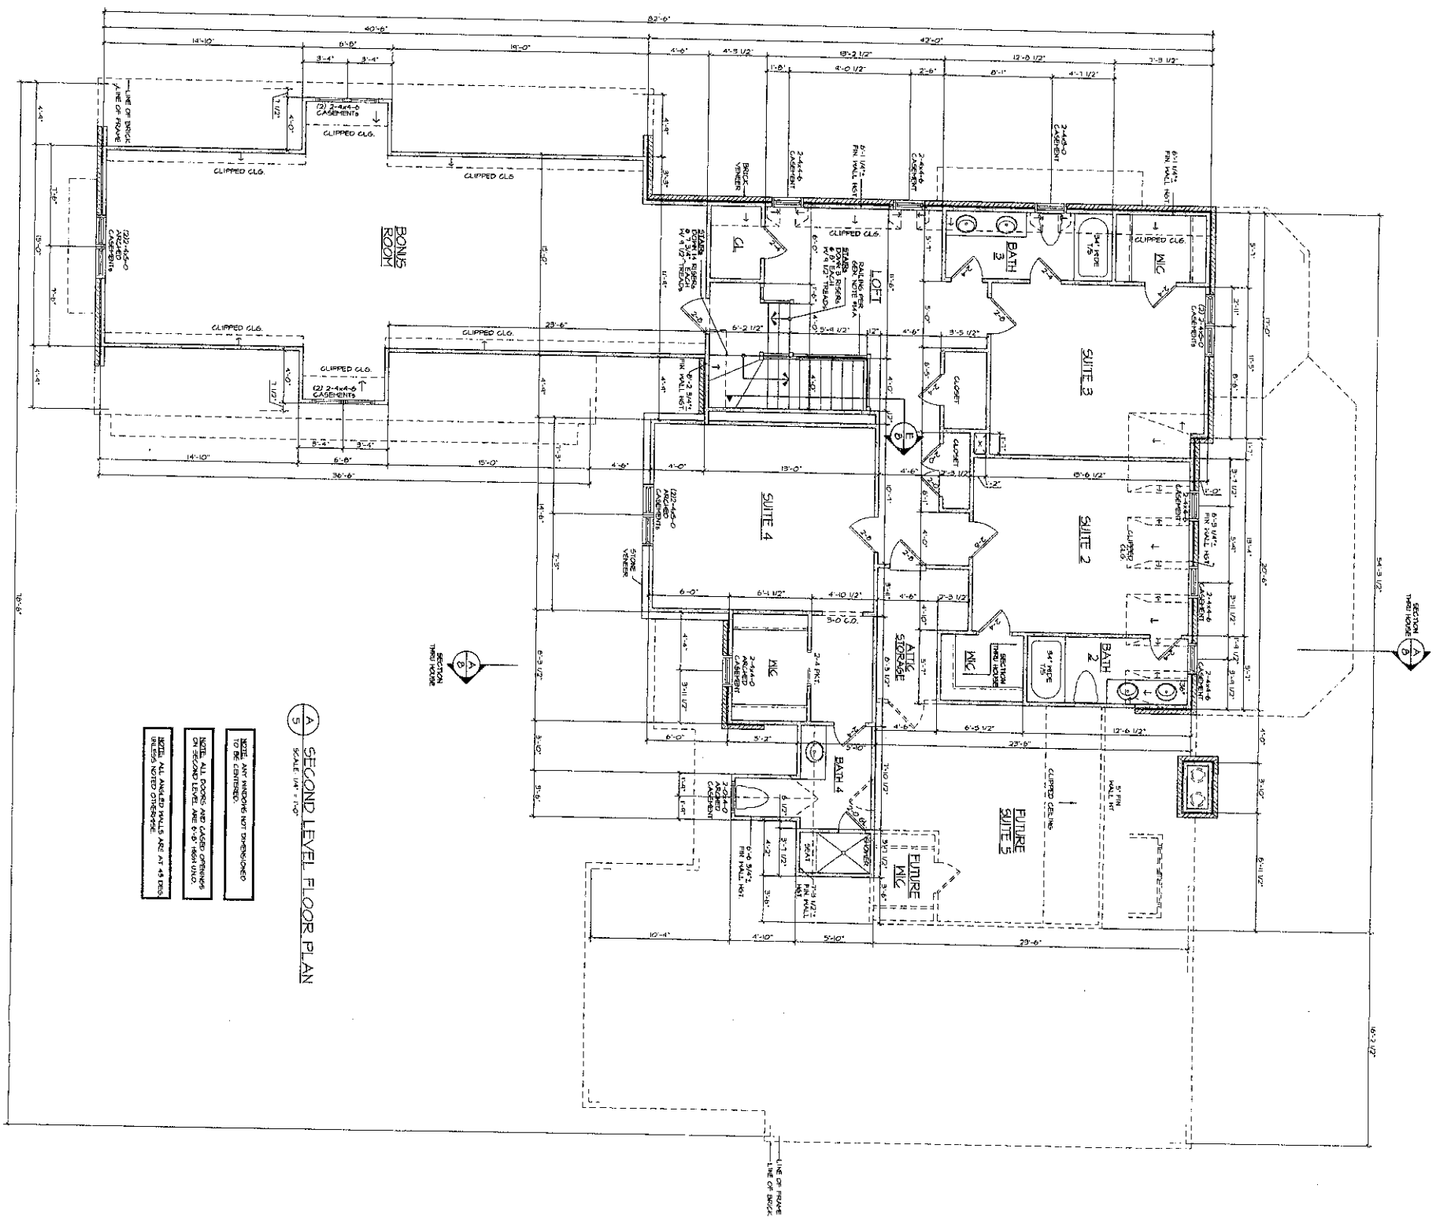


A5 SECOND LEVEL FLOOR PLAN
SCALE: 1/4" = 1'-0"

NOTE: ALL ANGLED WALLS ARE AT 45 DEG. UNLESS NOTED OTHERWISE

NOTE: ALL DOORS ARE 6'-8" HIGH UNLESS ON SECOND LEVEL ARE 6'-8" HIGH U.N.O.

NOTE: ALL DIMENSIONS ARE TO FACE OF STUDS UNLESS NOTED OTHERWISE

Acknowledgement Of
Plans Submittal ONLY!

_____ Date 8-28-06

_____ Date 8-28-06

NOTICE:
LIVING CONCEPTS HOME PLANNING INC. OWNS THE COPYRIGHT TO THESE PLANS AND ALL OR SOME PLANS, MODIFICATIONS, SPECIFICATIONS, AND/OR DESIGNS CONTAINED HEREIN. THESE PLANS ARE NOT TO BE REPRODUCED, CHANGED OR COPIED IN ANY FORM OR MANNER WHATSOEVER NOR ARE THEY TO BE ASSIGNED TO ANY THIRD PARTY WITHOUT FIRST OBTAINING THE EXPRESS WRITTEN PERMISSION AND CONSENT OF LIVING CONCEPTS HOME PLANNING INC. IN THE EVENT OF UNAUTHORIZED REPRODUCTION OF THESE PLANS AND/OR DESIGNS, AN ARCHITECTURAL WORK INFRINGEMENT LAWSUIT WILL BE ENFORCED AGAINST THE PARTIES RESPONSIBLE FOR THE UNAUTHORIZED USE OF THESE PLANS. LIVING CONCEPTS HOME PLANNING INC. RESERVES THE RIGHT TO REVISE THESE PLANS AT ANY TIME WITHOUT NOTICE AND SHALL NOT BE OBLIGATED TO FURNISH REVISED PLANS TO ANYONE WHO HAS PURCHASED PRIOR PLANS. PLANS ARE SOLD WITH THE EXPRESS UNDERSTANDING THAT THEY ARE TO BE USED FOR CONSTRUCTION OF ONE HOUSE AT ONE LOCATION. THE PURCHASE OF THESE PLANS DOES NOT CONSTITUTE THE PURCHASE OF AN ARCHITECTURAL WORK. THE PURCHASER AGREES TO HOLD LIVING CONCEPTS HOME PLANNING INC. HARMLESS FROM ANY AND ALL CLAIMS, DAMAGES, LOSSES, COSTS AND EXPENSES, INCLUDING ATTORNEY'S FEES, ARISING OUT OF OR RESULTING FROM THE USE OF THESE PLANS. LIVING CONCEPTS HOME PLANNING INC. MAKES NO WARRANTIES, EXPRESS OR IMPLIED, AS TO THE MERCHANTABILITY OR FITNESS FOR ANY PARTICULAR PURPOSE OF THESE PLANS. LIVING CONCEPTS HOME PLANNING INC. SHALL NOT BE LIABLE FOR ANY SPECIAL, INCIDENTAL, CONSEQUENTIAL OR PUNITIVE DAMAGES WHATSOEVER. IN NO EVENT SHALL LIVING CONCEPTS HOME PLANNING INC.'S LIABILITY EXCEED THE AMOUNT PAID FOR THESE PLANS. ALL IMPLIED WARRANTIES, INCLUDING WARRANTIES OF MERCHANTABILITY AND FITNESS FOR A PARTICULAR PURPOSE, ARE EXCLUDED. LIVING CONCEPTS HOME PLANNING INC. DISCLAIMS ANY RESPONSIBILITY FOR ENSURING BUILDER'S COMPLIANCE WITH ANY APPLICABLE BUILDING CODES, ORDINANCES, RESTRICTIONS OR REGULATIONS. BUILDER IS RESPONSIBLE FOR CONSTRUCTING THE RESIDENCE IN CONFORMITY WITH ALL APPLICABLE CODES, ORDINANCES, RESTRICTIONS AND REGULATIONS. BUILDER IS RESPONSIBLE FOR ENSURING THAT THE PLANS ARE SUITABLE FOR USE ON BUILDER'S LOT. BUILDER IS RESPONSIBLE FOR SOIL TESTS, ENGINEERING, FOUNDATION DESIGN, AND ALL OTHER ENGINEERING AND ARCHITECTURAL SERVICES NECESSARY FOR CONSTRUCTION OF THE RESIDENCE. BUILDER SHOULD BE REVIEWED BY LOCAL ARCHITECT, ENGINEER AND/OR BUILDING OFFICIAL TO DETERMINE IF ANY CHANGES ARE REQUIRED TO COMPLY WITH LOCAL STRUCTURAL DESIGN REQUIREMENTS. BUILDER IS RESPONSIBLE FOR ALL FIELD MEASUREMENTS. LIVING CONCEPTS HOME PLANNING INC. IS NOT RESPONSIBLE FOR ANY ERRORS OR OMISSIONS CONTAINED IN THESE PLANS. FOR ANY MORE DETAILED INFORMATION, PLEASE CONTACT LIVING CONCEPTS HOME PLANNING INC. AT THE ADDRESS OR PHONE NUMBER LISTED HEREIN.
© 2005 Building Graphics Inc. Used by permission by Living Concepts

SHEET NO.	DATE:	REVISIONS:	E.D.	COMM. NO.	JOB NO.	DRAWN BY	CHECKED BY
5 OF							

living concepts
Home plans by Frank Snodgrass

7400 Carmel Executive Park
Suite 150-B
Charlotte, North Carolina 28226
1-800-617-6105
www.livingconcepts.com

Versage

F-4409 Reverse