
Acknowledgement Of
Plans Submittal ONLY!
Date 8-19-08
Date 8-19-08

704-634-2855

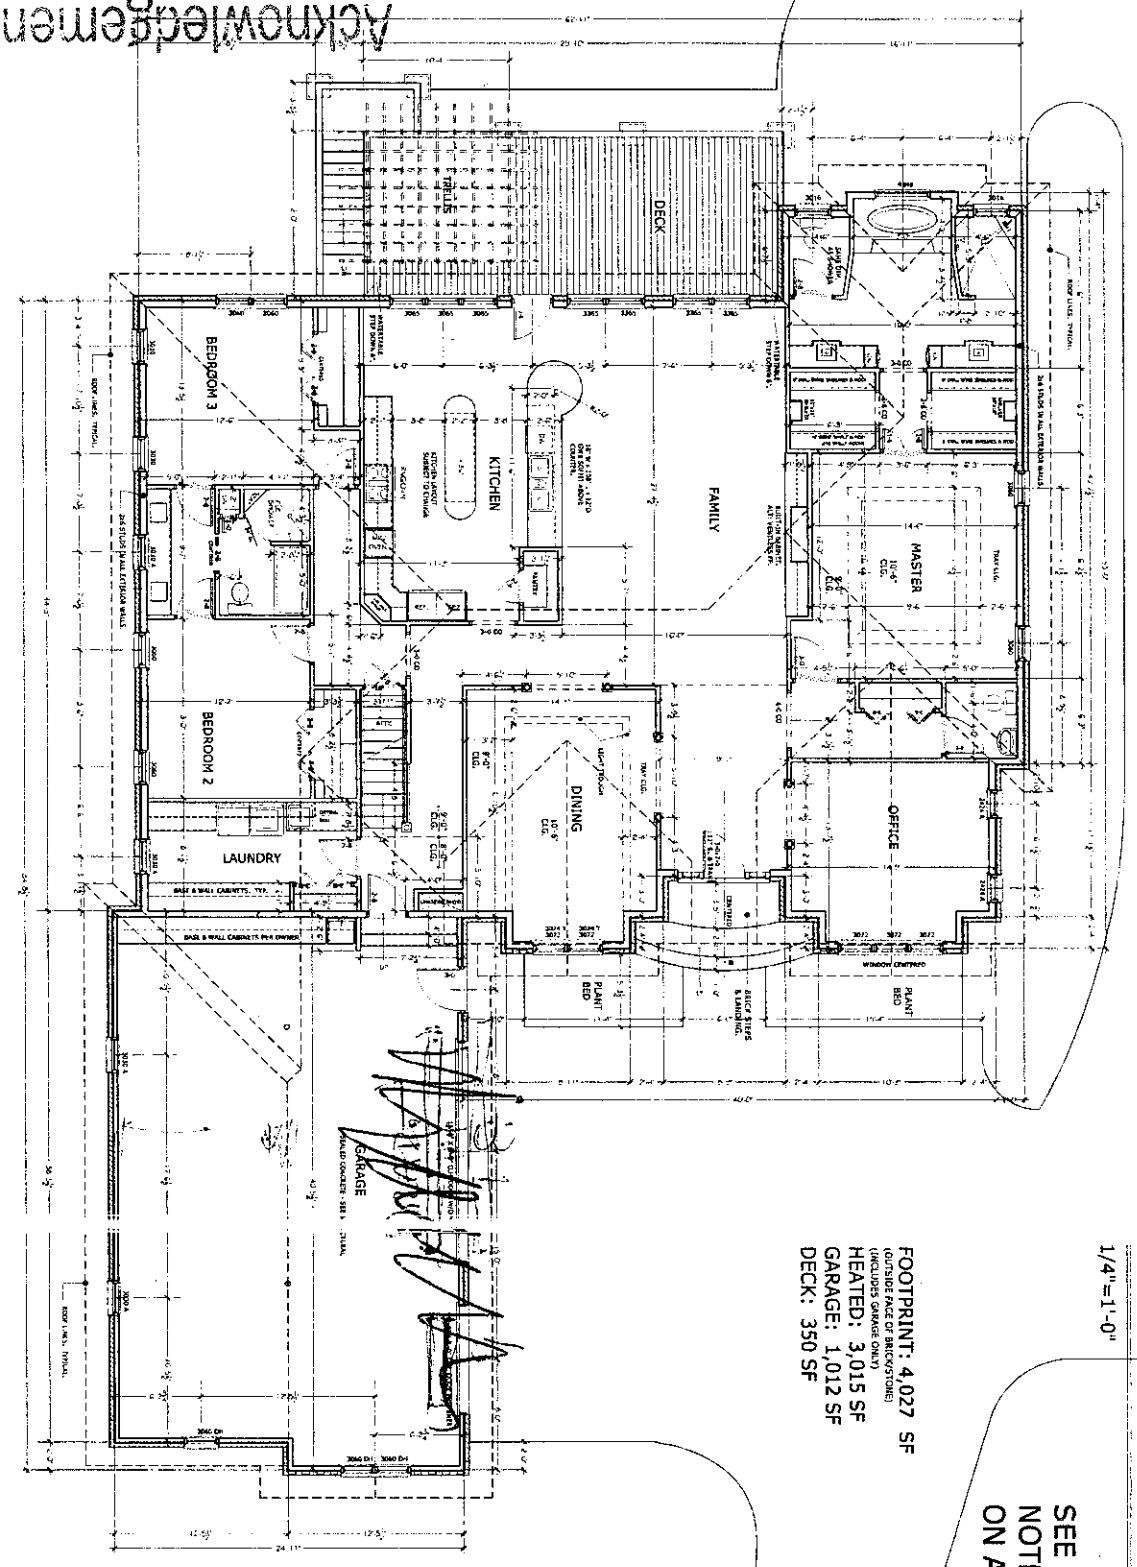

FIRST FLOOR PLAN

1/4"=1'-0"

SEE NOTES ON A-2

FOOTPRINT: 4,027 SF
(OUTSIDE FACE OF BRICK/STONE)
(INCLUDES GARAGE ONLY)
HEATED: 3,015 SF
GARAGE: 1,012 SF
DECK: 350 SF

A-1	NEW HOUSE FOR: GARY & NANCY LESTER 146 TEA OLIVE LANE MOORESVILLE, NC MAIN LEVEL FLOOR PLAN	CJG Designs CARY J. GUY The CADEM Corporation 181 GLENDALE AVE SE CONCORD NC 28025 O 980.621.0037 HOME & FAX 704.784.9539 cjgdesigns@earthlink.net	

07-0634-285

LOWER LEVEL FLOOR PLAN

1/4"=1'-0"

NOTES:

1. OWNER TO DETERMINE INTERIOR FLOOR FINISHES. OWNER & GC TO SET FLOORING ALLOWANCES.
2. ALL INTERIOR GWB TO BE PRIMED & PAINTED. OWNER TO SELECT COLORS. ANY WALLPAPER IS BY OWNER.
3. OWNER & G.C. TO SELECT WINDOWS, DOORS, BRICK, SIDING AND OTHER MISC. BUILDING PRODUCTS.
4. THREE OPTIONS GIVEN FOR FLOOR ABOVE GARAGE. PRICE ALL OPTIONS & VERIFY WITH OWNER.
5. OWNER TO SELECT ALL PLUMBING FIXTURES. OWNER & G.C. TO SET PLUMBING ALLOWANCE.
6. DOOR & WINDOW SIZES ARE NOTED ON PLANS.
7. DOOR & WINDOW INTERIOR CASING STYLE AND BASE & CROWN TO BE SELECTED BY OWNER.
8. OWNER & CONTRACTOR TO SELECT STAIR DETAILS.
9. ELECTRICAL CONTRACTOR TO INSTALL OUTLETS & J-BOXES FOR LIGHTS PER CODE. OWNER & GC TO SET LIGHT FIXTURE ALLOWANCE.
10. USE 2x6 STUDS IN ALL EXTERIOR WALLS EXCEPT THE GARAGE WALLS. USE 2x4 STUDS @ ALL OTHER WALLS. 2x6 STUD WALLS ARE HATCHED.
11. CONSTRUCTION CONSULTATION MAY BE SUPPLIED BY CJG DESIGNS AT OWNER'S REQUEST. THIS SERVICE TO BE PROVIDED AT STANDARD HOURLY RATE.

FOOTPRINT: 2,935 SF
(OUTSIDE FACE OF BRICK/STONE/BLOCK)
HEATED: 2,710 SF (INSIDE WALLS)
GARAGE: 760 SF
PATIO: 456 SF

CJG Designs
The CJGDESIGN Corporation
CARY J. GLUE
181 GLENDALE AVE SE. CONCORD NC 28025
C 980.621.0037 HOME & FAX 704.784.9539
cjgdesigns@earthlink.net

NEW HOUSE FOR:
GARY & NANCY LESTER
146 TEA OLIVE LANE MOORESVILLE, NC


LOWER FLOOR PLAN

DATE 12.17.2006
DESIGN 06.21.2007
PLAN 12.13.2007

DRAWING NUMBER 120 A2
DRAWN BY C.J. GLUE
CHECKED BY

SHEET
A-2


Acknowledgement Of Plans Submittal ONLY!
Owner Date 8-19-08
Builder Date 8-19-08

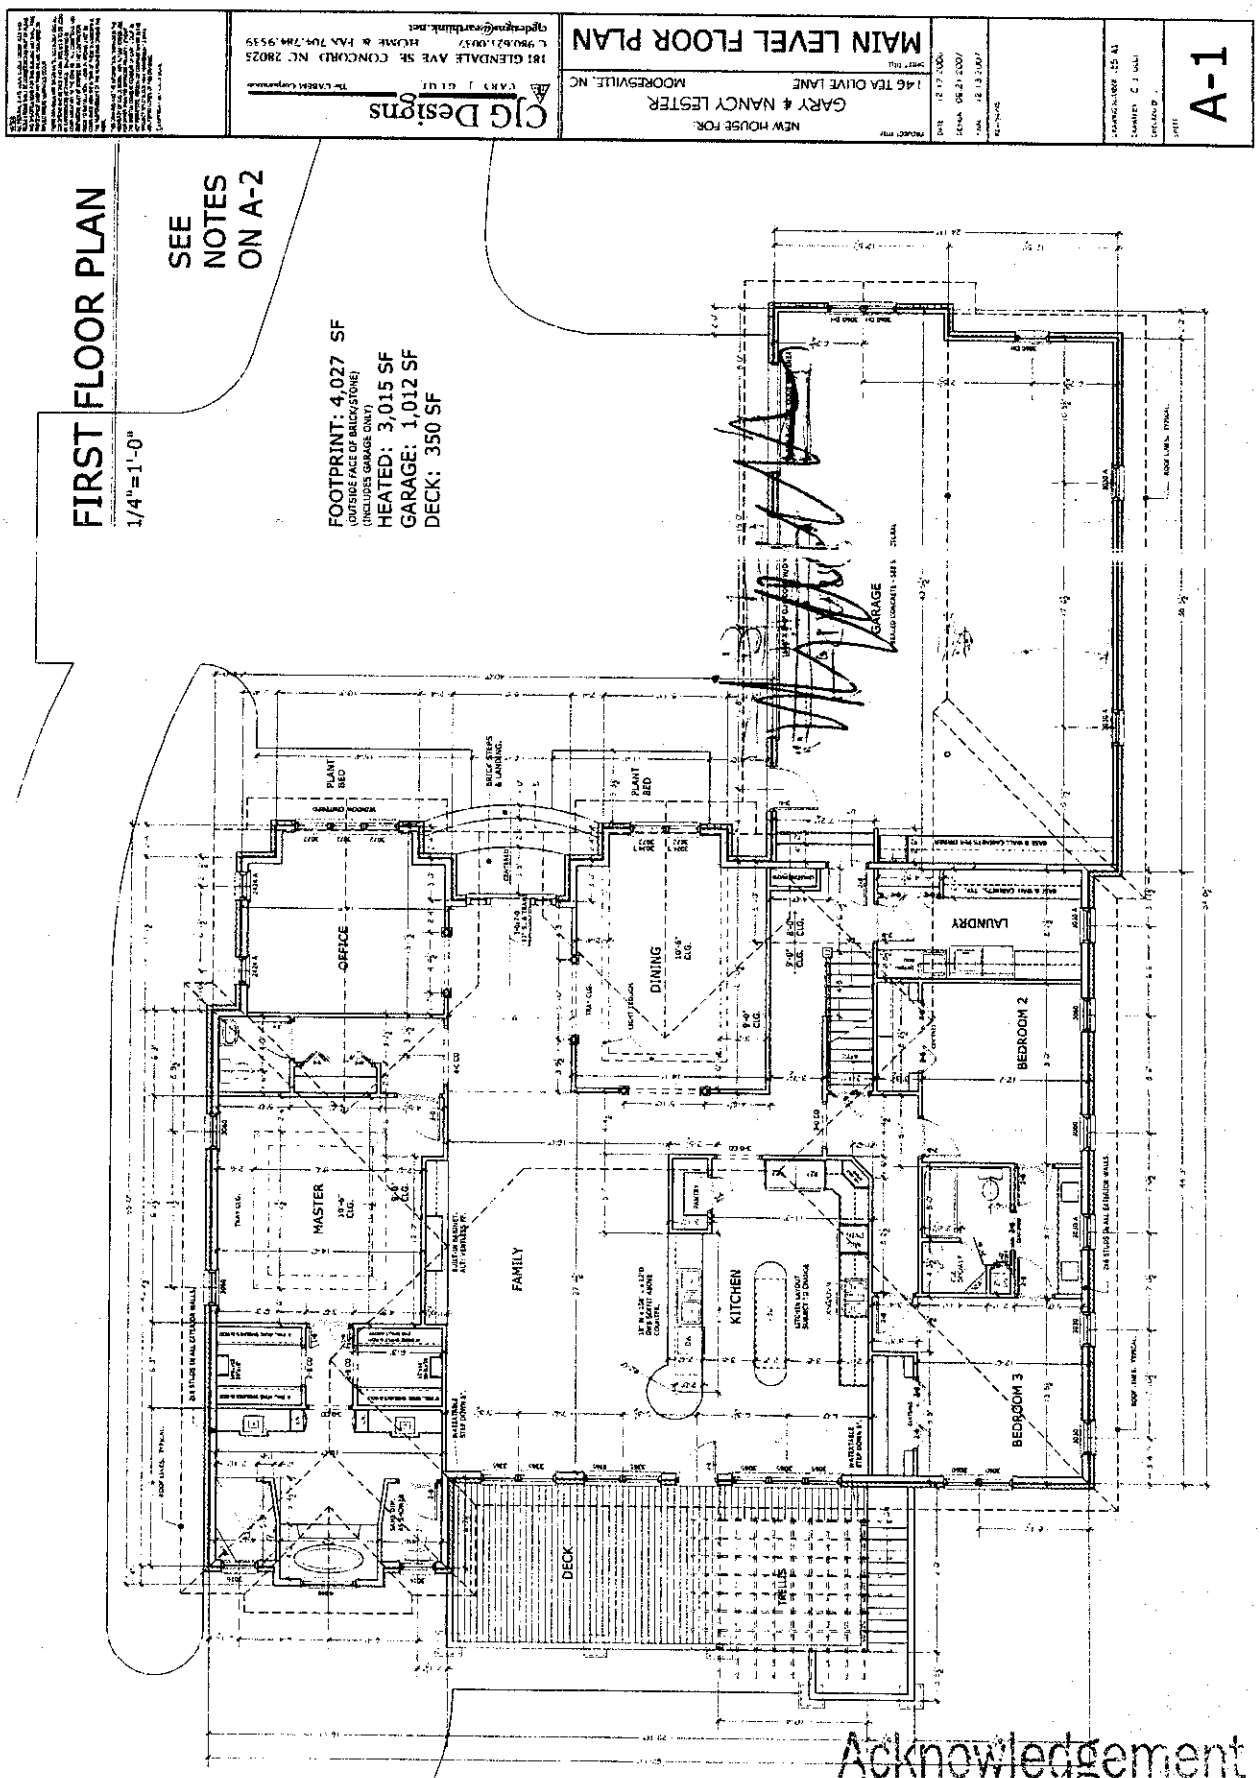

704-634-2855

Acknowledgement Of
Plans Submittal ONLY!
GARRETT CRONE Date 18 AUG, 08
Date 8-19-08

704-634-2835

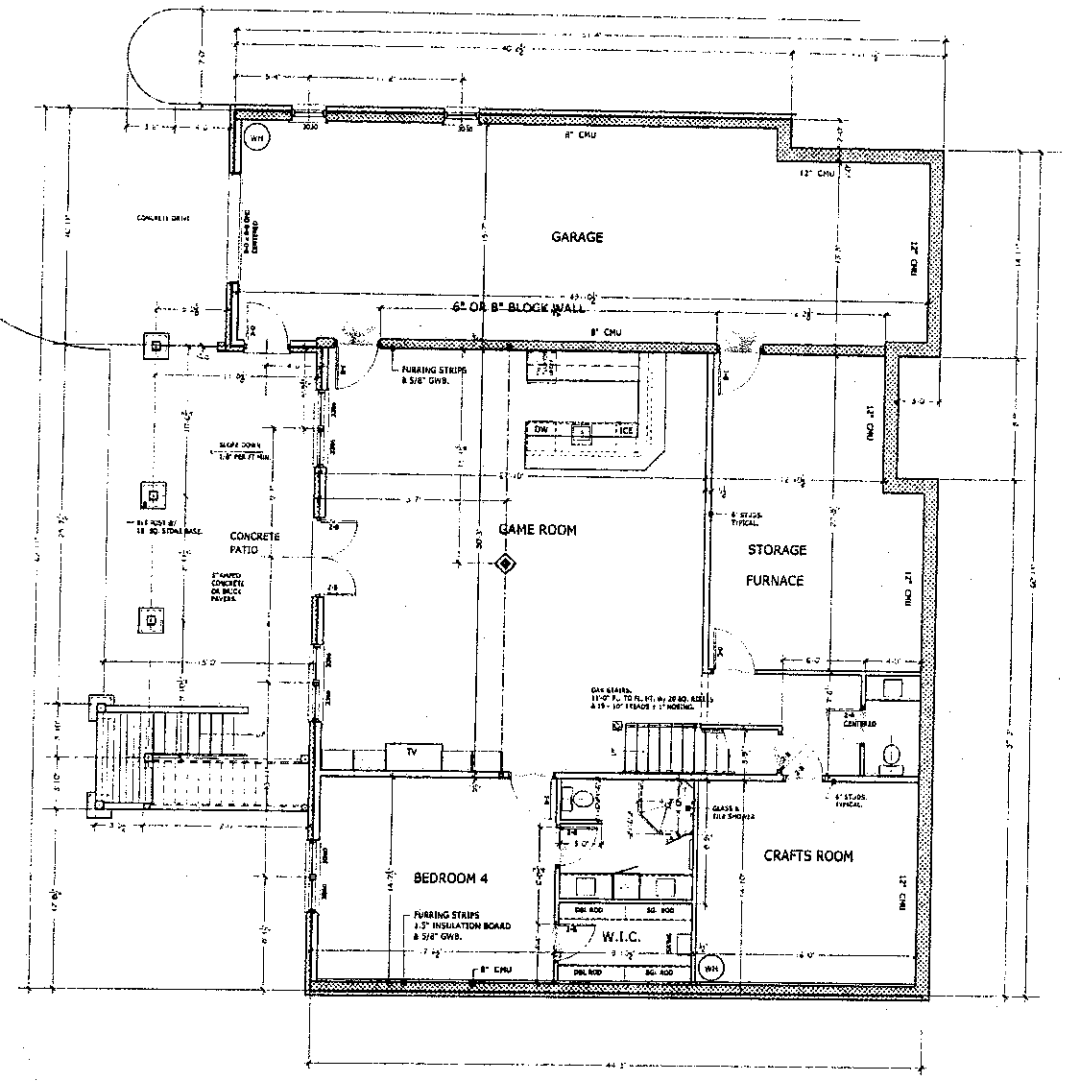

LOWER LEVEL FLOOR PLAN

1/4"=1'-0"

NOTES:

1. OWNER TO DETERMINE INTERIOR FLOOR FINISHES. OWNER & GC TO SET FLOORING ALLOWANCES.
2. ALL INTERIOR GWB TO BE PRIMED & PAINTED. OWNER TO SELECT COLORS. ANY WALLPAPER IS BY OWNER.
3. OWNER & G.C. TO SELECT WINDOWS, DOORS, BRICK, SIDING AND OTHER MISC. BUILDING PRODUCTS.
4. THREE OPTIONS GIVEN FOR FLOOR ABOVE GARAGE. PRICE ALL OPTIONS & VERIFY WITH OWNER.
5. OWNER TO SELECT ALL PLUMBING FIXTURES. OWNER & G.C. TO SET PLUMBING ALLOWANCE.
6. DOOR & WINDOW SIZES ARE NOTED ON PLANS.
7. DOOR & WINDOW INTERIOR CASING STYLE AND BASE & CROWN TO BE SELECTED BY OWNER.
8. OWNER & CONTRACTOR TO SELECT STAIR DETAILS.
9. ELECTRICAL CONTRACTOR TO INSTALL OUTLETS & J-BOXES FOR LIGHTS PER CODE. OWNER & GC TO SET LIGHT FIXTURE ALLOWANCE.
10. USE 2x6 STUDS IN ALL EXTERIOR WALLS EXCEPT THE GARAGE WALLS. USE 2x4 STUDS @ ALL OTHER WALLS. 2x6 STUD WALLS ARE HATCHED.
11. CONSTRUCTION CONSULTATION MAY BE SUPPLIED BY CJG DESIGNS AT OWNER'S REQUEST. THIS SERVICE TO BE PROVIDED AT STANDARD HOURLY RATE.

FOOTPRINT: 2,935 SF
(OUTSIDE FACE OF BRICK/STONE/BLOCK)
HEATED: 2,710 SF (INSIDE WALLS)
GARAGE: 760 SF
PATIO: 456 SF

CJG Designs
CARY | GTUF
181 GLENDALE AVE SE CONCORD NC 28025
C 980.621.0037 HOME & FAX 704.784.9539
cjgdesigns@earthlink.net

NEW HOUSE FOR:
GARY & NANCY LESTER
146 TEA OLIVE LANE
MOORESVILLE, NC

LOWER FLOOR PLAN

DATE 12.17.2006
REVISED 02.21.2007
FINAL 12.13.2007

A-2

Acknowledgement Of Plans Submittal ONLY
Signature [illegible]
Date 8-6-08
8-19-08