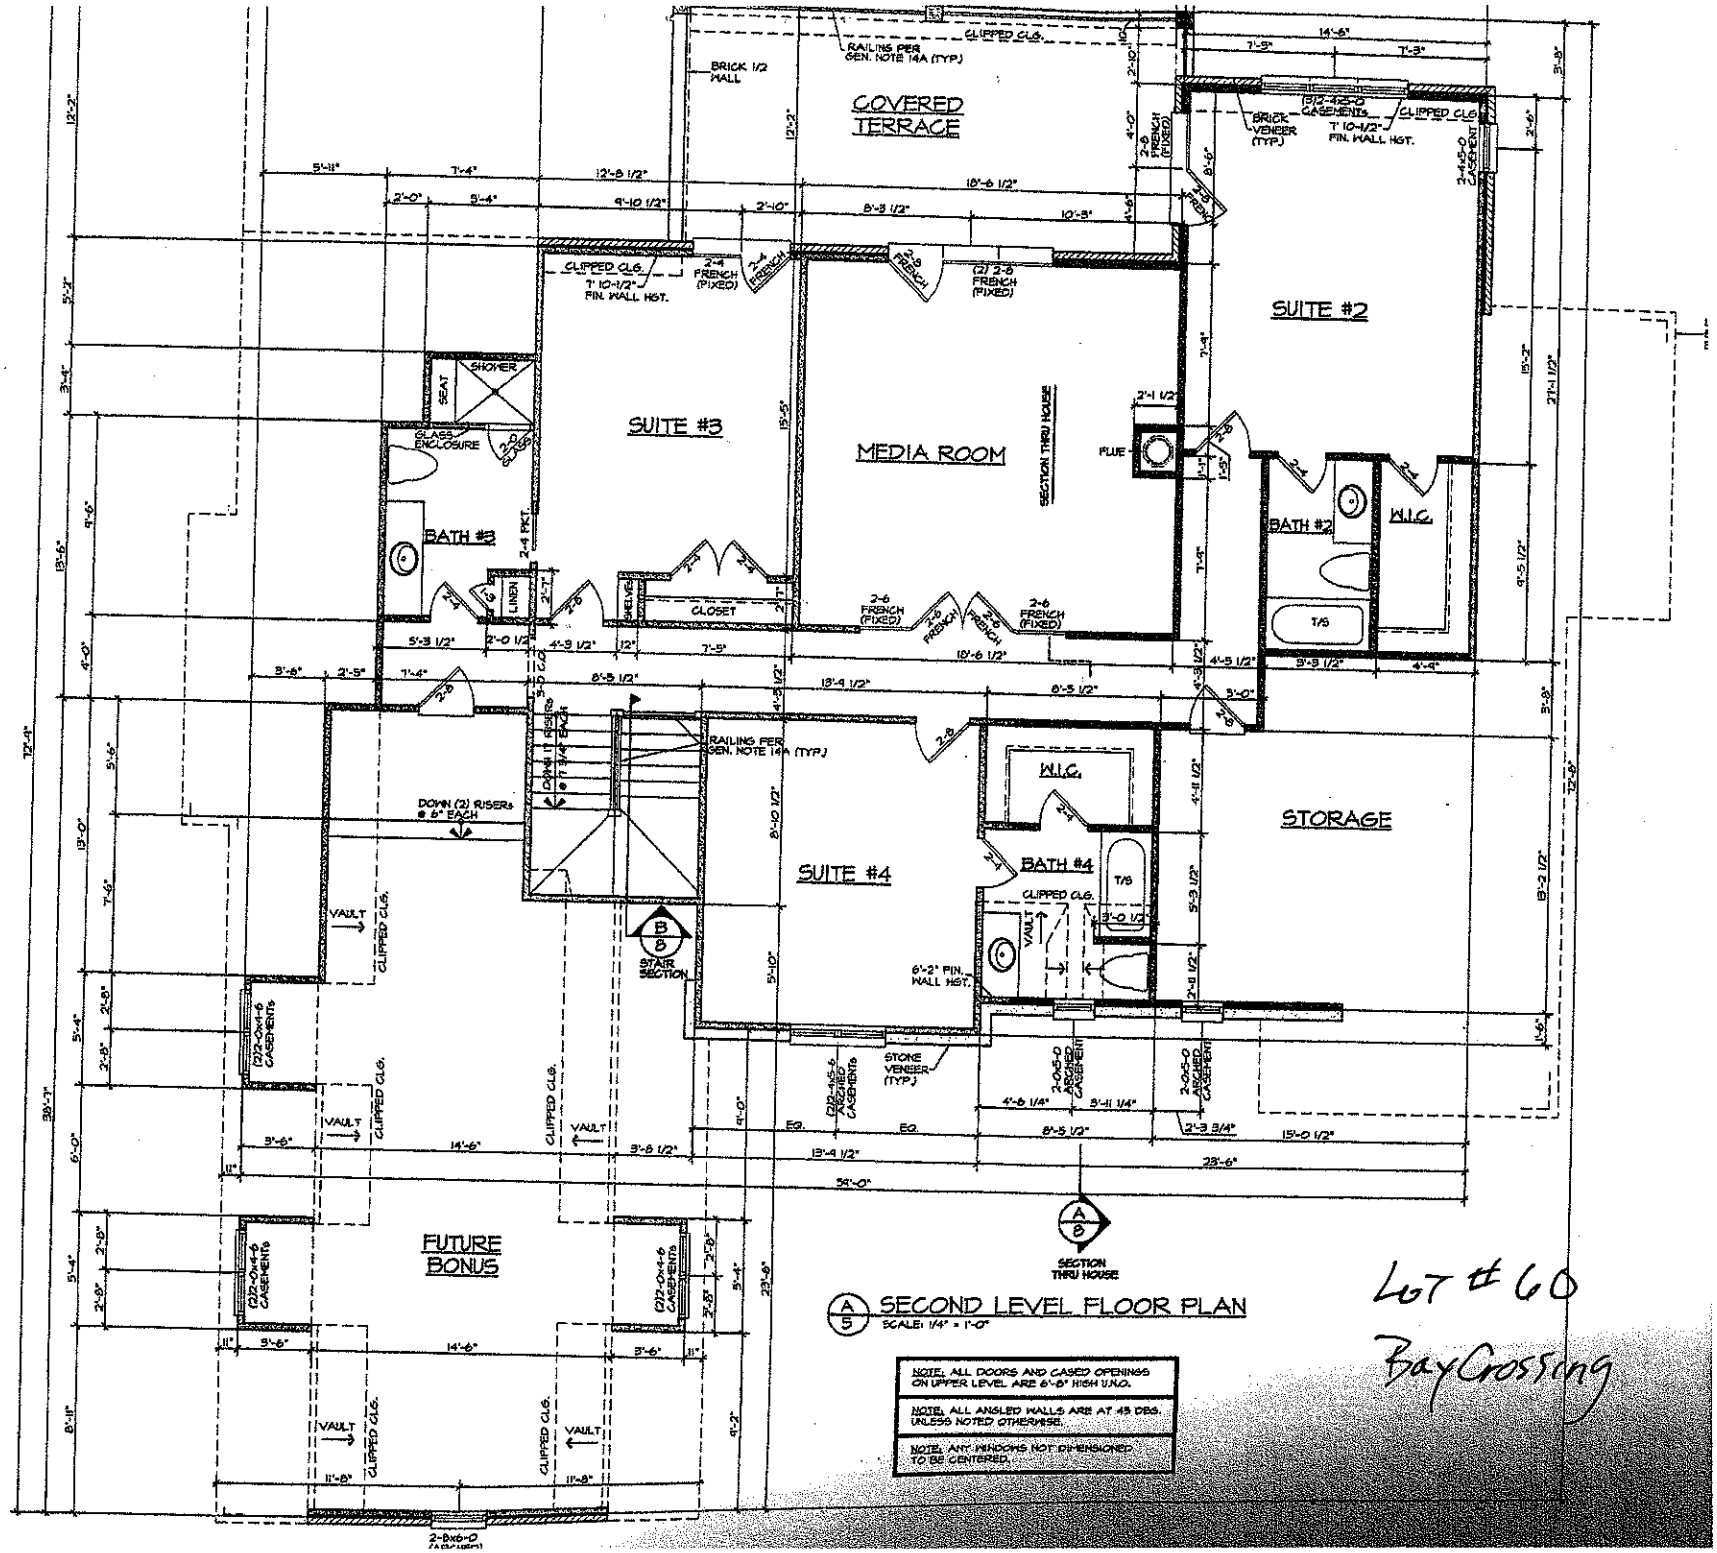


A/5 SECOND LEVEL FLOOR PLAN
SCALE: 1/4" = 1'-0"

NOTE: ALL DOORS AND CASED OPENINGS ON UPPER LEVEL ARE 6'-8" HIGH U.N.O.

NOTE: ALL ANGLED WALLS ARE AT 45 DEG. UNLESS NOTED OTHERWISE.

NOTE: ANY WINDOWS NOT DIMENSIONED TO BE CENTERED.

LOT # 60
BayCrossing