IREDELL COUNTY HEALTH DEPARTMENT


ENVIRONMENTAL HEALTH DIVISION

PAGE 2: *SITE PLAN WORKSHEET*

SEE THE "SAMPLE SITE PLAN" BELOW. ***INCOMPLETE SITE PLANS WILL BE RETURNED TO YOU FOR COMPLETION AND MAY RESULT IN A DELAY IN THE ISSUANCE OF YOUR SEPTIC SYSTEM PERMIT!!!***

Place an (X) beside each item as you complete the site plan:

( ) Property Line measurements are clearly identified
( ) All proposed structures are indicated
( ) Front and side setbacks from property line
( ) Preferred driveway location and well location
( ) Area you prefer your septic system to be placed
( ) North arrow, or other sufficient indicator of direction

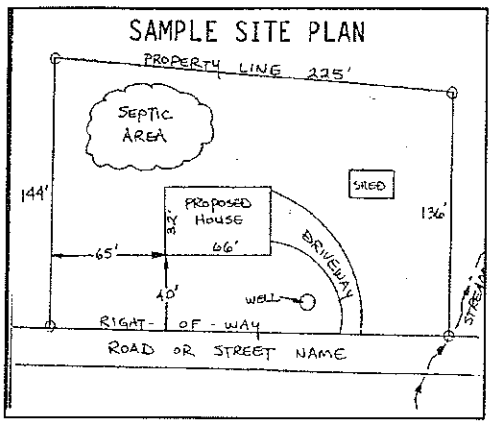

Circle N/A on the following if appropriate:

Location of septic systems and wells within 100' of your property **N/A**
Location of easements and rights of ways on your property **N/A**
Location of any designated wetlands on the property **N/A**

USE THIS SPACE TO DRAW YOUR SITE PLAN

Show: proposed house or business footprint, wells, water lines, patios, pools and decks, and any other item that will occupy space on the site

See Attached

Signature: _____ _____ 12-9-15

Property owner or owner's legal representative signature (SIGNATURE REQUIRED) — DATE

LINE SCHEDULE

LINE NUMBER	COLOR	FIELD ELEVATION	LENGTH (FT)
1	BLUE	0.9	85
2	ORANGE	2.6	87
3	PINK	4.3	86
4	YELLOW	5.1	90
5	PINK	6.3	93
6	BLUE	7.6	91
7	YELLOW	9.1	93
8	RED	10.6	90
9	ORANGE	12.2	90
10	BLU	13.7	90
11	YELLOW	15.5	90
12	RED	18.0	90
13	ORANGE	20.4	92
14	BLUE	22.8	46
15	YELLOW	25.0	31

LOT 135 BELLS CROSSING SUBDIVISION

5-BEDROOM ACCEPTED GRAVITY SYSTEM
LINES 1-7 TOTAL 625 LINEAR FEET
EZFLOW OR CHAMBER
LTAR 0.25
25% REDUCTION
24" TRENCH MAX (DOWN HILL SIDE OF TRENCH)

5-BEDROOM ACCEPTED GRAVITY REPAIR
LINES 7-12 TOTAL 542 LINEAR FEET
LTAR 0.3
25% REDUCTION
12" TRENCH MAX 6" OF COVER (DOWN HILL SIDE OF TRENCH)

FOR GENERAL USE NOT A SURVEY
PRELIMINARY NOT FOR CONSTRUCTION


SOIL ANALYSIS AND APPLICATION RATES PROVIDED BY PRICE ENVIRONMENTAL RESOURCE CONSULTING, PC

PRIMARY SYSTEM ——————

REPAIR SYSTEM – – – – – –

REPAIR LINES ——————
(NOT USED)

PIT OR AUGER BORING A

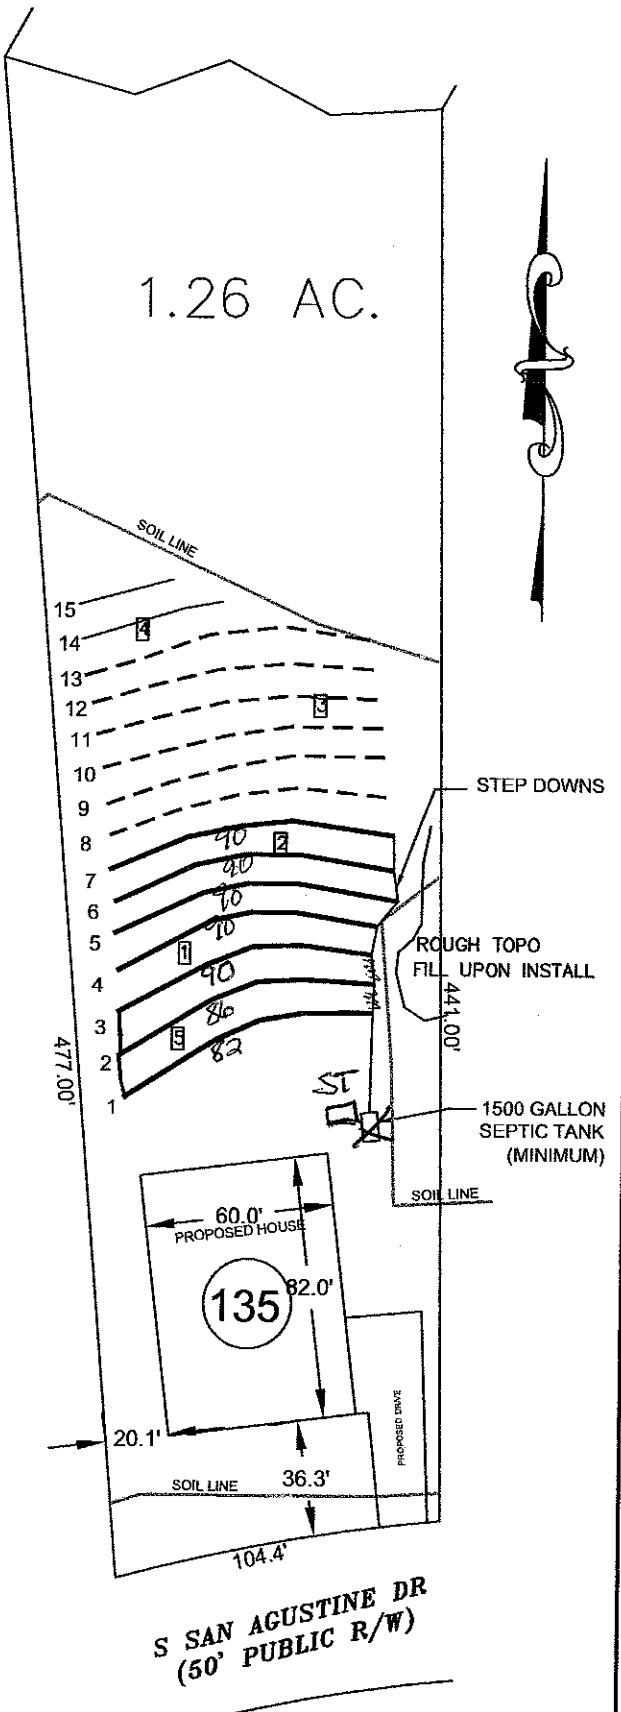

0 30 60


SCALE:
1" = 60 ft.

Bateman Civil Survey Company
Engineers • Surveyors • Planners
200 N. Main Street, Holly Springs, NC 27540 Ph: 919.577.1080 Fax: 919.577.1081
www.batemancivilsurvey.com info@batemancivilsurvey.com
NCBELS Firm No. C-2378

Z:\Projects\2012 MLS\120143 GREYCLIFF\vertage logo.gif

LOT 135
BELLS CROSSING SUBDIVISION
MOORESVILLE, NC
IREDELL COUNTY

DATE:11/19/15 DRAWN BY:MDB CHECKED BY:TMB

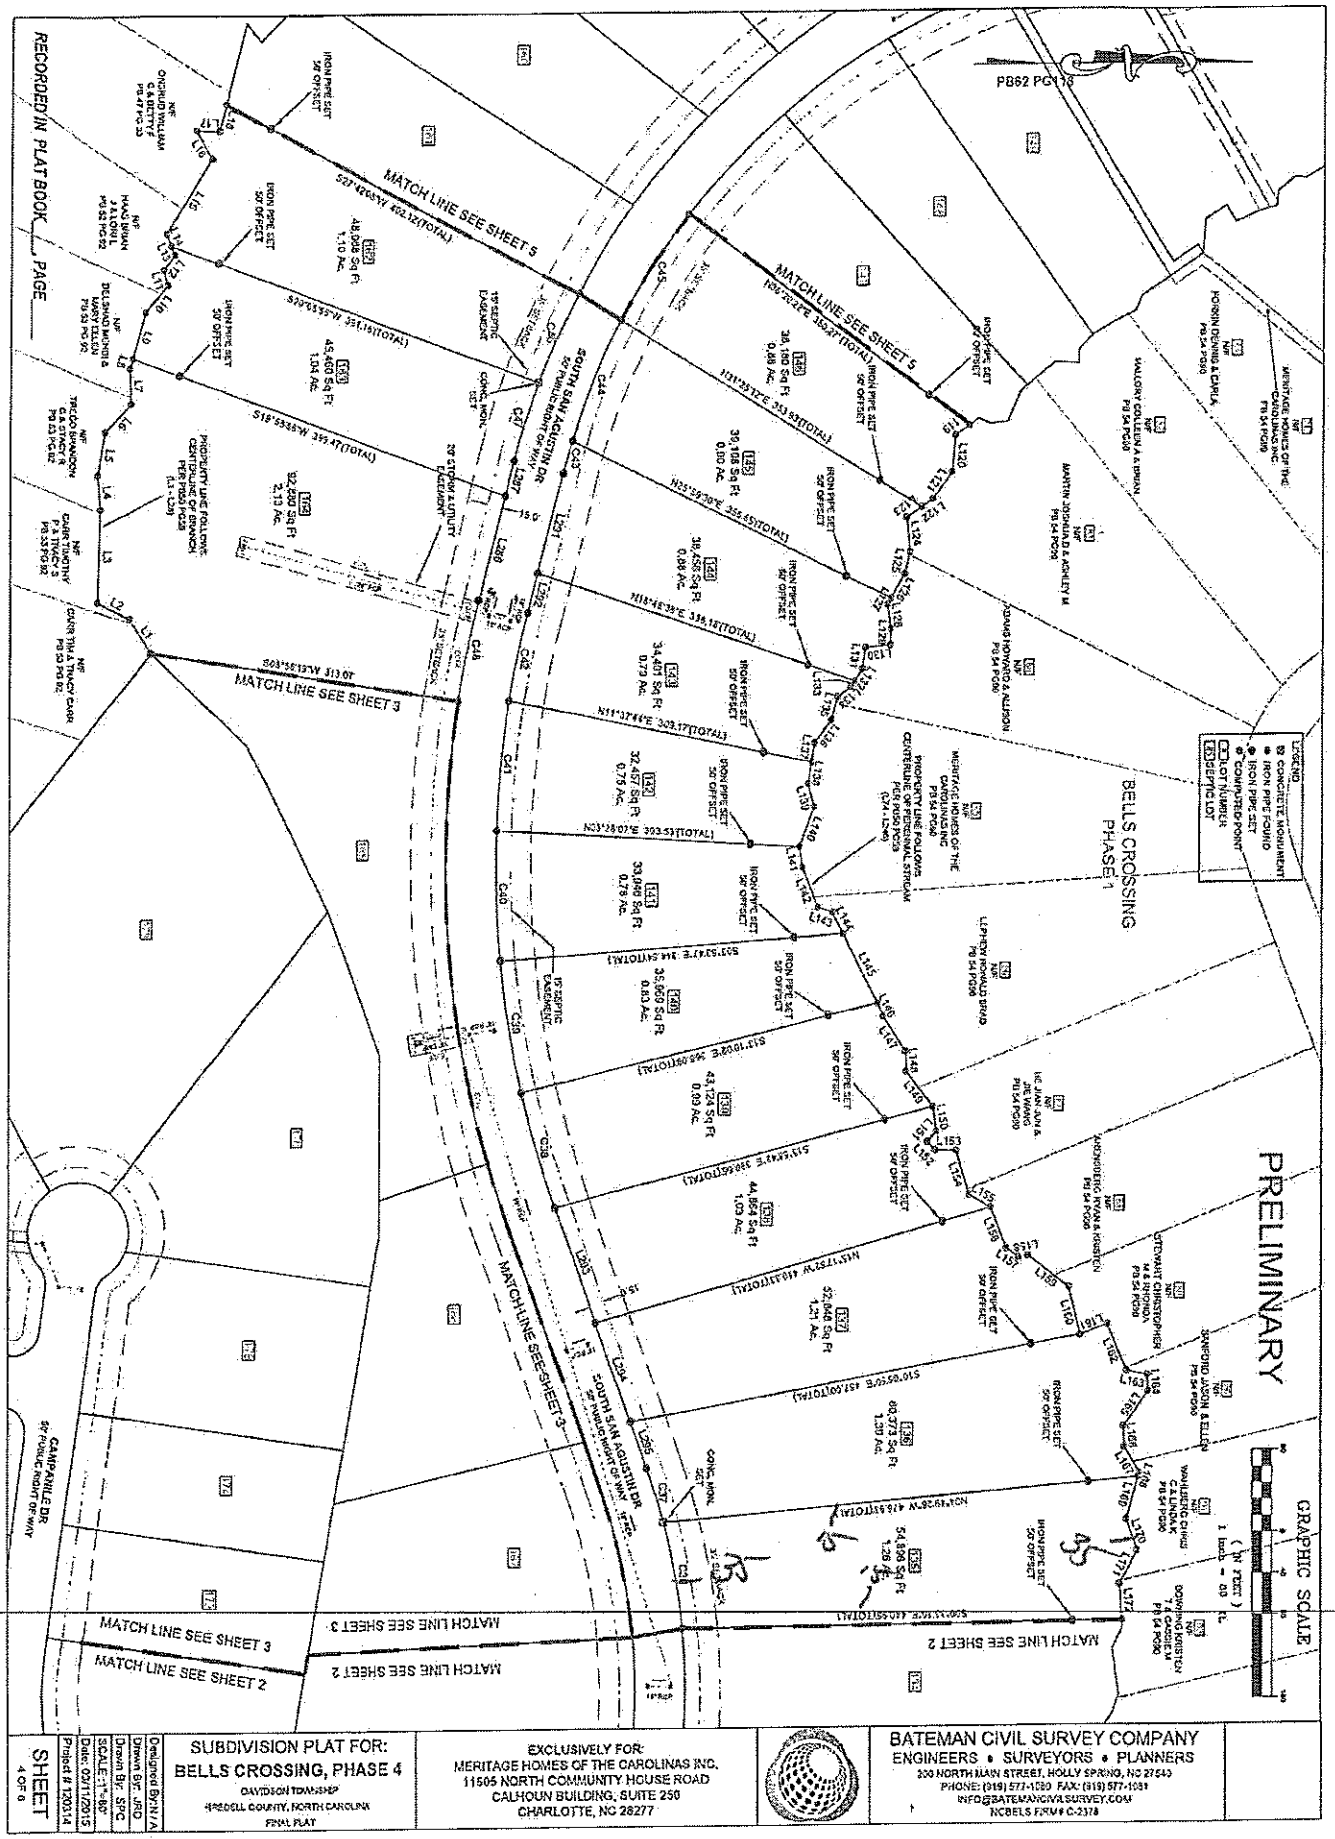

SHEET 4 OF 6	SUBDIVISION PLAT FOR: BELLS CROSSING, PHASE 4 DAVIDSON TOWNSHIP IREDELL COUNTY, NORTH CAROLINA FINAL PLAT	EXCLUSIVELY FOR: MERITAGE HOMES OF THE CAROLINAS INC. 11505 NORTH COMMUNITY HOUSE ROAD CALHOUN BUILDING, SUITE 250 CHARLOTTE, NC 28277	BATEMAN CIVIL SURVEY COMPANY ENGINEERS • SURVEYORS • PLANNERS 300 NORTH MAIN STREET, HOLLY SPRING, NC 27540 PHONE: (919) 577-1080 FAX: (919) 577-1081 INFO@BATEMANCIVILSURVEY.COM NCBELS FIRM # C-2378

Designed By: N/A
Drawn By: JRD
Drawn By: SPC
SCALE: 1"=50'
Date: 02/11/2015
Project # 120514