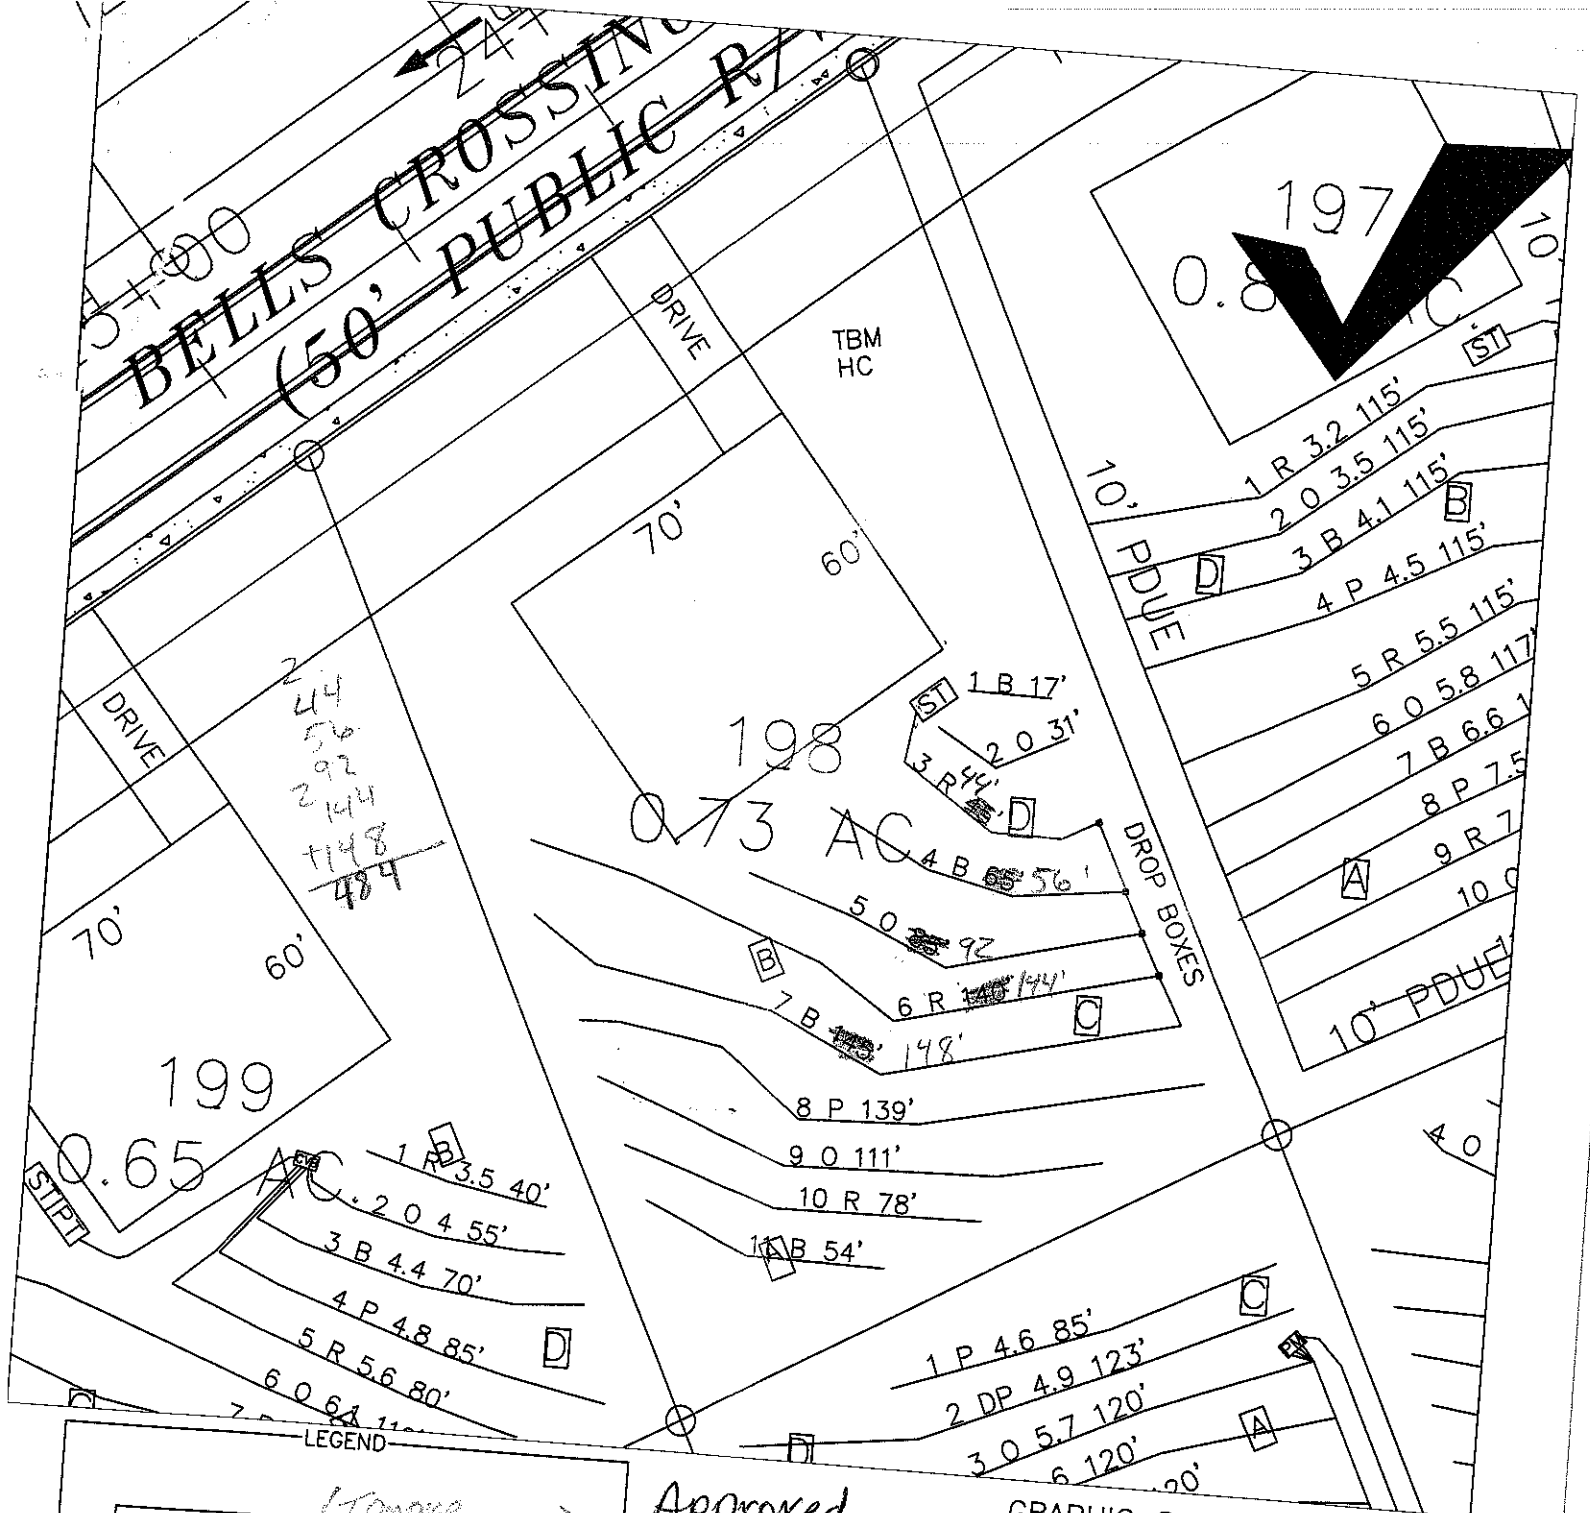


LEGEND

House Box. (Ignore pencilled X)

System lines.

Repair lines.

Approved ICHD

GRAPHIC SCALE
1" = 40'
40 0 40 80

FOR PRELIMINARY PLANNING PURPOSES ONLY. ALL LOTS WILL REQUIRE FINAL APPROVAL BY THE COUNTY HEALTH DEPARTMENT ON A LOT BY LOT BASIS. THIS MAP SHOULD BY USED AS A GENERAL GUIDE, SOME ADJUSTMENTS WILL BE NECESSARY IN THE FIELD DUE TO SOIL VARIABILITY AND COMPLEX TOPOGRAPHIC FEATURES. THIS MAP ONLY REFLECTS EXISTING SOIL SUITABILITY FOR ON-SITE SEPTIC TANK SYSTEMS.

PLEASE REFER TO ATTACHED SOIL REPORT FOR ADDITIONAL SITE SPECIFIC INFORMATION

Lot 198

OLLANS SOIL & ENVIRONMENTAL SERVICES
ORTH BROAD STREET SUITE D
ESVILLE, NC 28115
(704) 658-1723
(704) 658-1724
BRADY FREEMAN, B.S.
MOBILE: (704) 796-1497
EMAIL: BFREE20@YAHOO.COM
ASHLEY ROLLANS, NC LICENSED SOIL SCIENTIST
MOBILE: (704) 796-5046
EMAIL: ROLLANS@WINDSTREAM.NET

MAP TITLE: SITE PLAN & DRAINFIELD AREAS

PROJECT NAME: BELLS CROSSING, LLC / BELLS CROSSING

LOCATION/DATE: PERTH RD, IREDELL COUNTY, NORTH CAROLINA, AUG 2008

JOB #: 01-1429
FILE: C:\JOBS\01-1429
PROJECT MGR.: C.B.F.
FIELD WORK: C.B.F., A.L.P. & M.D.B.
DRAWN BY: C.B.F. & M.D.B.