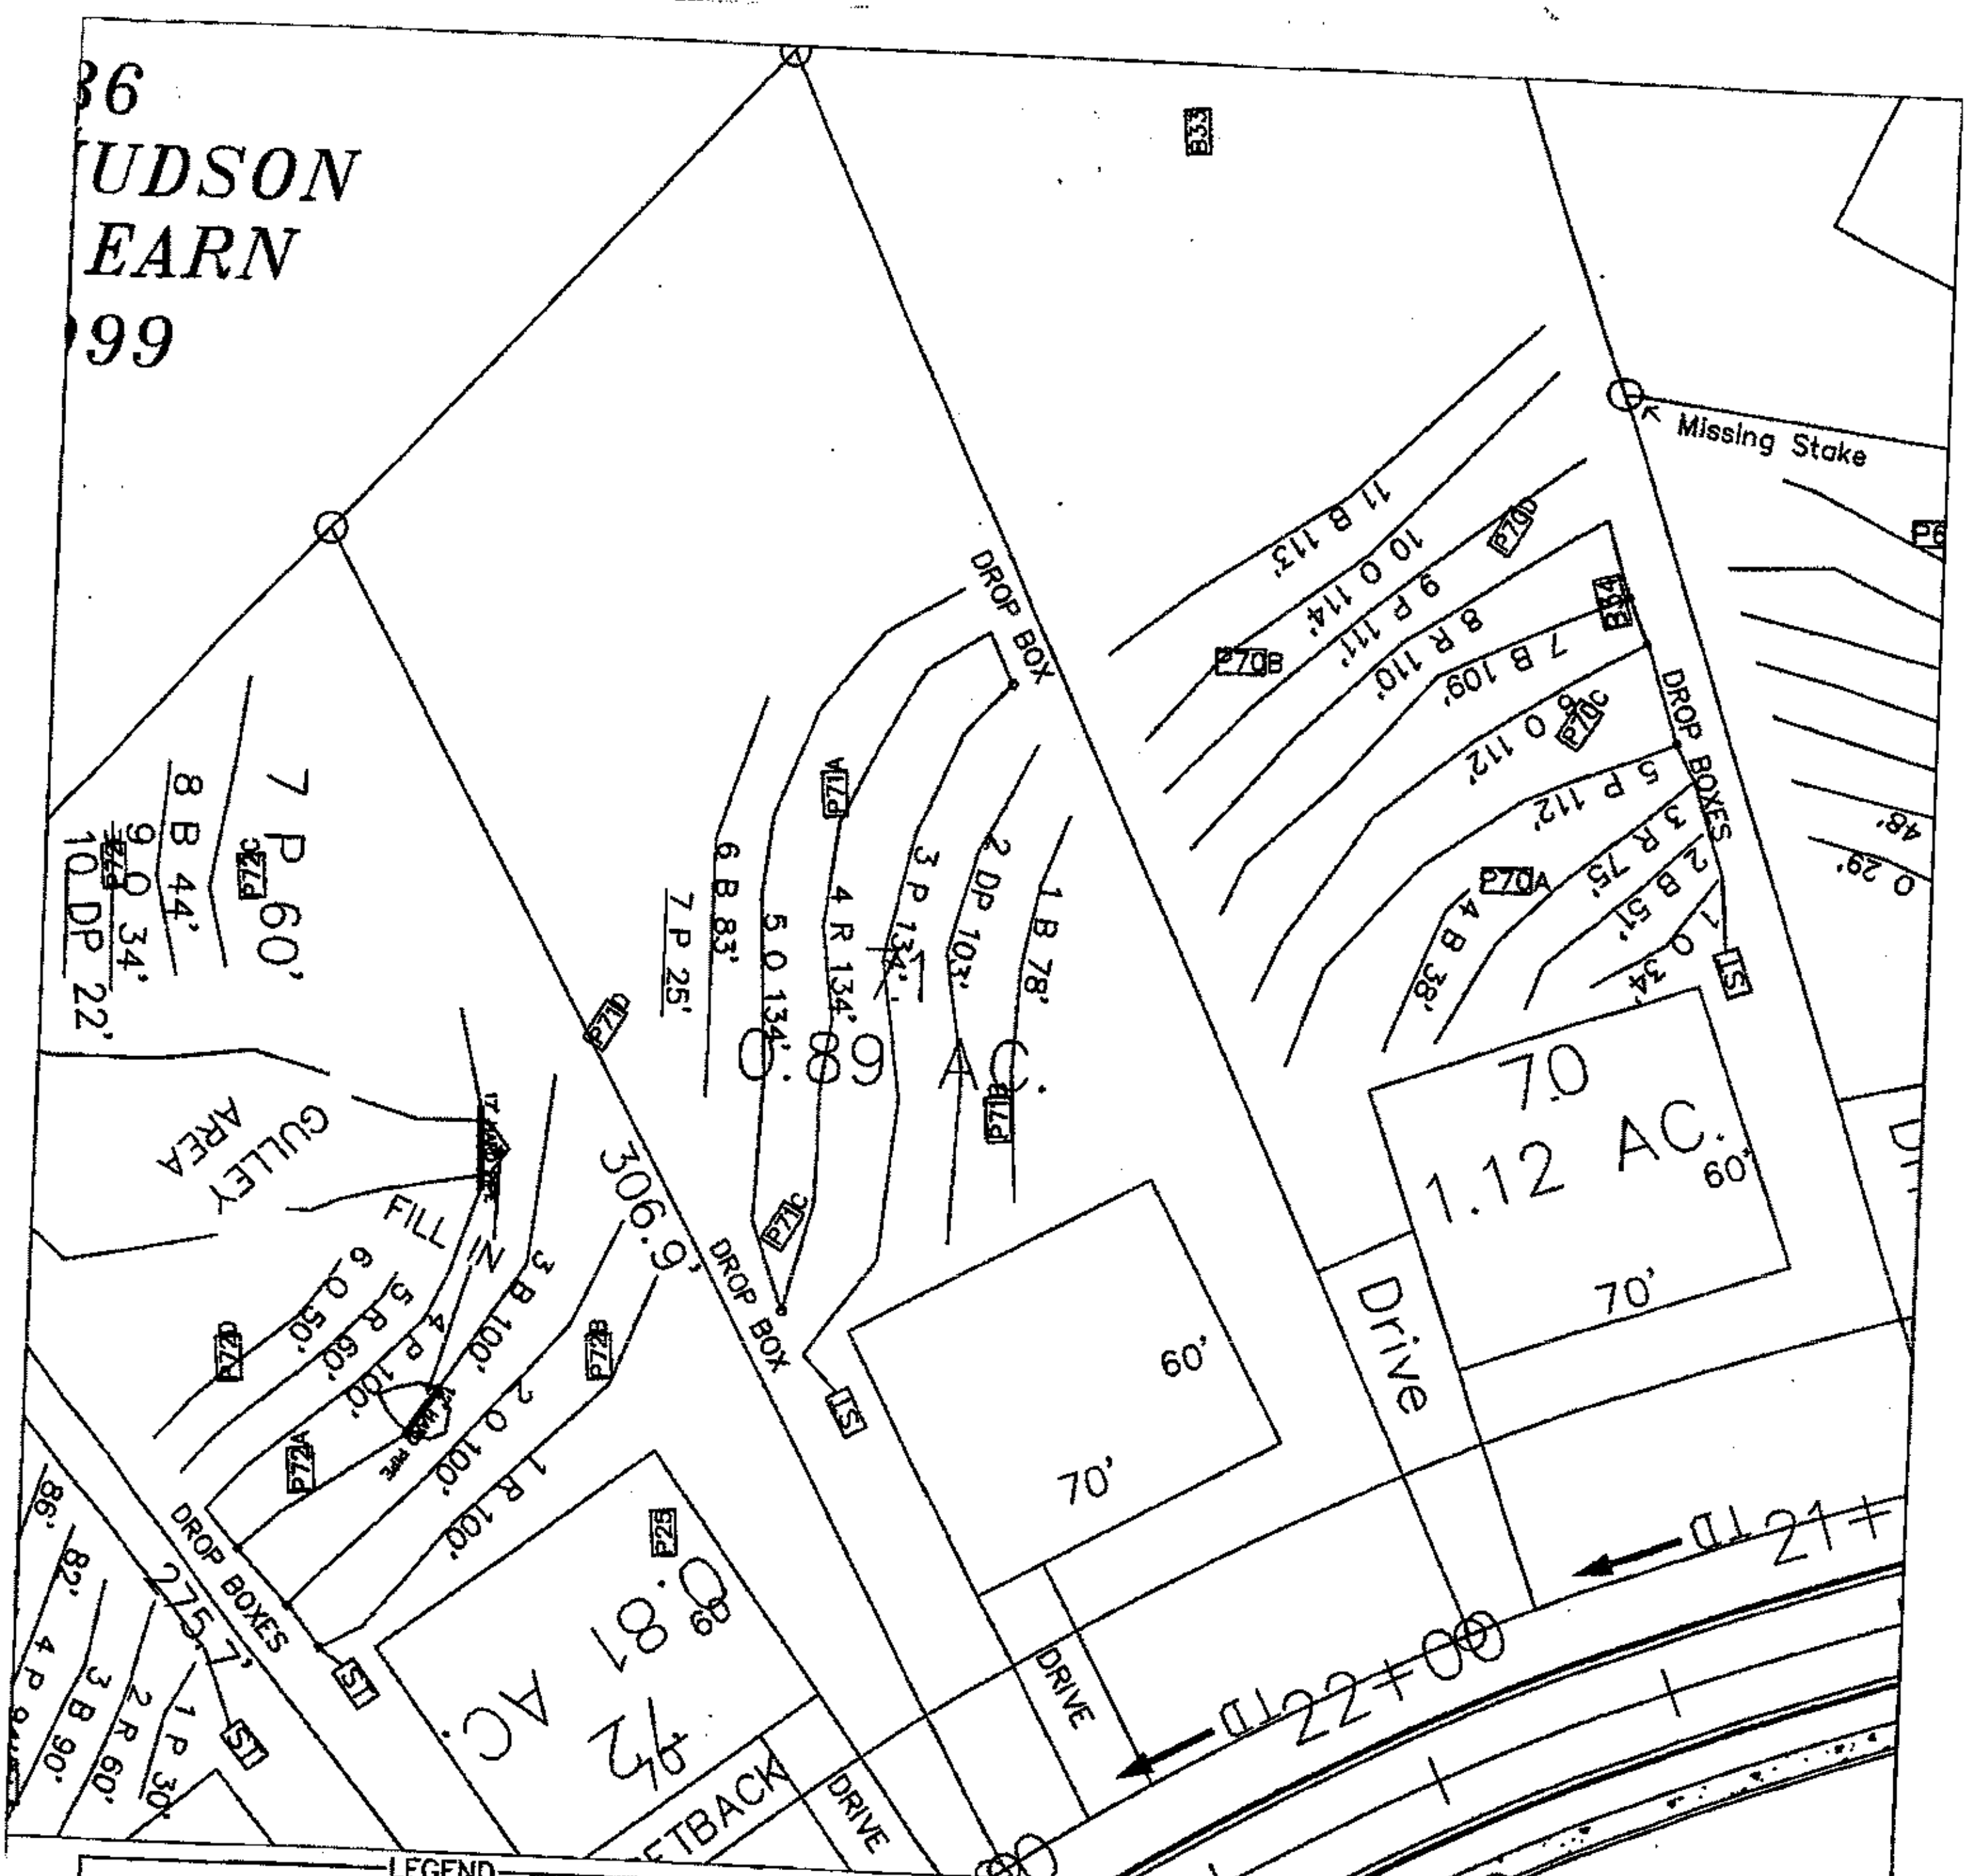


LEGEND

House Box.

System lines.

Repair lines.

Improvement Permit Only
Do Not Issue
Building Permit

GRAPHIC SCALE
1" = 50'

50 0 50 100

FOR PRELIMINARY PLANNING PURPOSES ONLY. ALL LOTS WILL REQUIRE FINAL APPROVAL BY THE COUNTY HEALTH DEPARTMENT ON A LOT BY LOT BASIS. THIS MAP SHOULD BY USED AS A GENERAL GUIDE, SOME ADJUSTMENTS WILL BE NECESSARY IN THE FIELD DUE TO SOIL VARIABILITY AND COMPLEX TOPOGRAPHIC FEATURES. THIS MAP ONLY REFLECTS EXISTING SOIL SUITABILITY FOR ON-SITE SEPTIC TANK SYSTEMS.

PLEASE REFER TO ATTACHED SOIL REPORT FOR ADDITIONAL SITE SPECIFIC INFORMATION

ROLLANS SOIL & ENVIRONMENTAL SERVICES
NORTH BROAD STREET SUITE D
ORESVILLE, NC 28115
ONE: (704) 658-1723
: (704) 658-1724

GRADY FREEMAN, R.S.
MOBILE: (704) 746-
EMAIL: BFREE2000@YAHOO.COM

ASHLEY ROLLANS, NC LICENSED SOIL SCIENTIST
MOBILE: (704) 746-
EMAIL: ROLLANS@WINDSTREAM.NET

MAP TITLE:
SITE PLAN & DRAINFIELD AREAS

PROJECT NAME:
BELLS CROSSING, LLC / BELLS CROSSING

LOCATION/DATE:
PERTH RD
IREDELL COUNTY, NORTH CAROLINA
SEP 2008

JOB #: 01-1429
FILE: C:\JOBS\01-1429
PROJECT MGR.: C.B.F.
FIELD WORK: C.B.F., A.L.P. & M.D.B.
DRAWN BY: C.B.F. & M.D.B.