SOIL/SITE EVALUATION

(Continuation Sheet)


Sheet ___ of ___

DEPARTMENT OF ENVIRONMENT
AND NATURAL RESOURCES
DIVISION OF ENVIRONMENTAL HEALTH

PROPERTY ID #: _____
DATE OF EVALUATION: _____
COUNTY: _____

PROFILE #	.1940 LANDSCAPE POSITION/ SLOPE %	HORIZON DEPTH (IN.)	SOIL MORPHOLOGY (.1941) .1941 STRUCTURE/ TEXTURE	SOIL MORPHOLOGY (.1941) .1941 CONSISTENCE/ MINERALOGY	OTHER PROFILE FACTORS .1942 SOIL WETNESS/ COLOR	.1943 SOIL DEPTH	.1956 SAPRO CLASS	.1944 RESTR HORIZ	PROFILE CLASS & LTAR
P68A	L/6-10	0-19	Rc wf-sbk	Fr SS SP SE xP	-MSAP	47	-	-	PS 0.3
		19-47+	RY cl wf-sbk	" " " "					
P68B	L/6-10	0-19	R c wm-sbk/Abk	Fr SS SP SE xP	-C SAP -C. WR VEINS	55	-	-	PS 0.275
		19-55	RY cl vw sbk	" " " "					
P68C	SS 0-5%	0-28	R c MMAB4/SB4	SS, SP, Fr SE xP	— con SAP	48"	-	-	PS .3
		28-48	RY CL WFSB4	" " " "					
P68D	SS 5-10%	0-32	RB c MFAB4/SB4	SS, SP, Fr SE xP	— con/many SAP	54"	-	-	PS .3
		32-54	RY CL WFSB4	SS, SP, Fr SE xP					

COMMENTS: _____

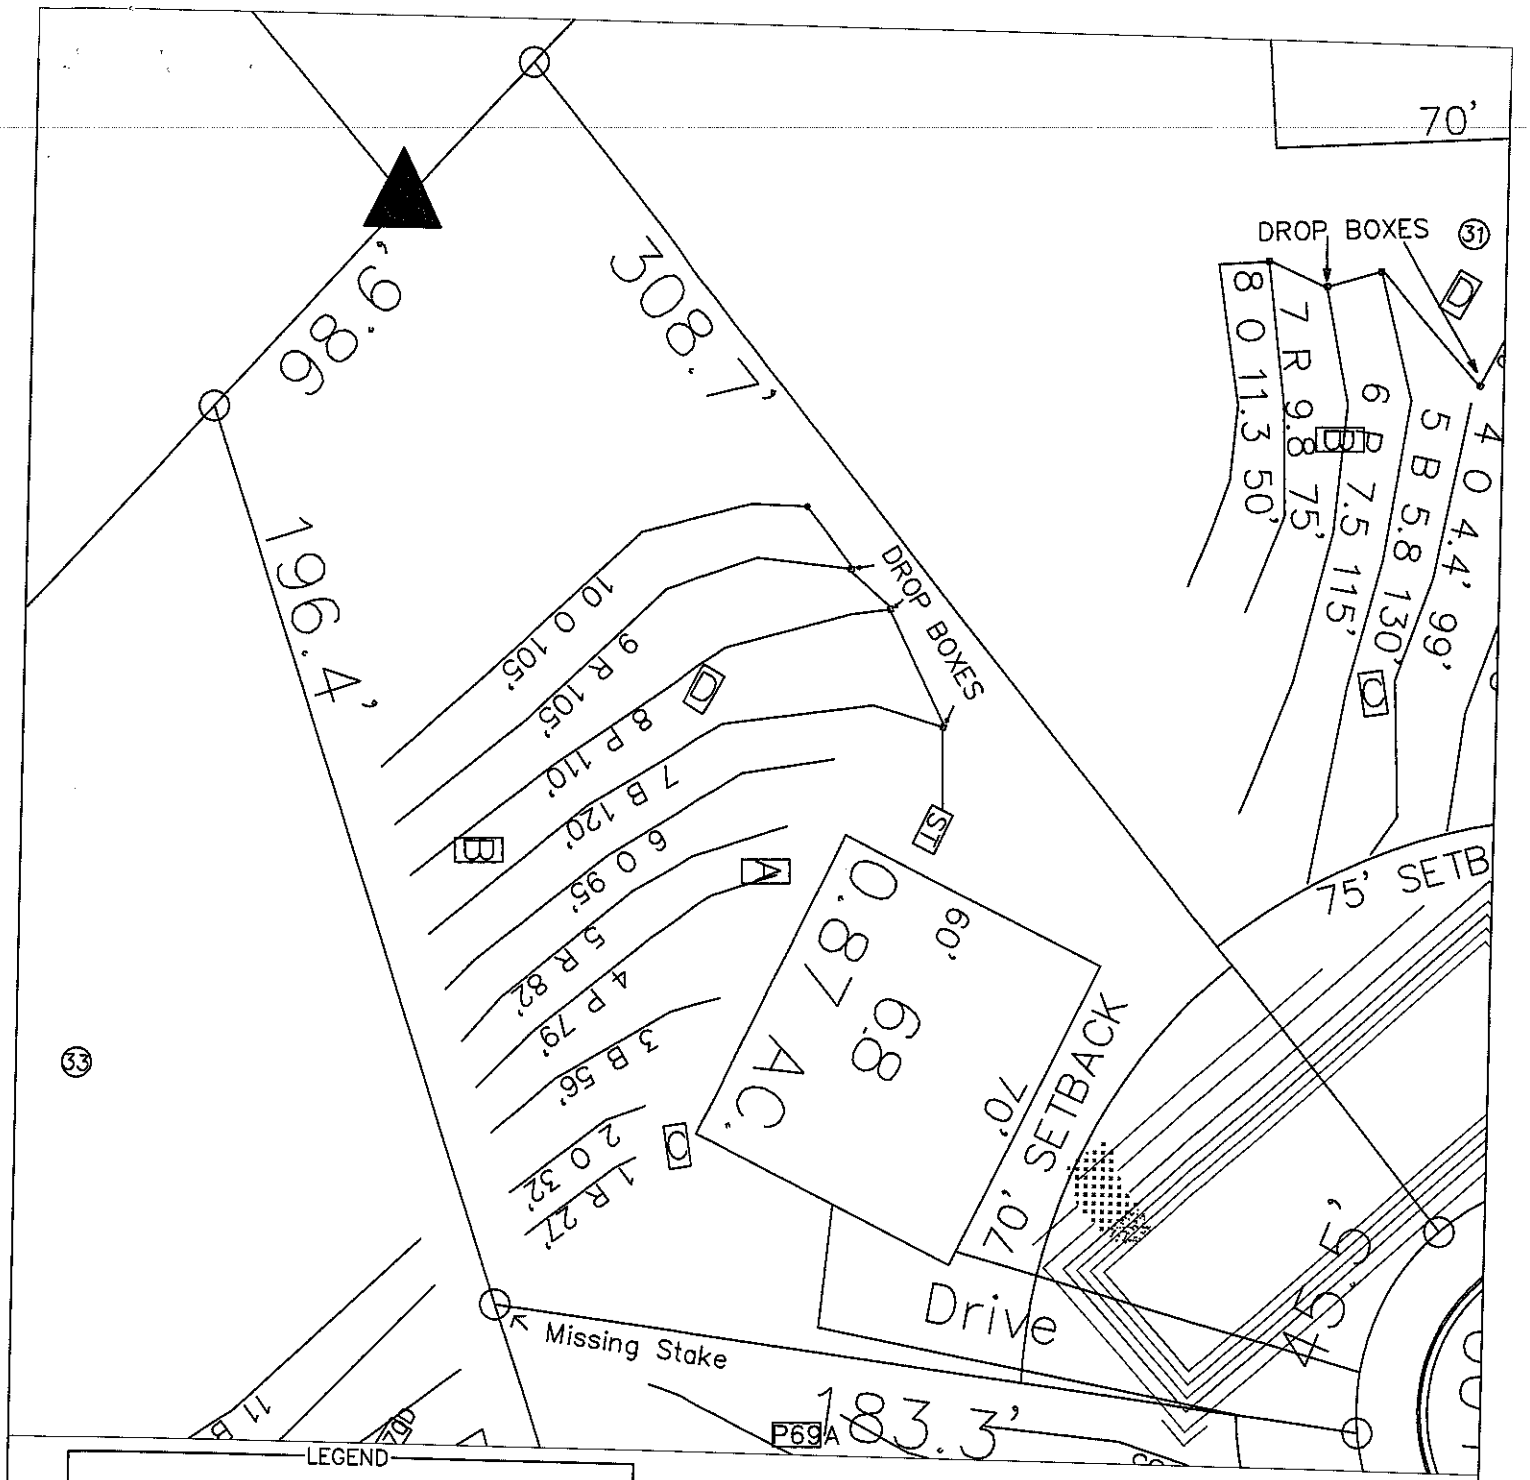

LEGEND

House Box.

System lines.

Repair lines.

GRAPHIC SCALE

1" = 40'

40 0 40 80

FOR PRELIMINARY PLANNING PURPOSES ONLY. ALL LOTS WILL REQUIRE FINAL APPROVAL BY THE COUNTY HEALTH DEPARTMENT ON A LOT BY LOT BASIS. THIS MAP SHOULD BY USED AS A GENERAL GUIDE. SOME ADJUSTMENTS WILL BE NECESSARY IN THE FIELD DUE TO SOIL VARIABILITY AND COMPLEX TOPOGRAPHIC FEATURES. THIS MAP ONLY REFLECTS EXISTING SOIL SUITABILITY FOR ON-SITE SEPTIC TANK SYSTEMS.

PLEASE REFER TO ATTACHED SOIL REPORT FOR ADDITIONAL SITE SPECIFIC INFORMATION

ROLLANS SOIL & ENVIRONMENTAL SERVICES

470 NORTH BROAD STREET SUITE D
MOORESVILLE, NC 28115
PHONE: (704) 658-1723
FAX: (704) 658-1724

BRADY FREEMAN, B.S.
MOBILE: (704) 746 - 6497
EMAIL: BFREE2096@YAHOO.COM

ASHLEY ROLLANS, NC LICENSED SOIL SCIENTIST
MOBILE: (704) 746 - 5366
EMAIL: ROLLANS.ASHLEY@YAHOO.COM

MAP TITLE: SITE PLAN & DRAINFIELD AREAS

PROJECT NAME: BELLS CROSSING, LLC / BELLS CROSSING

LOCATION/DATE: PERTH RD, REDELL COUNTY, NORTH CAROLINA, OCT 2006

JOB # : 01-1429
FILE: C:\JOBS\01-1429
PROJECT MGR.: C.B.F.
FIELD WORK: C.B.F., A.L.P. & M.D.B.
DRAWN BY: C.B.F. & M.D.B.