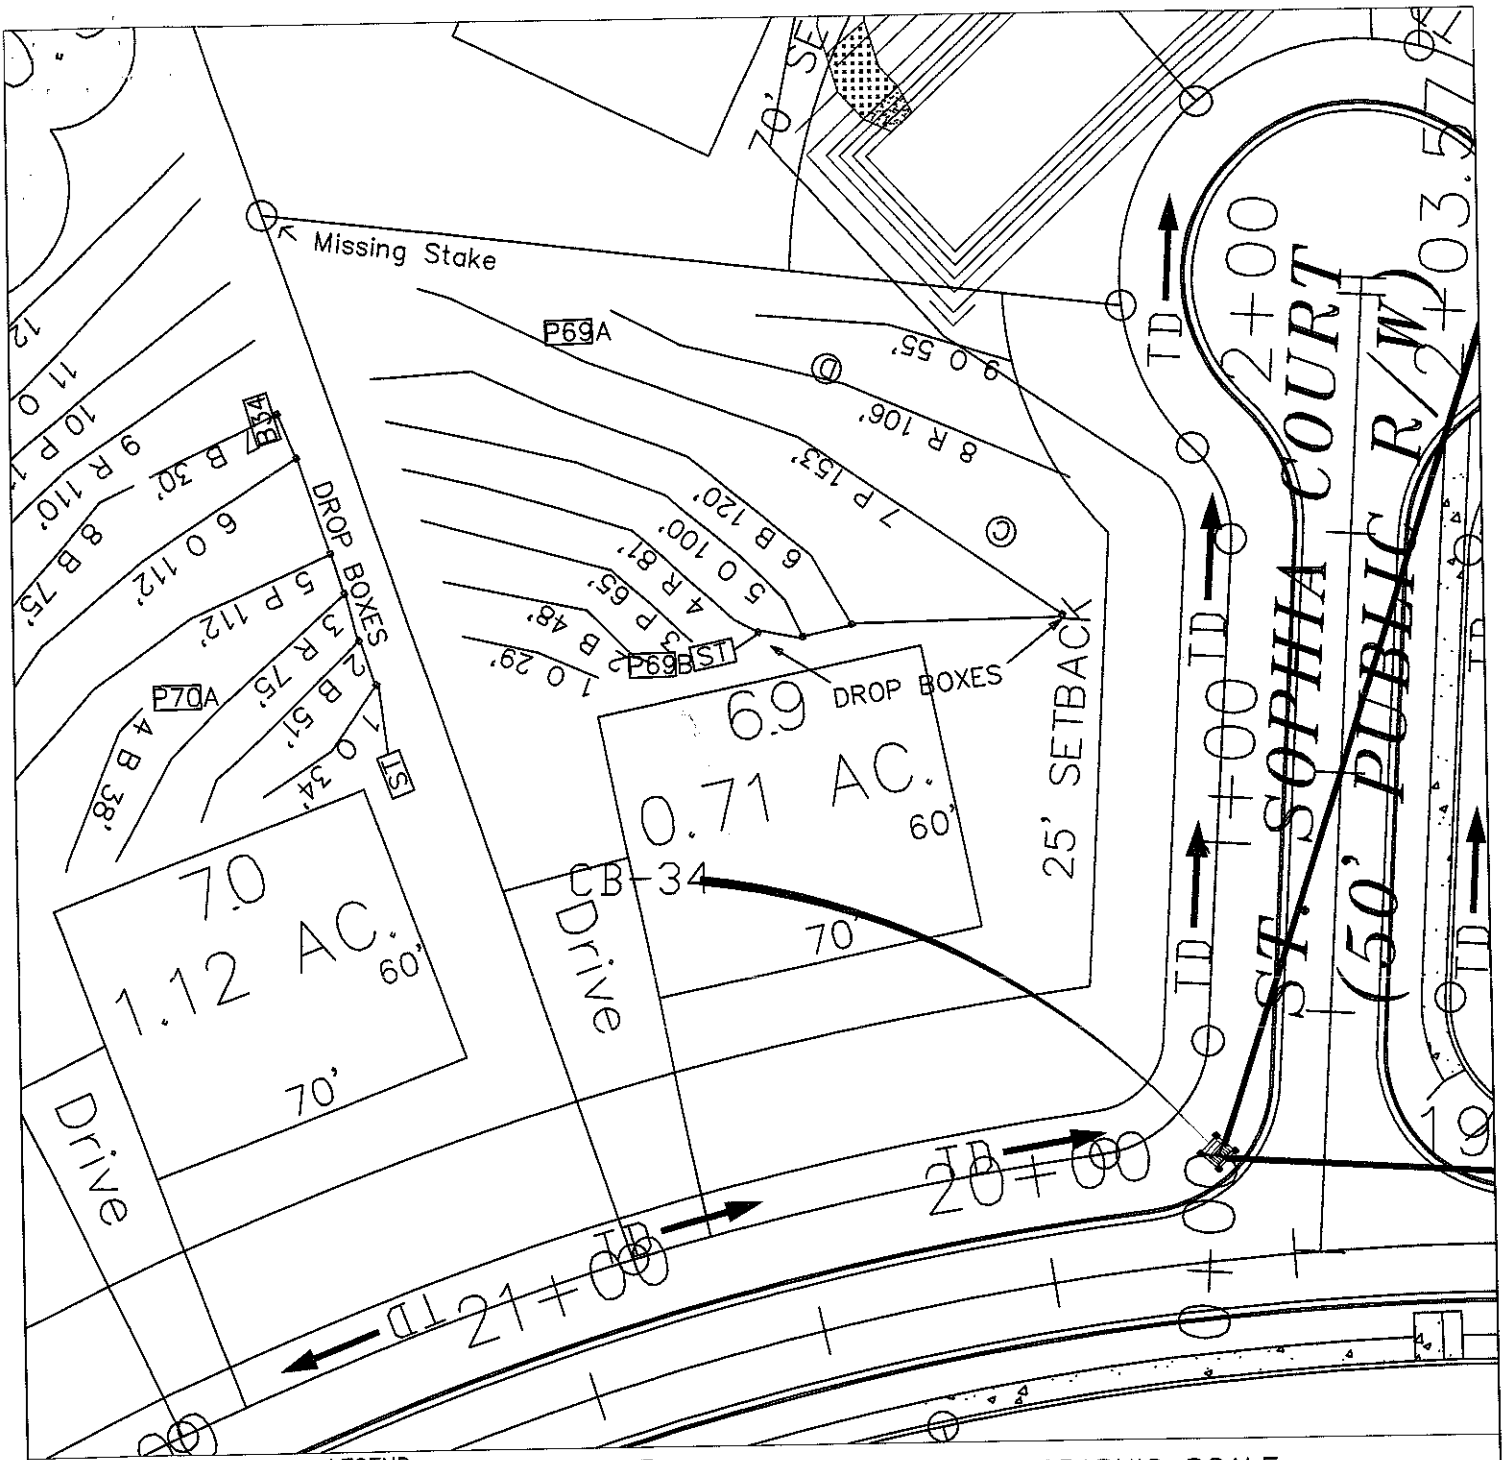


LEGEND

House Box.

System lines.

Repair lines.

GRAPHIC SCALE

1" = 40'

40 0 40 80

FOR PRELIMINARY PLANNING PURPOSES ONLY. ALL LOTS WILL REQUIRE FINAL APPROVAL BY THE COUNTY HEALTH DEPARTMENT ON A LOT BY LOT BASIS. THIS MAP SHOULD BY USED AS A GENERAL GUIDE, SOME ADJUSTMENTS WILL BE NECESSARY IN THE FIELD DUE TO SOIL VARIABILITY AND COMPLEX TOPOGRAPHIC FEATURES. THIS MAP ONLY REFLECTS EXISTING SOIL SUITABILITY FOR ON-SITE SEPTIC TANK SYSTEMS.

PLEASE REFER TO ATTACHED SOIL REPORT FOR ADDITIONAL SITE SPECIFIC INFORMATION

ROLLANS SOIL & ENVIRONMENTAL SERVICES
470 NORTH BROAD STREET SUITE D
MOORESVILLE, NC 28115
PHONE: (704) 658-1723
FAX: (704) 658-1724
BRADY FREEMAN, P.S.
MOBILE: (704) 746 - 6497
EMAIL: BFREE30@YAHOO.COM
ASHLEY ROLLANS, NC LICENSED SOIL SCIENTIST
MOBILE: (704) 746 - 5046
EMAIL: ROLLANSSOILS1@EARTHLINK.NET

MAP TITLE:	SITE PLAN & DRAINFIELD AREAS
PROJECT NAME:	RYAN-WEST DEVELOPERS/ BELLS CROSSING
LOCATION/DATE:	PERTH RD IREDELL COUNTY, NORTH CAROLINA JUNE 2006
JOB # :	01-1429
FILE:	C:\JOBS\01-1429
PROJECT MGR.:	C.B.F.
FIELD WORK:	C.B.F., A.L.P. & M.D.B.
DRAWN BY:	C.B.F. & M.D.B.