
LINE SCHEDULE

LINE NUMBER	COLOR	FIELD ELEVATION	LENGTH (FT)
2	ORANGE	3.6	30
3	BLUE	4.1	60
4	PINK	4.9	70
5	YELLOW	5.6	90
6	RED	7.8	105
7	ORANGE	9.0	95
8	PINK	10.5	91
9	BLUE	11.0	27 (NOT USED)
10	PINK	12.5	94
11	ORANGE	14.0	84
12	PINK	15.4	50

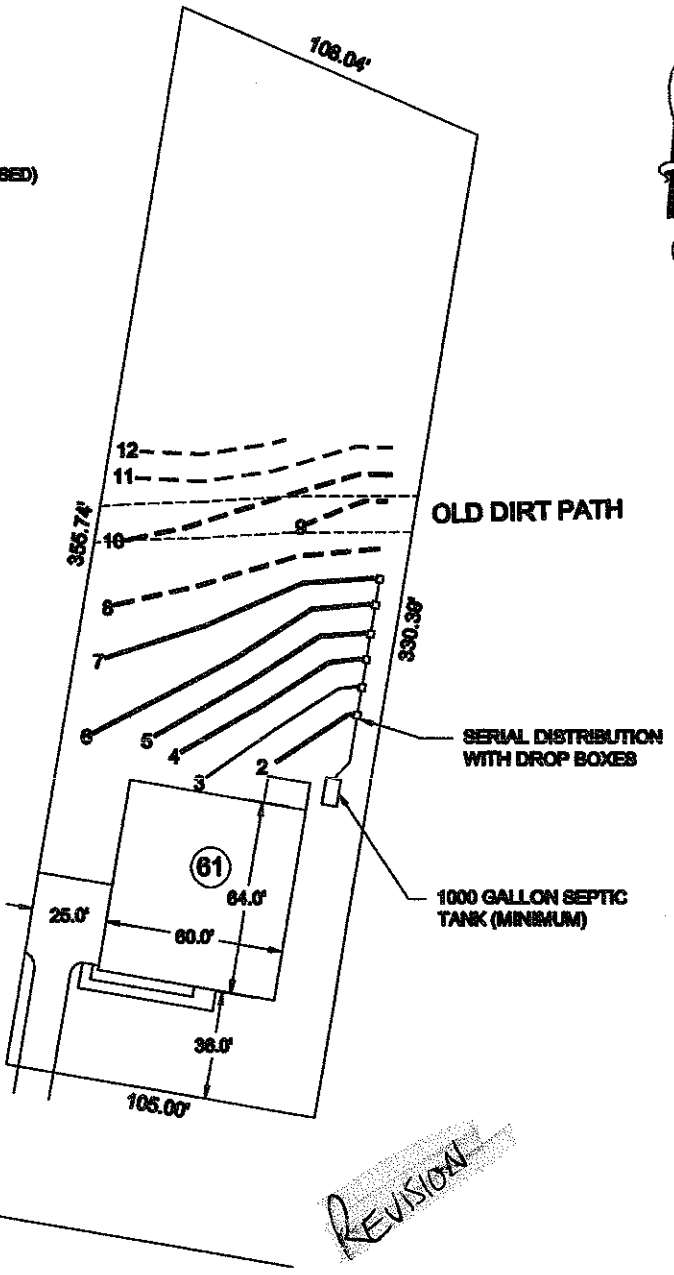



LOT 61 BELLS CROSSING SUBDIVISION

4-BEDROOM INNOVATIVE GRAVITY SYSTEM
SERIAL DISTRIBUTION WITH DROP BOXES
LINES 2-7 TOTAL 450 LINEAR FEET
EZFLOW OR CHAMBER
LTAR 0.275
25% REDUCTION

5-BEDROOM LPP FED PANEL BLOCK REPAIR
LINES 8 & 10-12 TOTAL 319 LINEAR FEET
LTAR 0.275
50% REDUCTION

FOR GENERAL USE NOT A SURVEY
PRELIMINARY NOT FOR CONSTRUCTION


SCALE:
1" = 60 ft.

Bateman Civil Survey Company
Engineers • Surveyors • Planners
250 N. Main Street, Holly Springs, NC 27540 Ph: 919.577.1080 Fax: 919.577.1081
www.batemancivilsurvey.com info@batemancivilsurvey.com
NCBELS Firm No. C-2876

MeritageHomes

LOT 61
BELLS CROSSING SUBDIVISION
MOORESVILLE, NC
IREDELL COUNTY

DATE: 03/11/12 DRAWN BY: TMB CHECKED BY: TMB

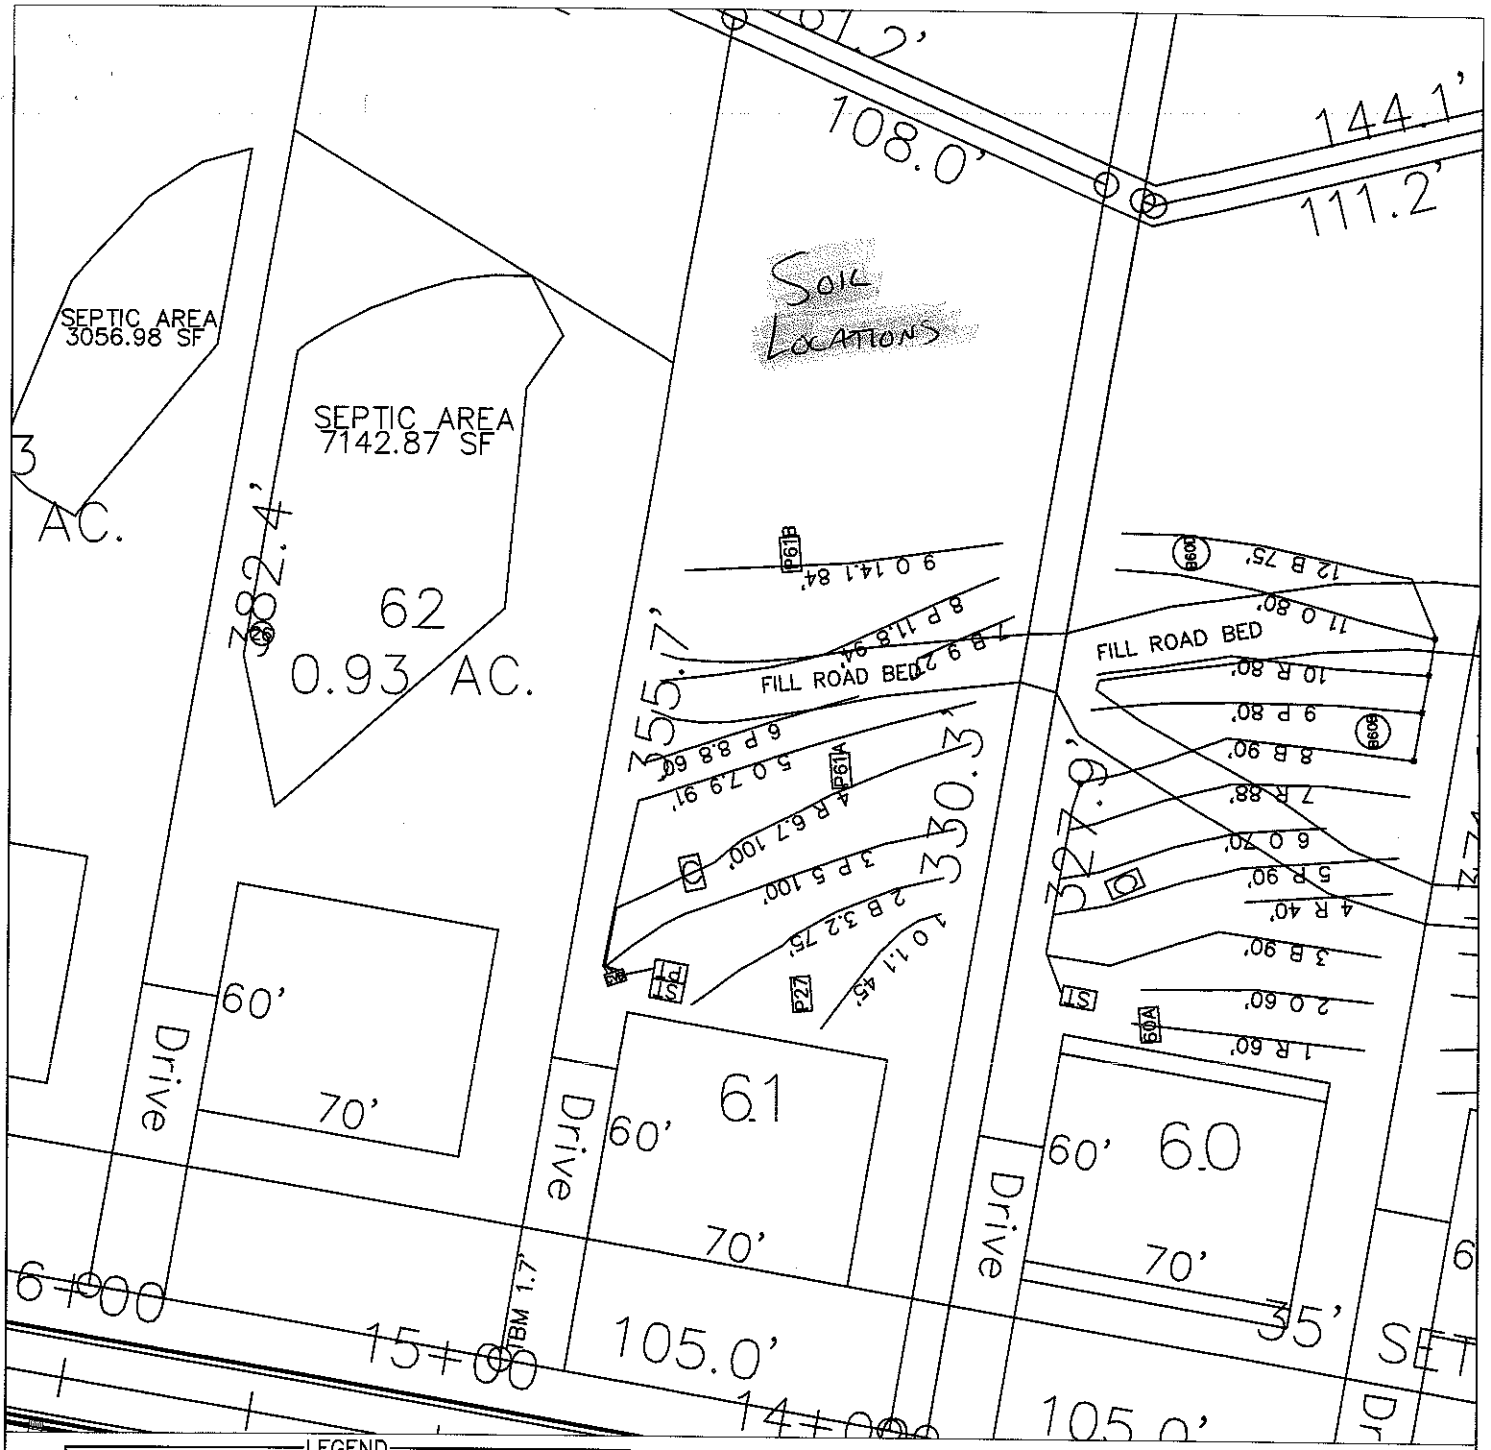

LEGEND

House Box.

System lines.

Repair lines.

GRAPHIC SCALE
1" = 50'

50 0 50 100

FOR PRELIMINARY PLANNING PURPOSES ONLY. ALL LOTS WILL REQUIRE FINAL APPROVAL BY THE COUNTY HEALTH DEPARTMENT ON A LOT BY LOT BASIS. THIS MAP SHOULD BY USED AS A GENERAL GUIDE, SOME ADJUSTMENTS WILL BE NECESSARY IN THE FIELD DUE TO SOIL VARIABILITY AND COMPLEX TOPOGRAPHIC FEATURES. THIS MAP ONLY REFLECTS EXISTING SOIL SUITABILITY FOR ON-SITE SEPTIC TANK SYSTEMS.

PLEASE REFER TO ATTACHED SOIL REPORT FOR ADDITIONAL SITE SPECIFIC INFORMATION

ROLLANS SOIL & ENVIRONMENTAL SERVICES
470 NORTH BROAD STREET SUITE D
MOORESVILLE, NC 28115
PHONE: (704) 658-1723
FAX: (704) 658-1724

BRADY FREEMAN, R.S.
MOBILE: (704) 746 - 6497
EMAIL: BFREE2000@YAHOO.COM

ASHLEY ROLLANS, NC LICENSED SOIL SCIENTIST
MOBILE: (704) 746 - 5066
EMAIL: ROLLANS@WINDSTREAM.NET

MAP TITLE: SITE PLAN & DRAINFIELD AREAS

PROJECT NAME: BELLS CROSSING, LLC / BELLS CROSSING

LOCATION/DATE: PERTH RD IREDELL COUNTY, NORTH CAROLINA OCT 2006

JOB # : 01-1429
FILE: C:\JOBS\01-1429
PROJECT MGR.: C.B.F.
FIELD WORK: C.B.F., A.L.P. & M.D.B.
DRAWN BY: C.B.F. & M.D.B.