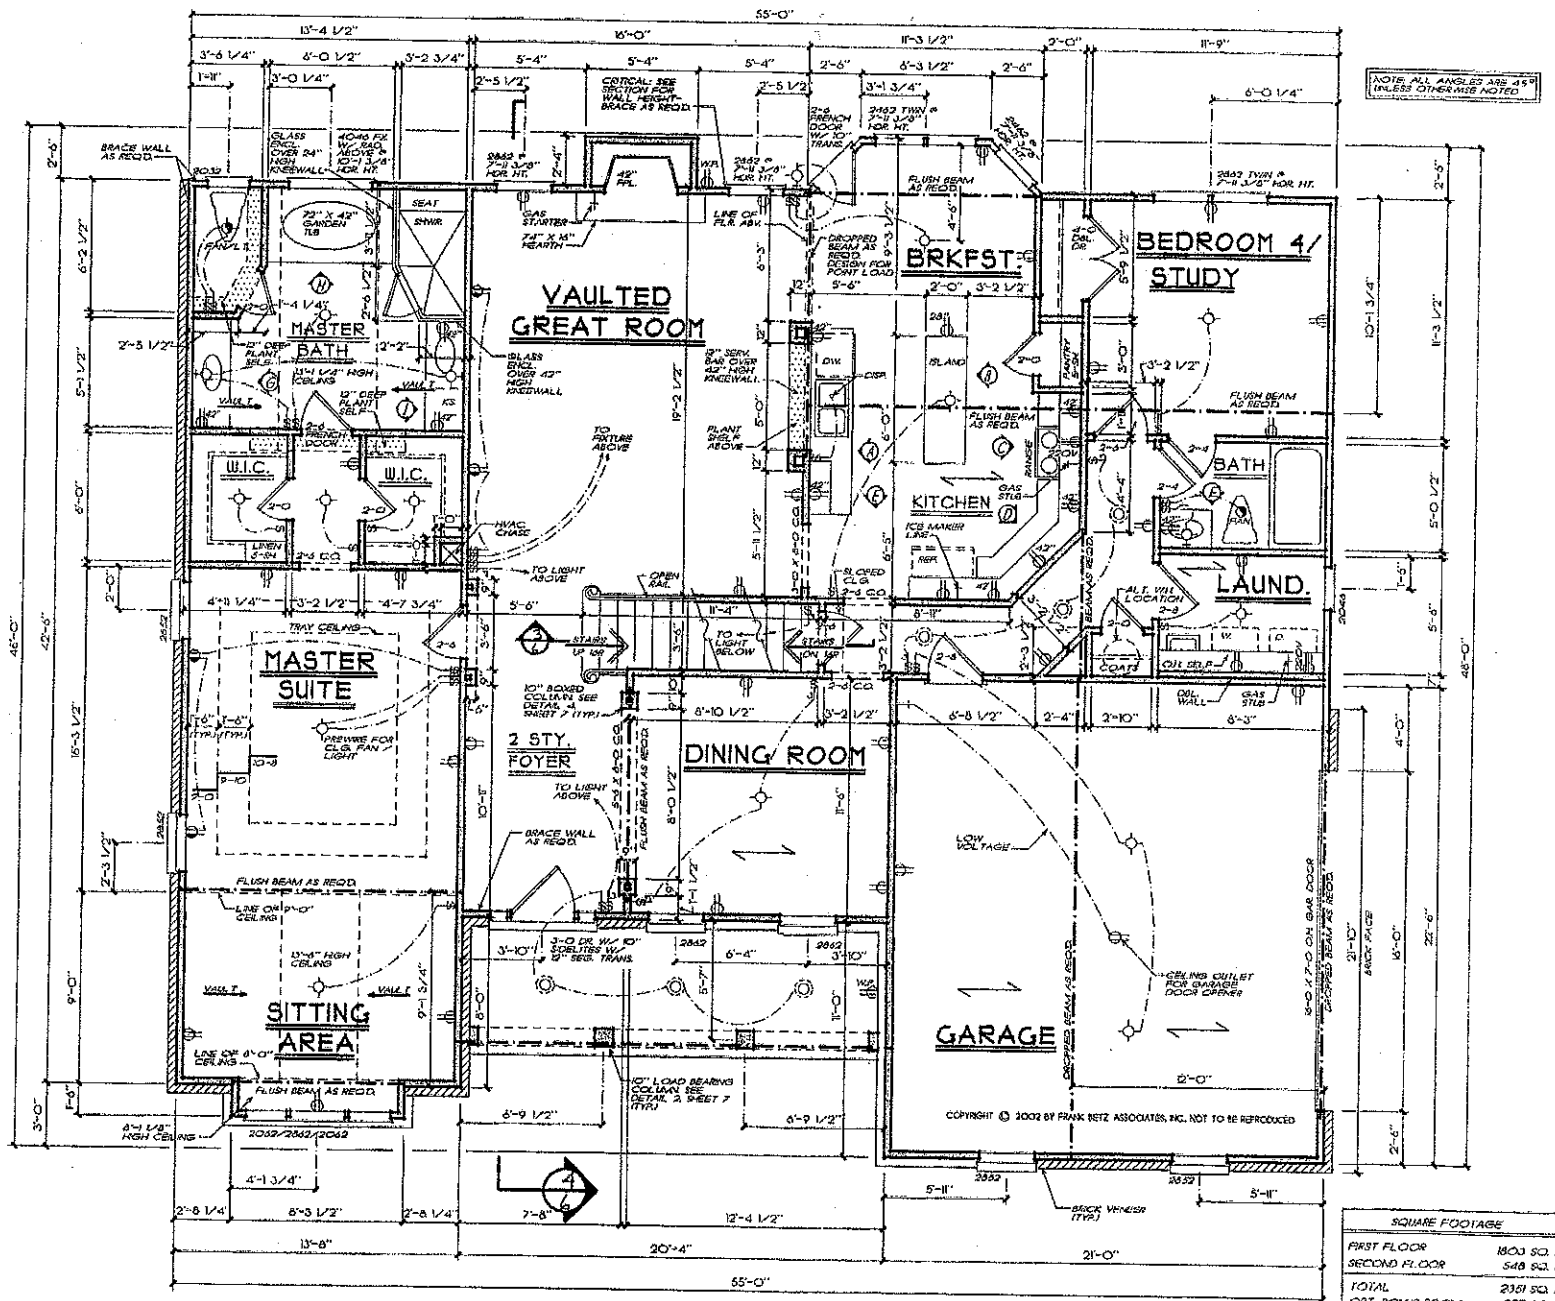


SQUARE FOOTAGE	
FIRST FLOOR	1800 SQ. FT.
SECOND FLOOR	548 SQ. FT.
TOTAL	2351 SQ. FT.
OPT. BONUS ROOM	277 SQ. FT.
TOTAL	2628 SQ. FT.

NOTE: FOR GENERAL NOTES & GENERAL FRAMING NOTES, REFER TO SHEET 6.

FRANK BETZ ASSOCIATES, INC. ASSUMES NO LIABILITY FOR ANY CHANGES OR MODIFICATIONS MADE TO THESE PLANS BY OTHERS.

FIRST FLOOR PLAN

1/4" = 1'-0"

HOME PLANS

FIRST FLOOR PLAN

THE DEFOORS MILL

FRANK BETZ ASSOCIATES, INC.
2401 LAKE PARK DRIVE/SUITE 250
SMYRNA, GEORGIA 30080
770/431-1588
www.frankbetz.com


DATE 5/6/02

SHEET 4 OF 7

TAGES7.PM DATE 10-24-2002PATH:NAME X:\SOCKS\DEFOORS\ALL\3DACADCS

NOTE: ALL CEILING JOISTS AND RAFTER BRACING TO BEAR ON LOAD BEARING WALLS DESIGNED TO CARRY LOAD THRU ALL LEVELS AND TERMINATE AT FOUNDATION AND BE SUPPORTED BY THICKENED SLAB GRADE BEAM OR FOOTING DESIGNED TO CARRY LOAD.

NOTE ALL ANGLES ARE 45° UNLESS OTHERWISE NOTED

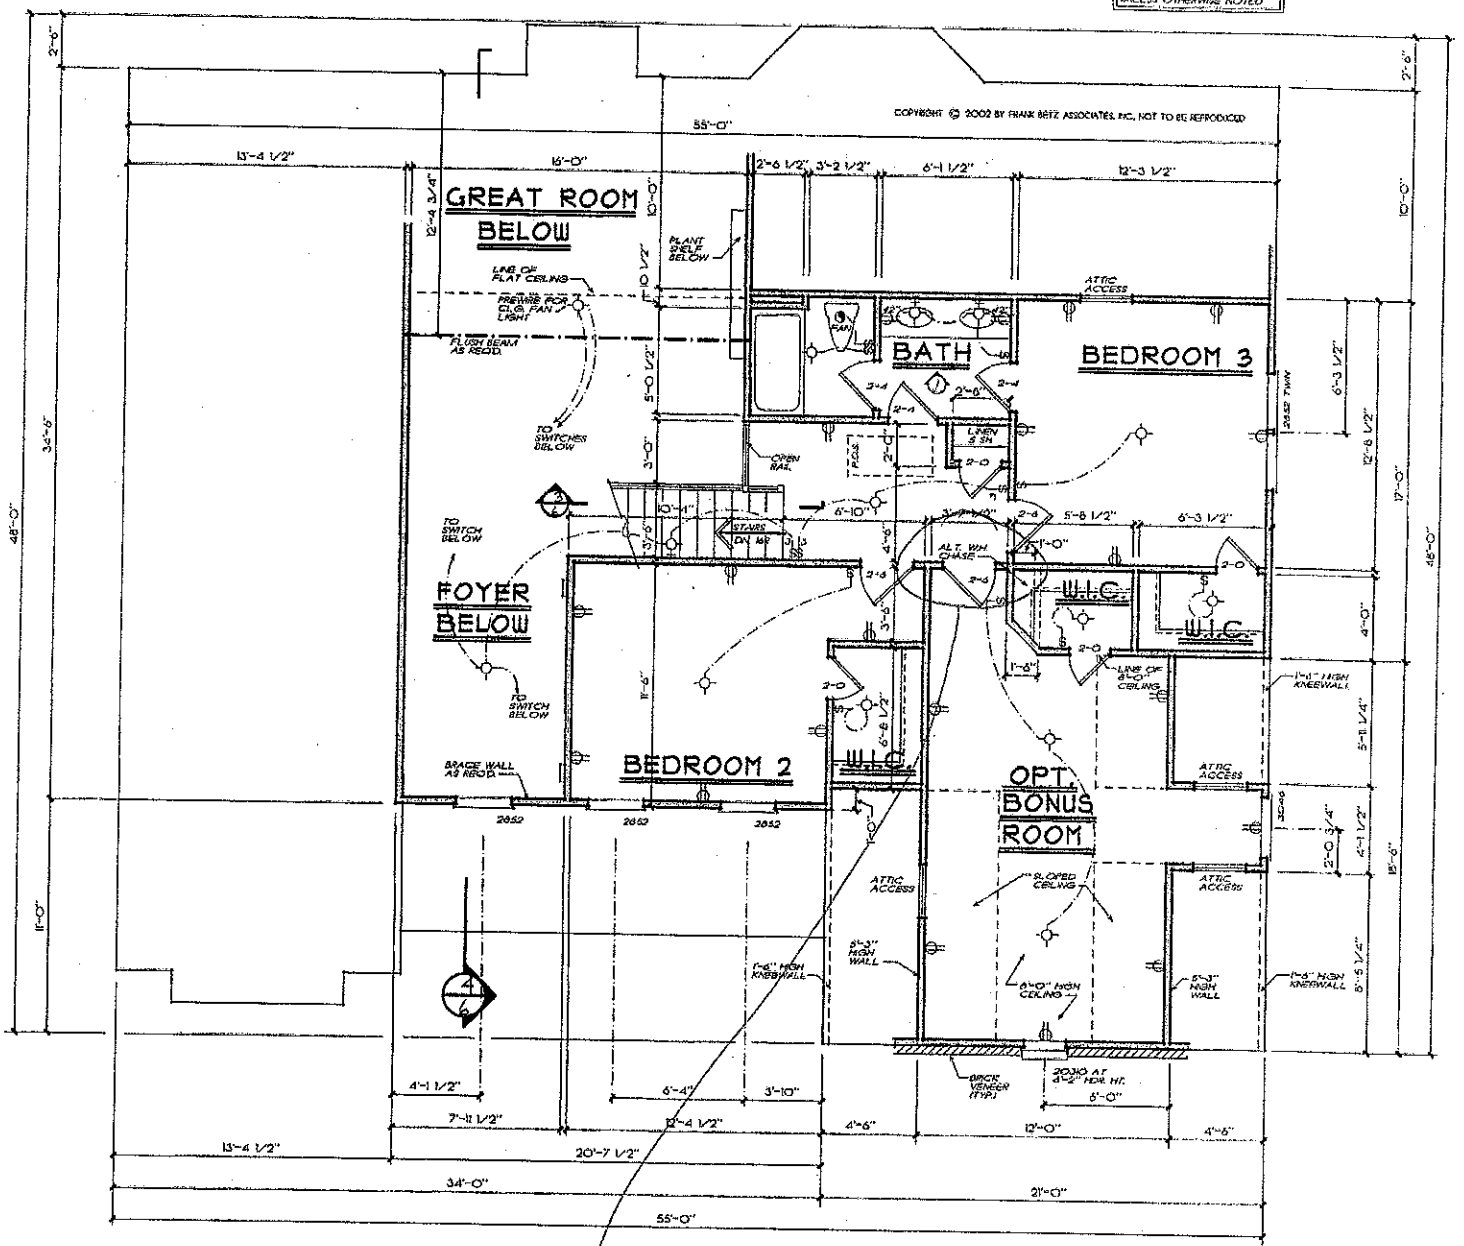

COPYRIGHT © 2002 BY FRANK BETZ ASSOCIATES, INC., NOT TO BE REPRODUCED

FRANK BETZ ASSOCIATES, INC. ASSUMES NO LIABILITY FOR ANY CHANGES OR MODIFICATIONS MADE TO THESE PLANS BY OTHERS

SECOND FLOOR PLAN

1/4" = 1'-0"

CASED opening

FBA
FRANK BETZ ASSOCIATES, INC.
3421 LAKE PARK DRIVE/SUITE 550
SMYRNA, GEORGIA 30080
770/435-9988
www.frankbetz.com

HOMEPLANS

SECOND FLOOR PLAN
THE DEFOORS MILL

DRAWN BY: WAG DATE: 5/1/02

SHEET 5 OF 7

THURSDAY, DATE: 10-24-2002 PATH: W:\BCAD\1-DEFOORSMILL\334\ACDSDCS