
Acknowledgement Of Plans Submittal ONLY!

Date 6/30/00

Date

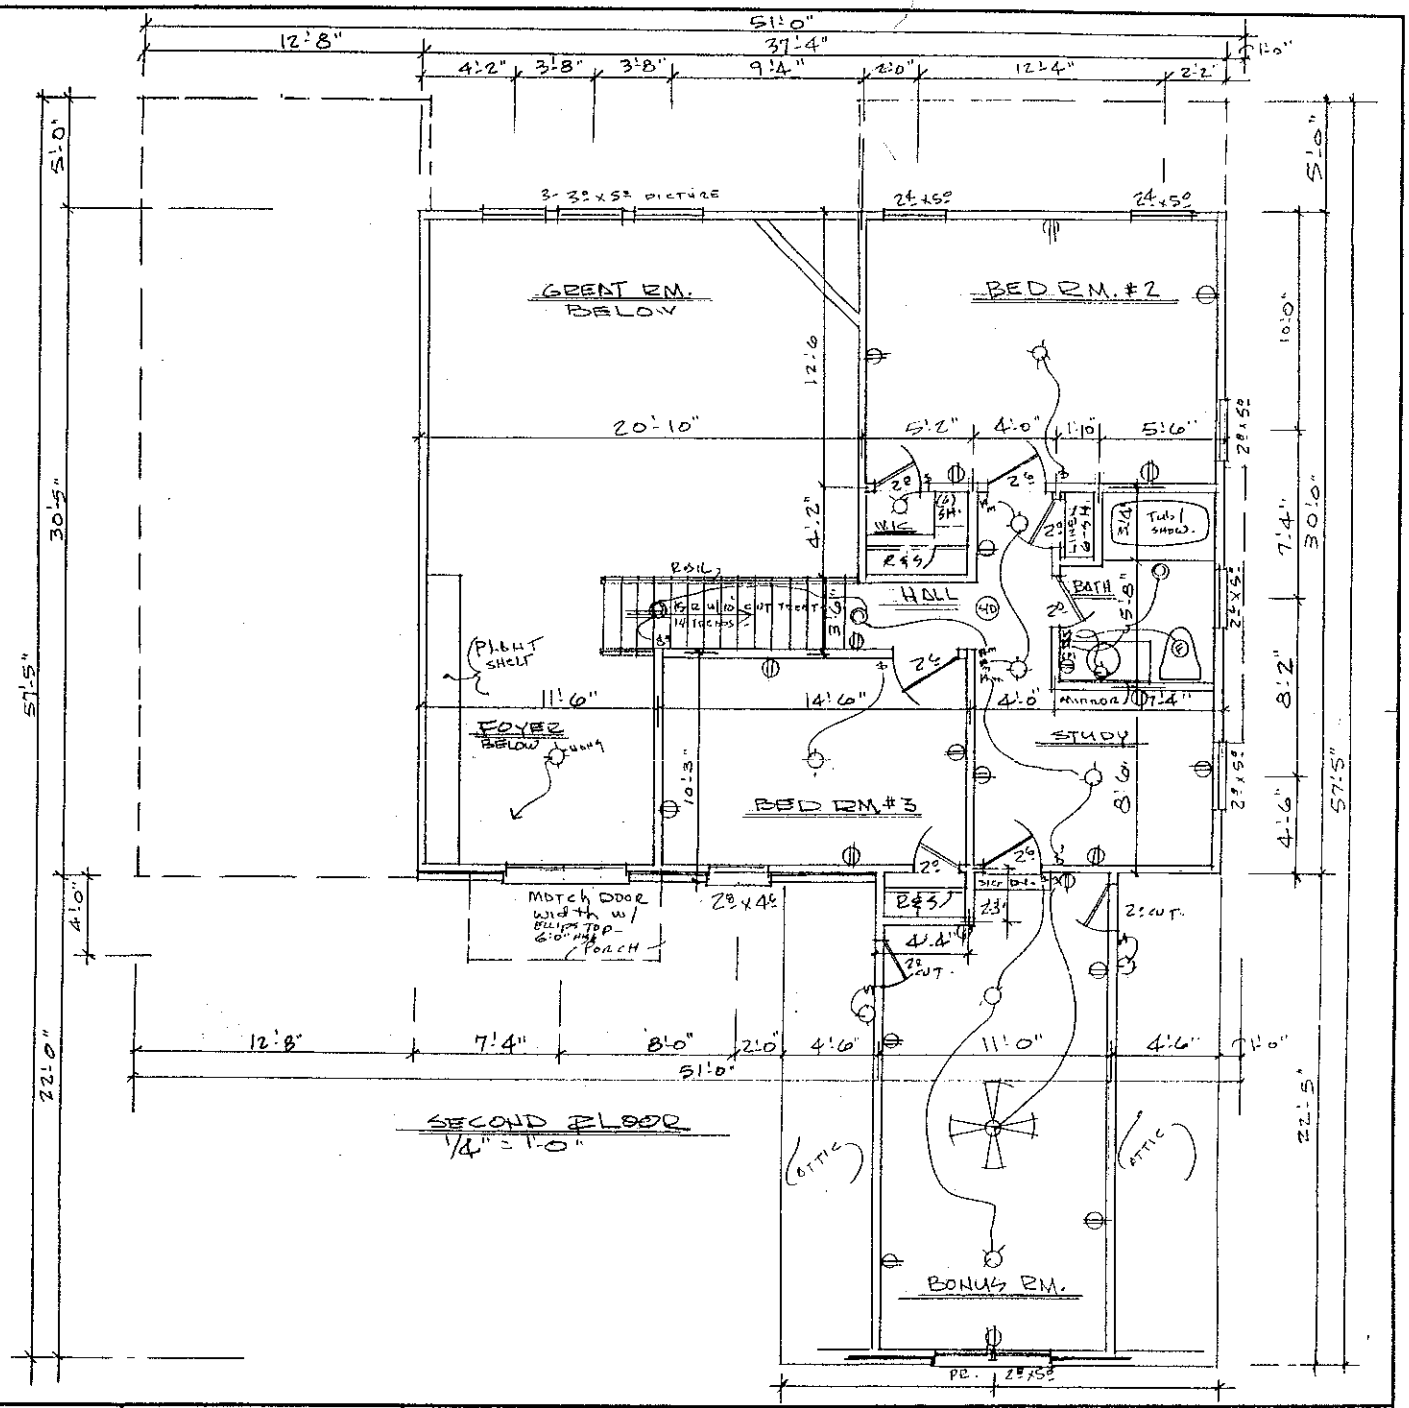

Drawings, specifications and related items are, and remain the property of the designer. The client's right is conditional and limited for a one time use, to construct a single project on the specific property, as stated herein. Plans may not be sold, loaned, or given to others for the purpose of constructing another project. Possession of plans does not authorize continued use of same for construction of other projects. Plans may not be reproduced in any manner for any purpose without written consent of the designer.

To the best of his knowledge, the designer has prepared these plans to comply with the client's specifications and local building codes in effect at the time. Although every reasonable effort has been made to avoid errors, omissions, and mistakes, the contractor and/or client shall verify all conditions, dimensions, details, and specifications. The designer will not be liable for human error after construction begins.

Leo A. Kirkman
residential design
telephone 704-536-2532 office
5221 monroe road charlotte, north carolina 28205


DATE	REVISIONS

DATE: 10/19/00
DRAWN BY: LAK.
CHECK BY:

SHEET DESCRIPTION: SECOND FLOOR PLAN

PROJECT NAME: LAKEMONT HOMES
PLAN NO. 2521
"ASHMORE"

SHEET 1 OF 1

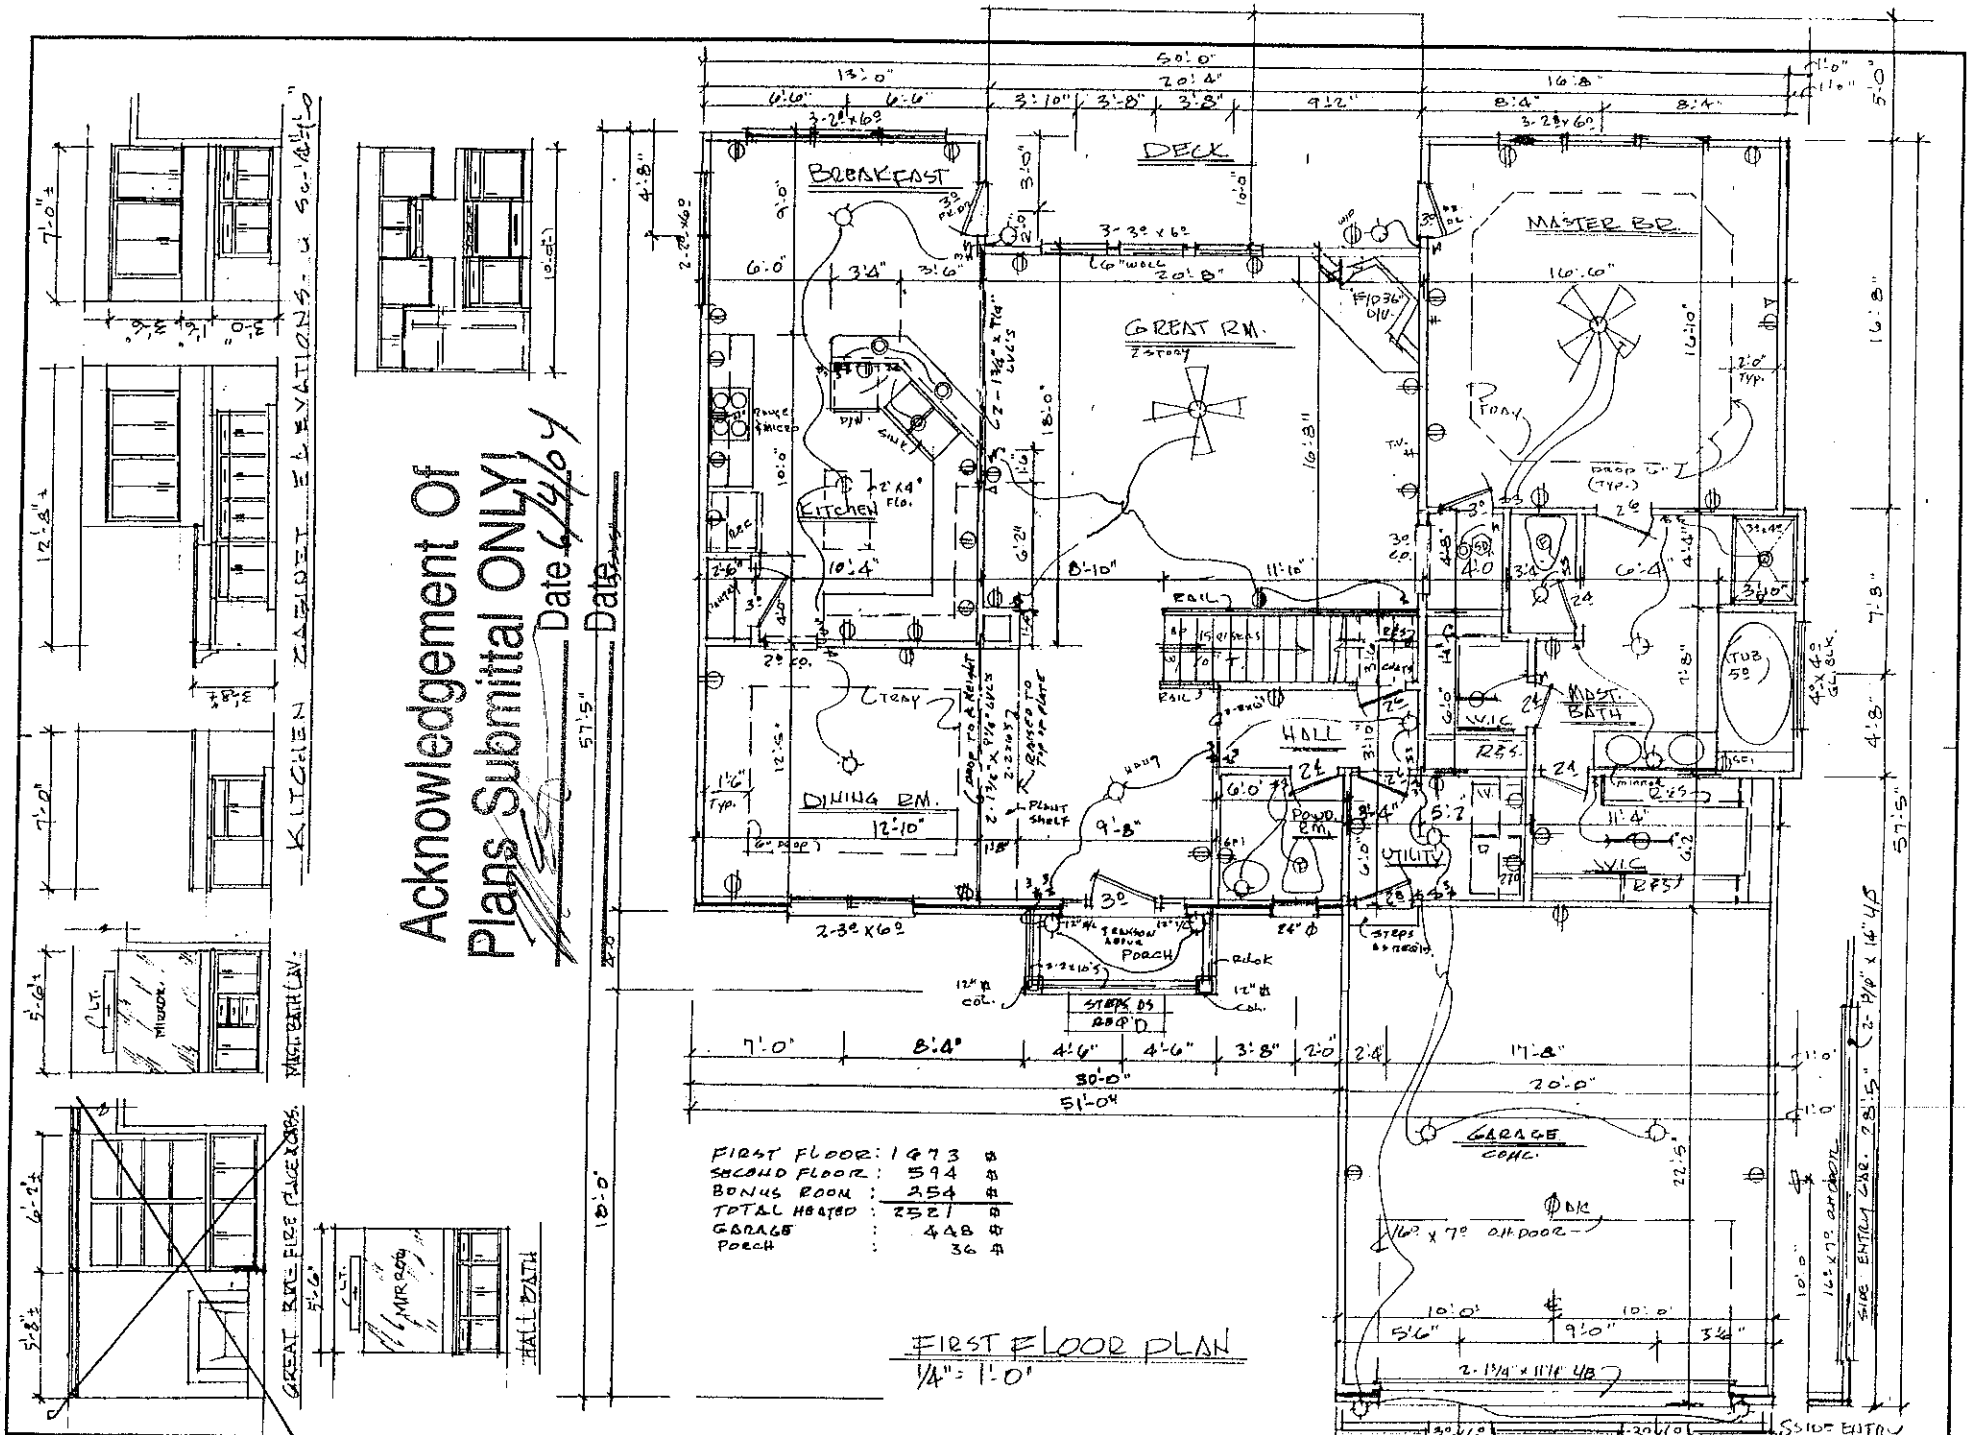

Drawings, specifications and related items are, and remain the property of the designer. The client's right is conditional and limited for a one time use, to construct a single project on the specific property, as stated herein. Plans may not be sold, loaned, or given to others for the purpose of constructing another project. Possession of plans does not authorize continued use of same for construction of other projects.

To the best of his knowledge, the designer has prepared these plans to comply with the client's specifications and local building codes in effect at the time. Although every reasonable effort has been made to avoid errors, omissions, and mistakes, the contractor and/or client shall verify all conditions, dimensions, details, and specifications. This designer

Leo A. Kirkman
residential design

DATE	REVISIONS

DATE: 10/20/00
DRAWN BY: LAK

SHEET DESCRIPTION: FIRST FLOOR PLAN

PROJECT NAME: LAKEMONT HOMES
PLAN NO. 2521

SHEET 3/7